


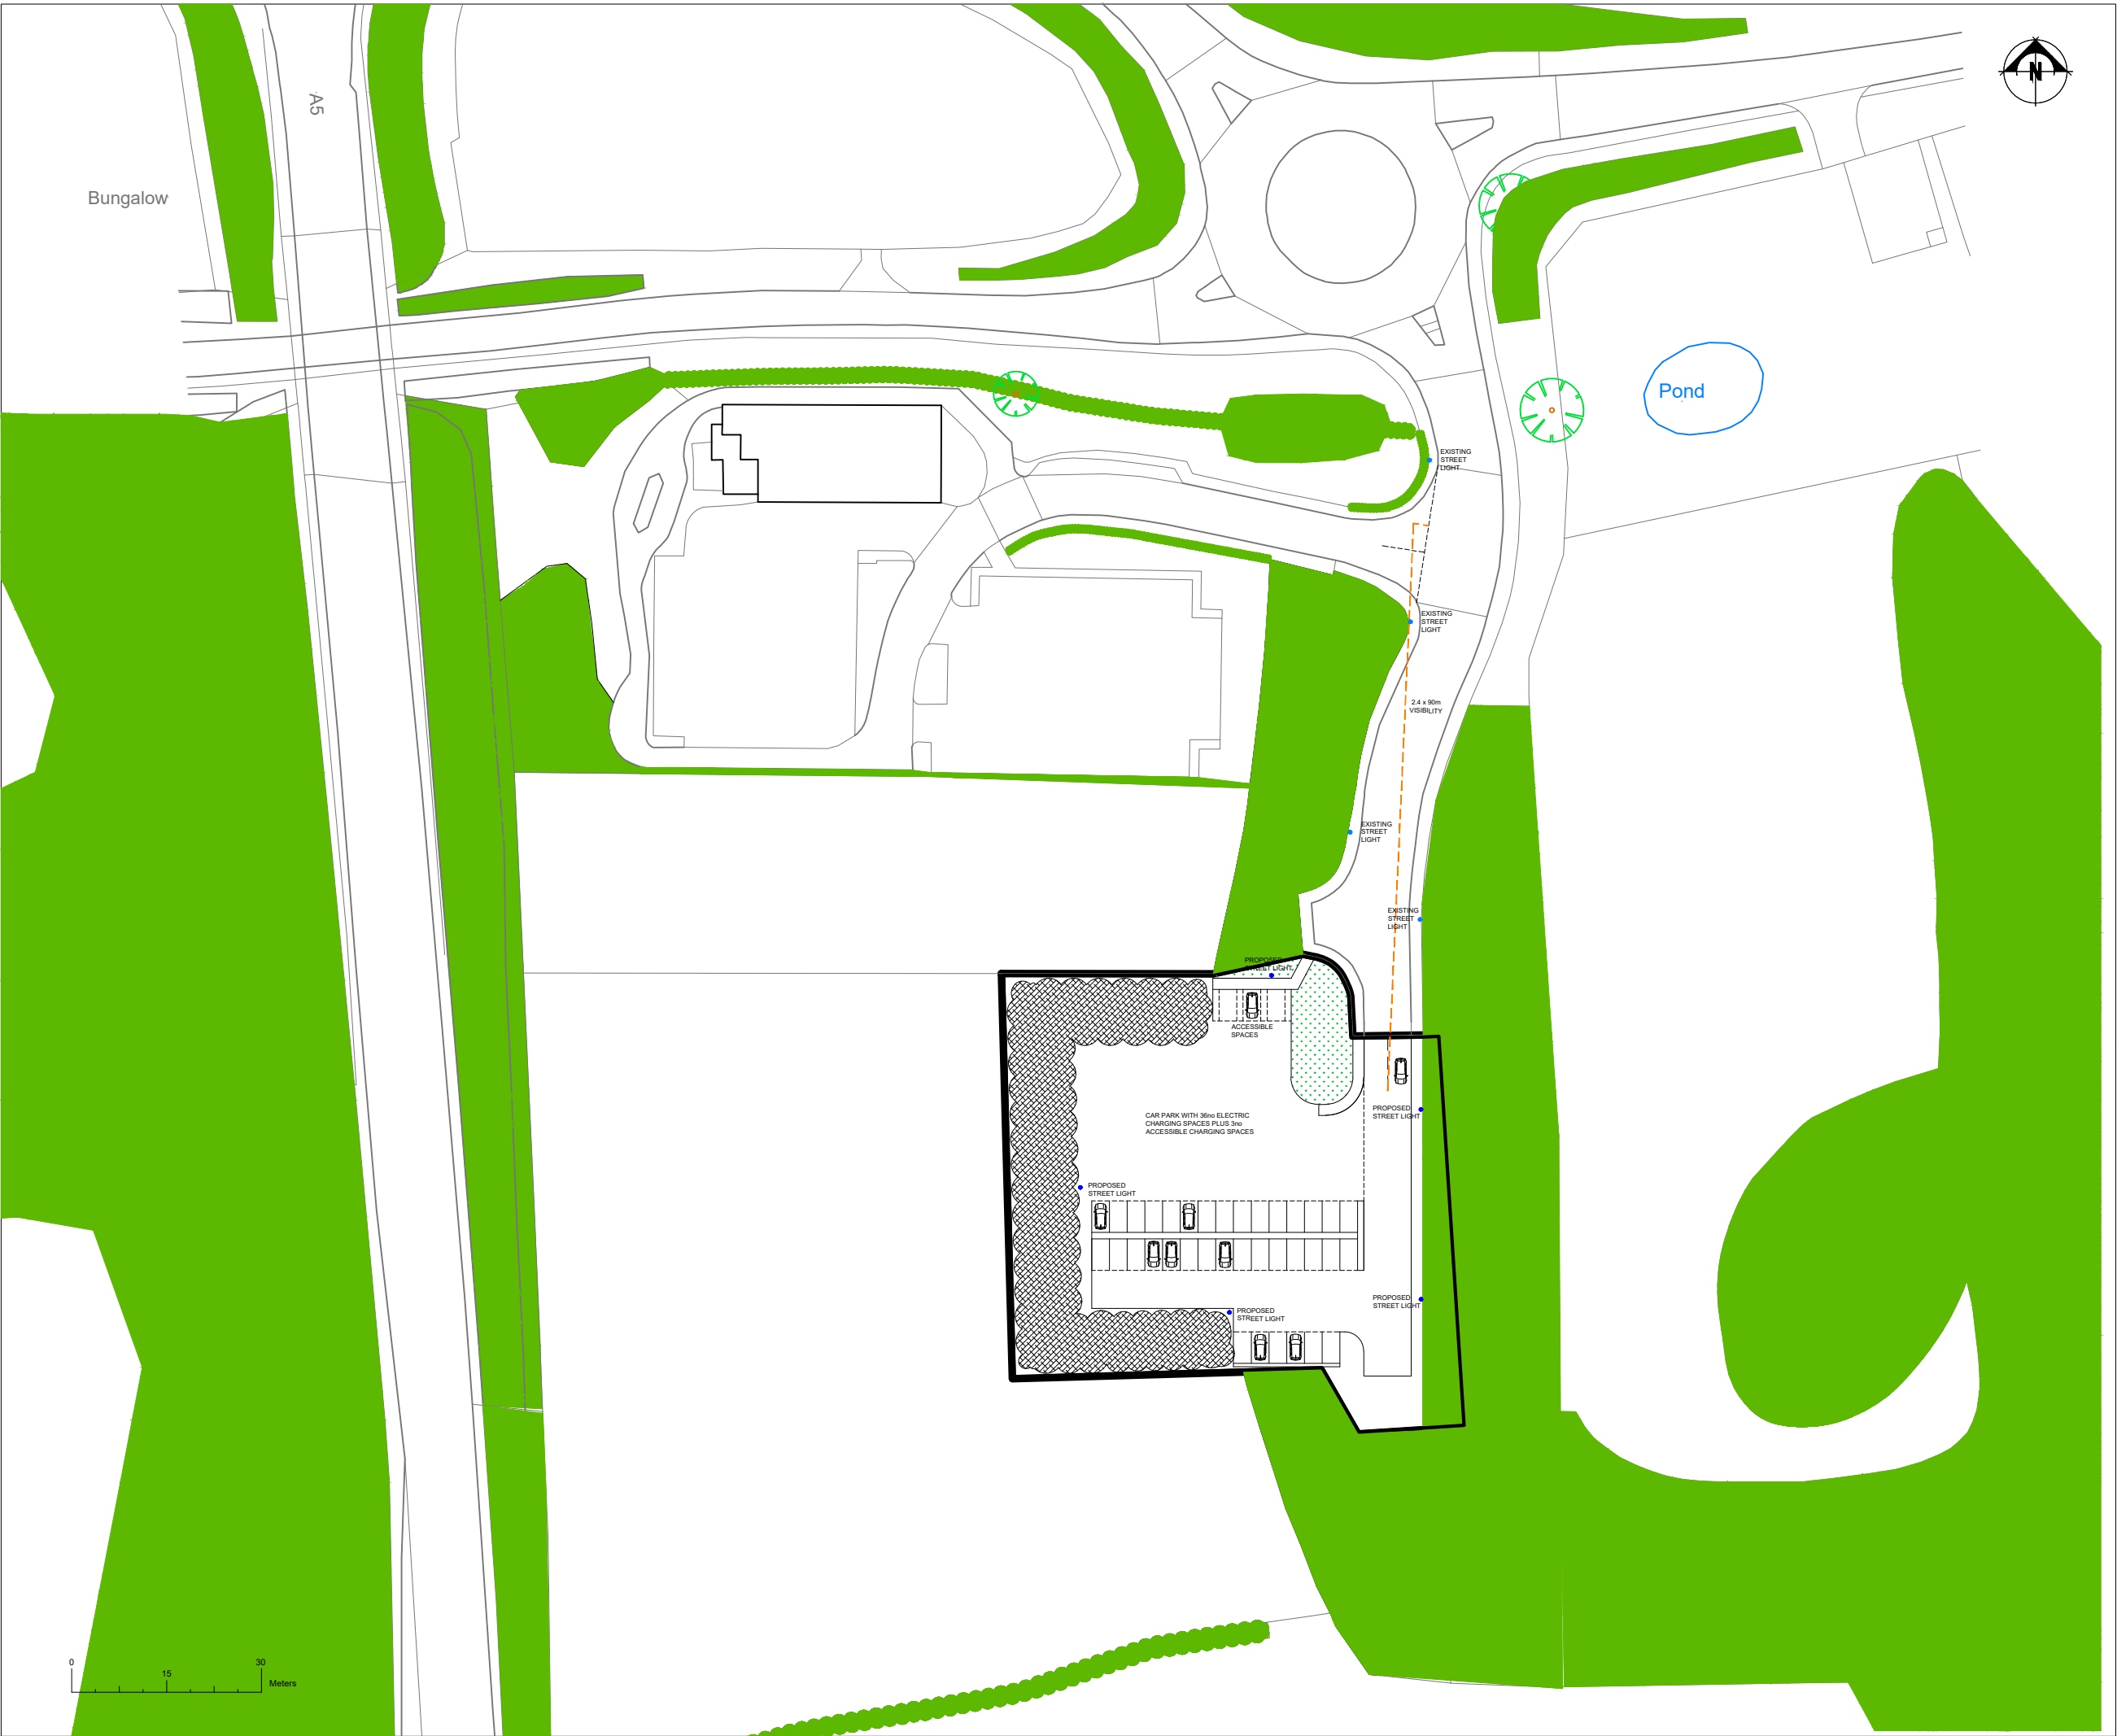

THIS DRAWING IS TO BE READ IN CONJUNCTION WITH ALL RELATED DRAWINGS. ALL DIMENSIONS MUST BE CHECKED AND VERIFIED ON SITE BEFORE COMMENCING ANY WORK OR PRODUCING SHOP DRAWINGS. THE ORIGINATOR SHOULD BE NOTIFIED IMMEDIATELY OF ANY DISCREPANCY. THIS DRAWING IS COPYRIGHT AND REMAINS THE PROPERTY ROGER PARRY & PARTNERS.

Red Boundary
Blue Boundary

C	Footway revised following planners comments	08.08.23	NB	RJC
B	Revised following planners comments	15.06.23	NB	RJC

Rev	Description	Date	Dr by	App by
Original	by			

Roger
Parry
& Partners

Residential - Agricultural - Commercial

Job	Outline application for the installation of electric vehicle service area and all associated works		
Title	Block Plan		
Location	Land at Chirk Retail Park Chirk Bypass Wrexham LL14 5AZ		
Client	Mr A Woollam		
Scales	1:1000 @ A3		
Drawing No.	RJC-MZ627-02	Rev C	
Drawn by	AZ	Date 08/12/2022	

HOGSTOW HALL, MINSTERLEY
SHREWSBURY, SHROPSHIRE, SY5 0HZ
Tel: 01743 791336 Fax: 01743 792770
email: mail@rogerparry.net
Web address: www.rogerparry.net

Roger Parry & Partners LLP partnership no: OC312201
Registered Office: Hogstow Hall, Minsterley, Shrewsbury, SY5 0HZ
Registered in England and Wales
A list of members of the LLP is available at the above address.