



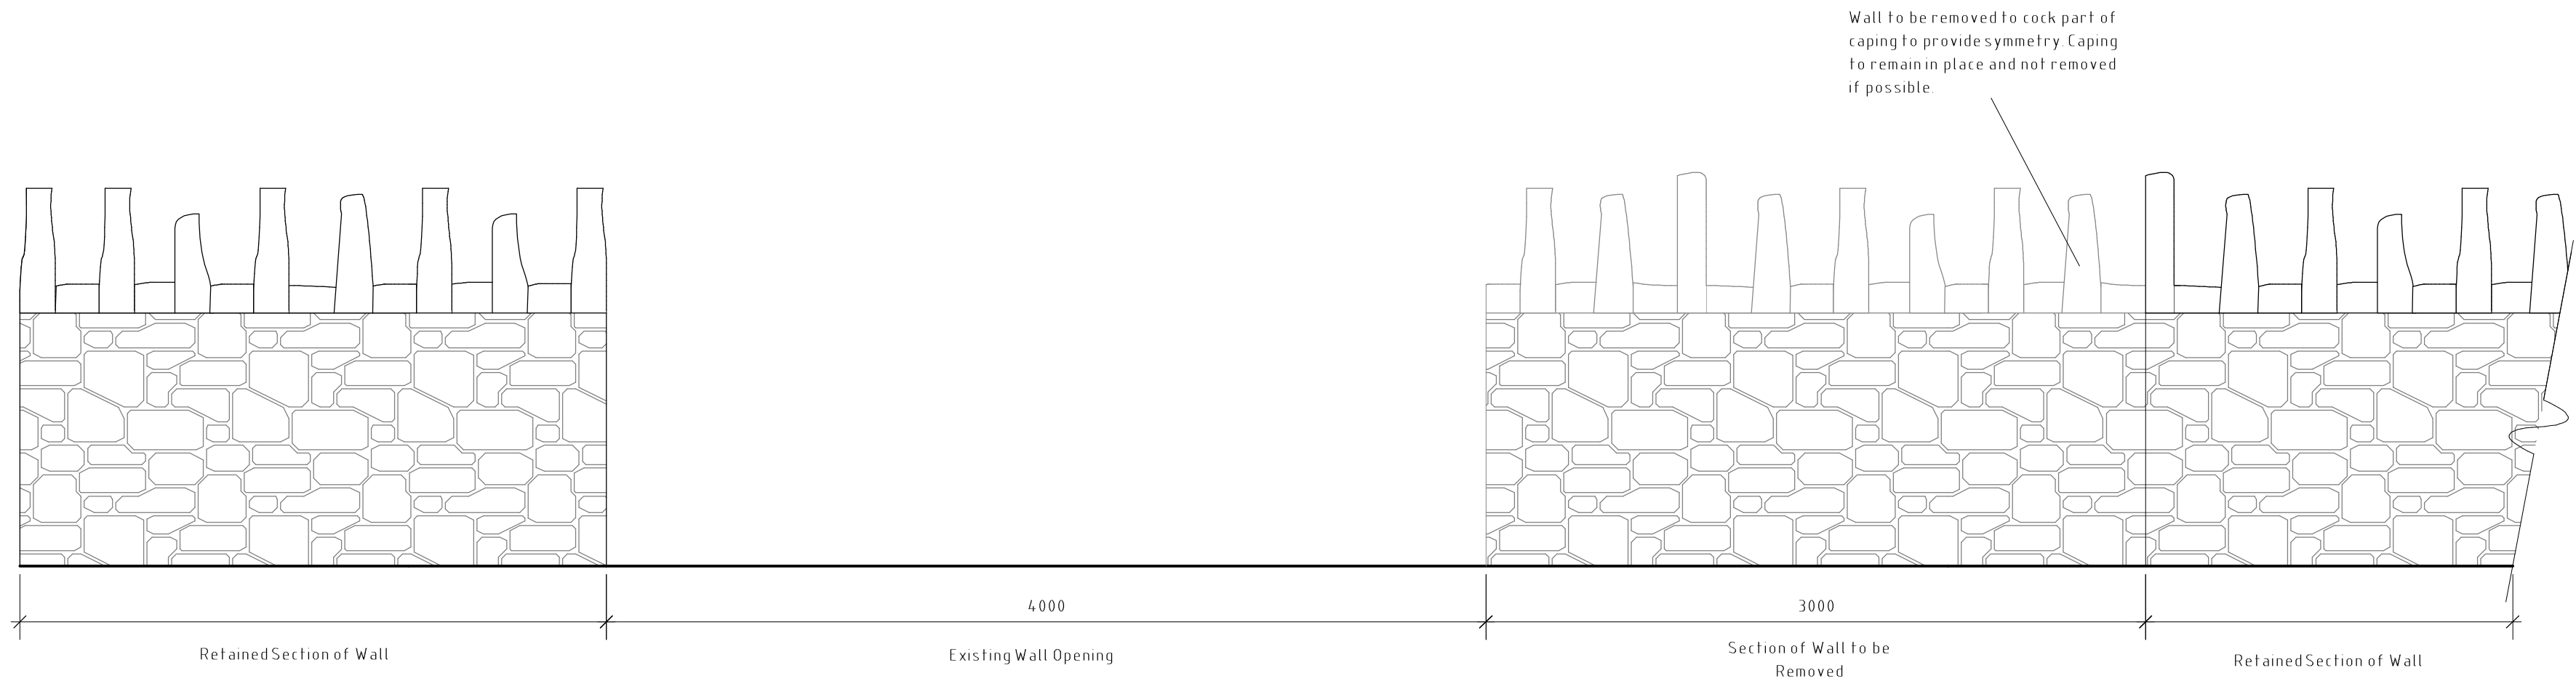

Elevation Detail 1 :25

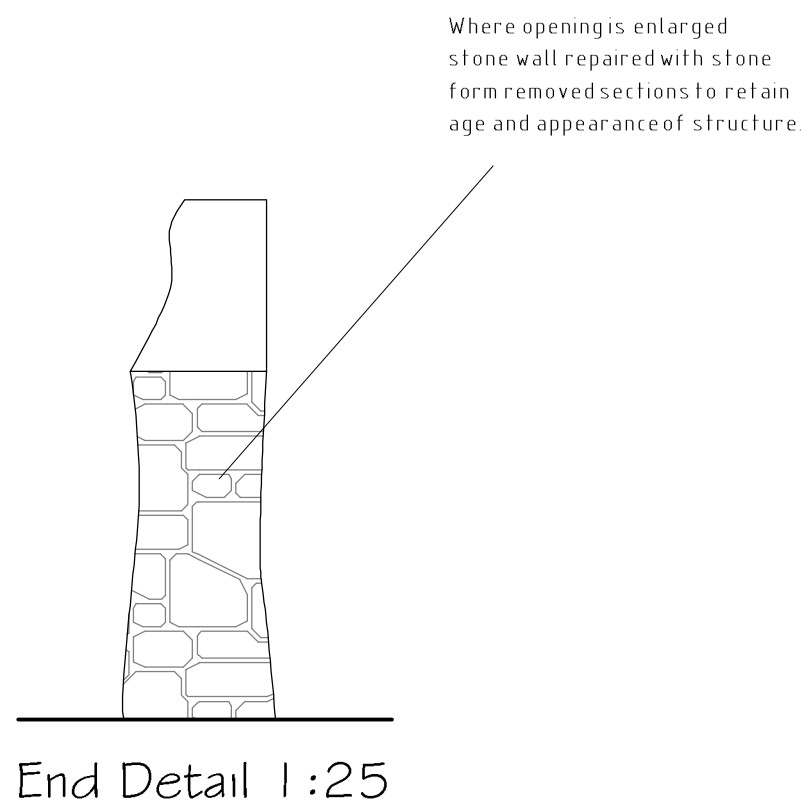

End Detail 1 :25

C	11/23	Design Changes	L F
B	11/23	Design Changes	L F
A	11/23	Design Changes	L F
Rev	Date	Detail	Initial

Project: Proposed Dog Day Care Unit at, 17 Rhosberse Road, Coedpoeth, LL11 3BT	
Title: Wall Detail	Scale: (A2) 1 :25

Drawn By: D.J.Edwards	Date: Nov 2023
Drawing No: H159/006	Sheet: 1 of 1





Office 3K4,
Redwither Business Tower,
Wrexham. LL13 9XT
Tel: 01978 356500
www.blueprintarchitectural.com
© copyright all rights reserved