


DRAWING REF 51359/R0/B

PROPOSED MEZZANINE FLOOR/FIRST FLOOR LAYOUT

ELEVATION

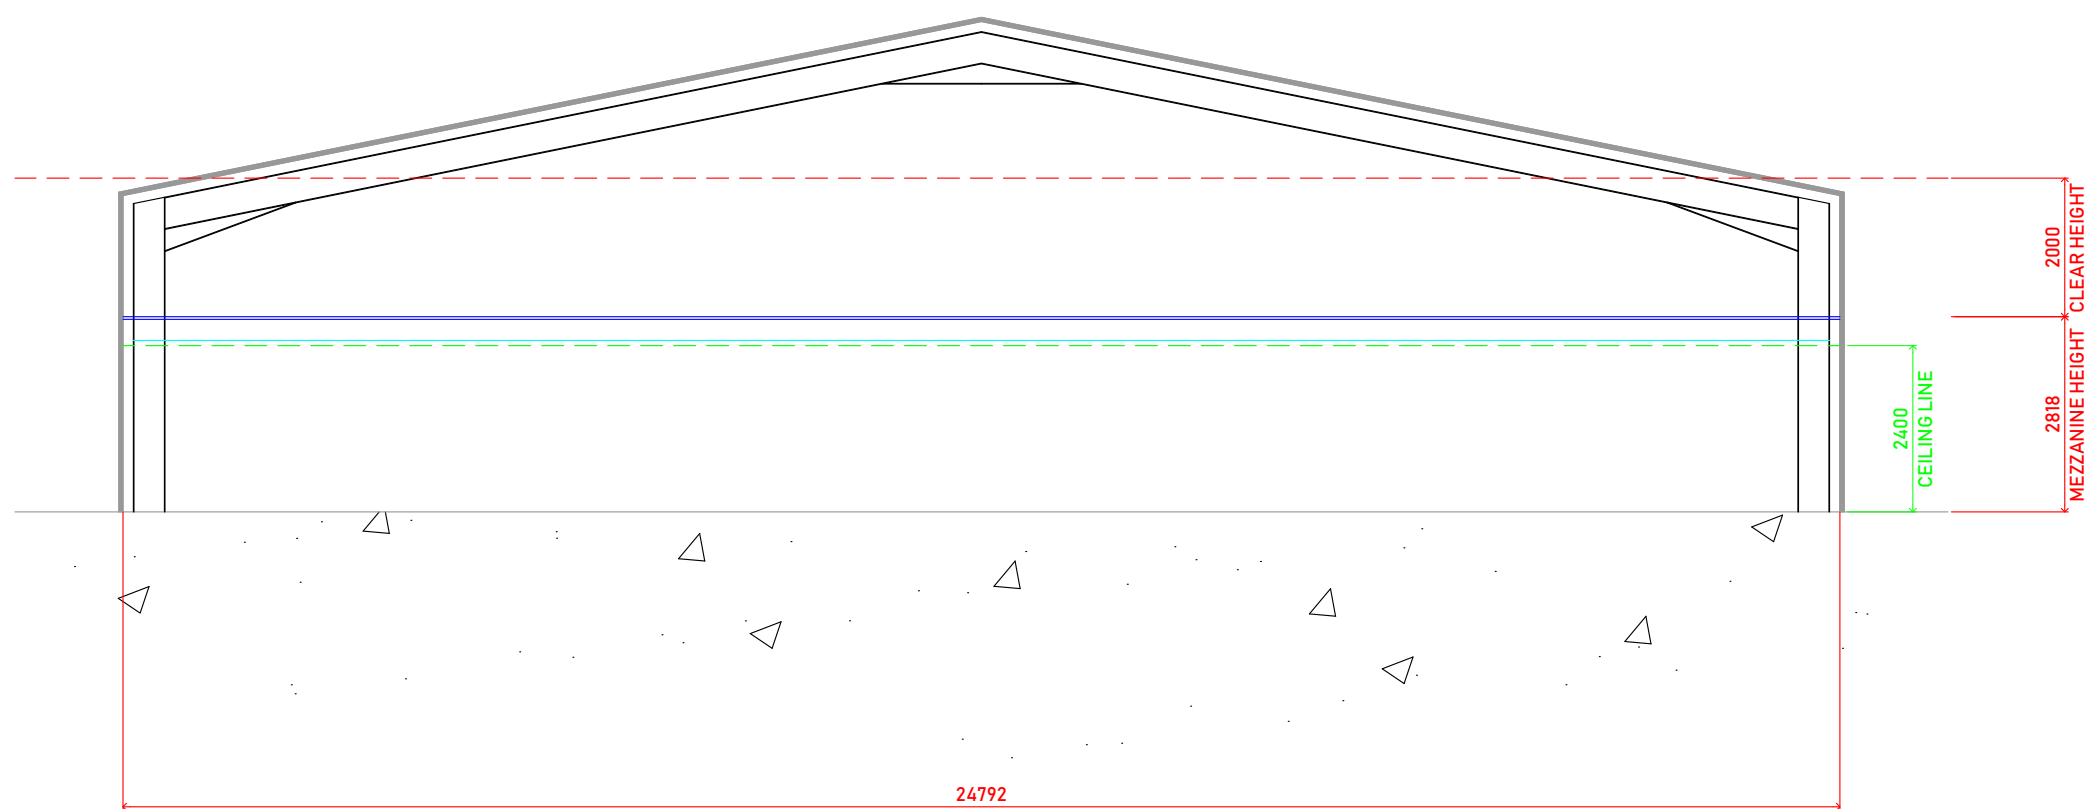

JAMES HARGREAVES PLUMBERS MERCHANTS
FORMER MB FITNESS PREMISES
UNIT 1 FELIN PULESTON
WREXHAM
WALES LL13 7RF