


NOTES:
All dimensions must be checked on site and not scaled from this drawing.

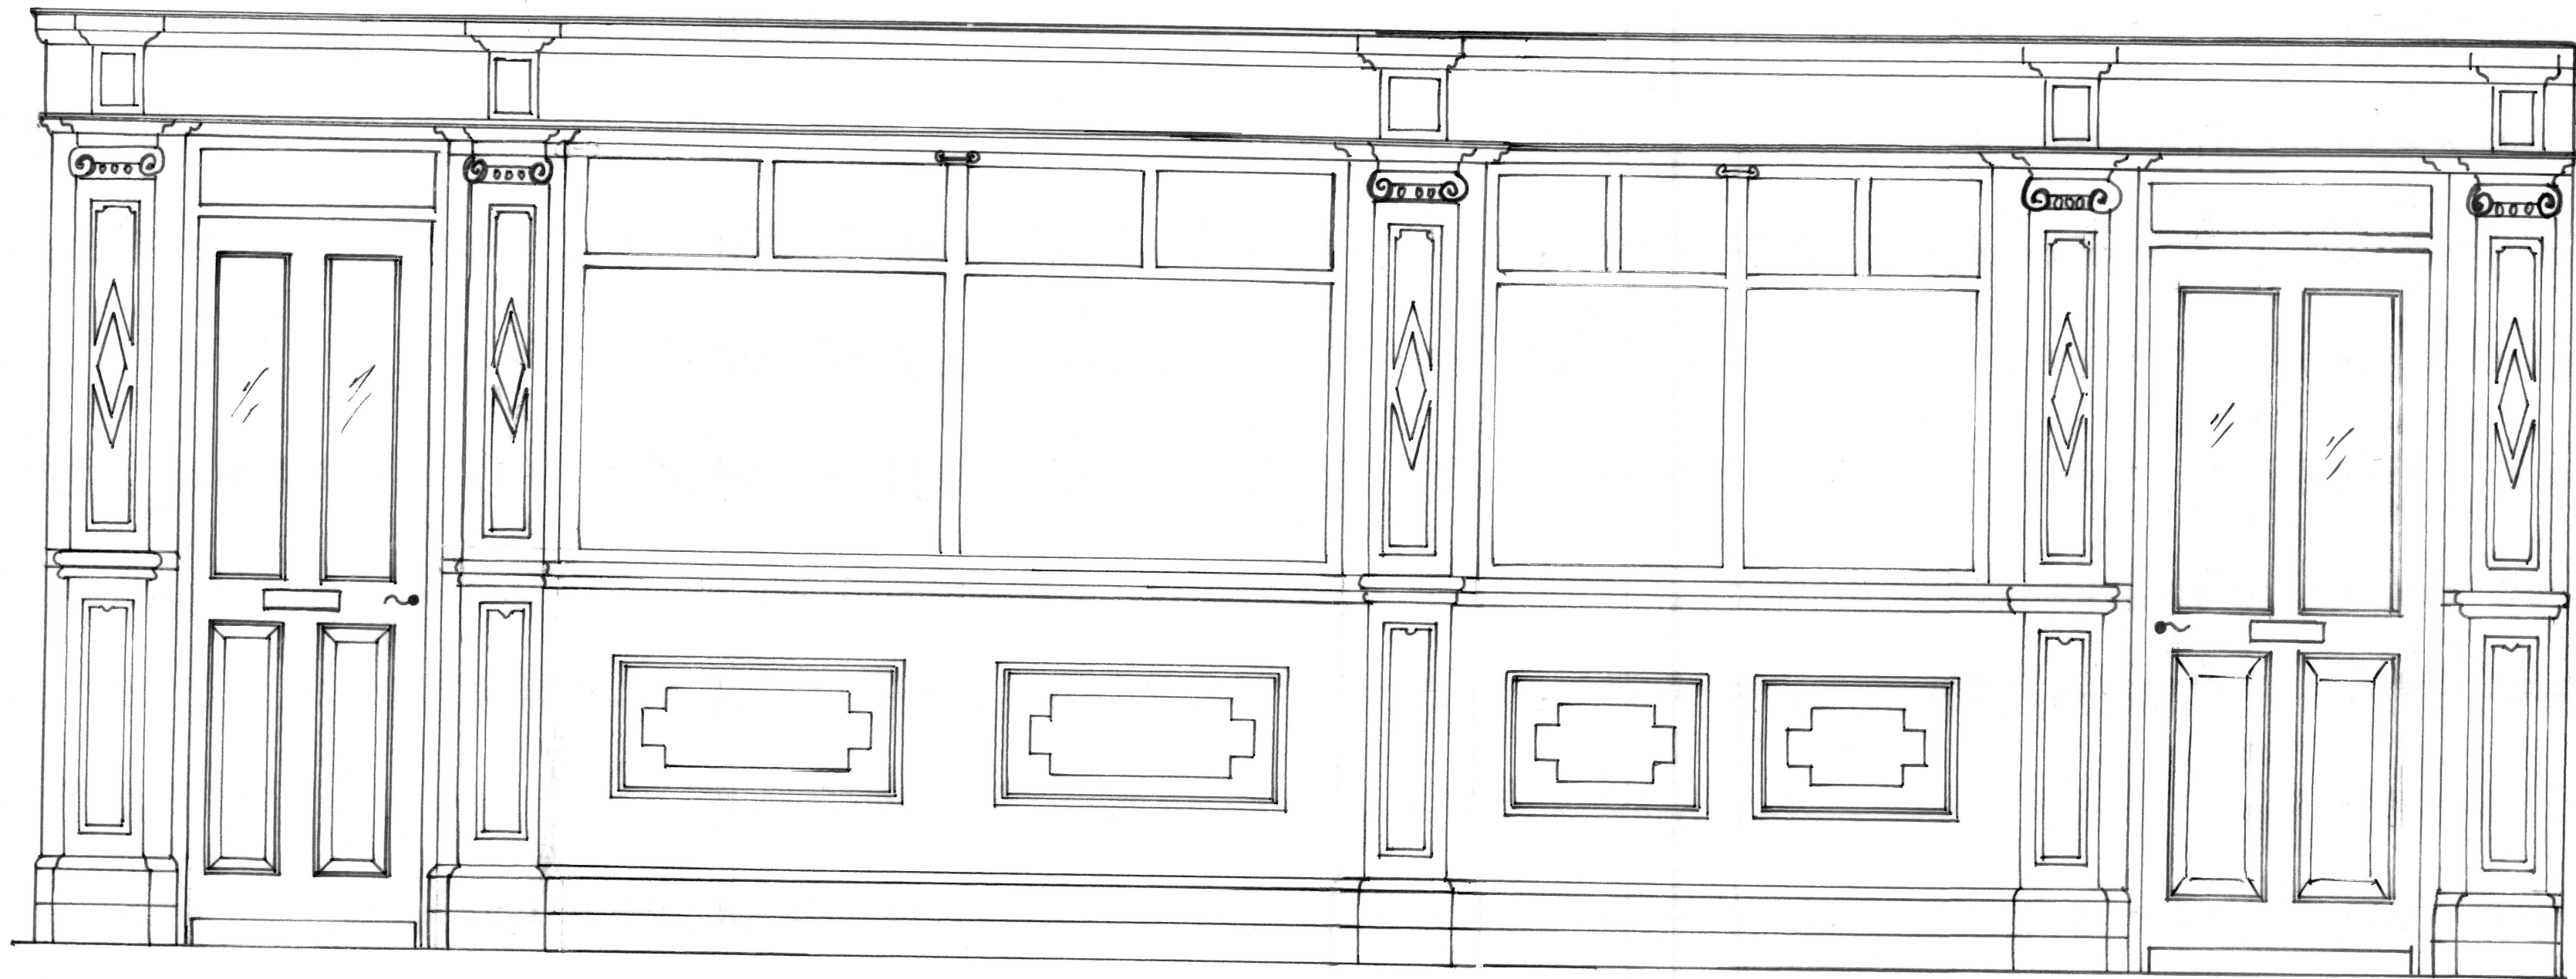

NEW 838mm WIDE S/W DOOR
DOUBLE GLAZED WITH
WEATHER BAR.

NEW TIMBER
COLUMN TO MATCH
EXISTING

EXISTING SHOP FRONT

NEW 3PT WIDE S/W DOOR DOUBLE GLAZED
WITH WEATHER BAR.

0 200 400 600 800 1000 1200 1:20 @ A1

A		
	Date	Revisions

©copyright

Client
MR. MICHAEL NATHAN
SOURCED PROPERTIES LTD

Job Title
FORMER HSBC PREMISES
CEFN MAWR
WALES.

Drawing Title
SHOP FRONT DETAIL

Scale
1:20 @ A1

Date FEB 24 Drawn by MGS

Drg No. 22308/07 Rev.