



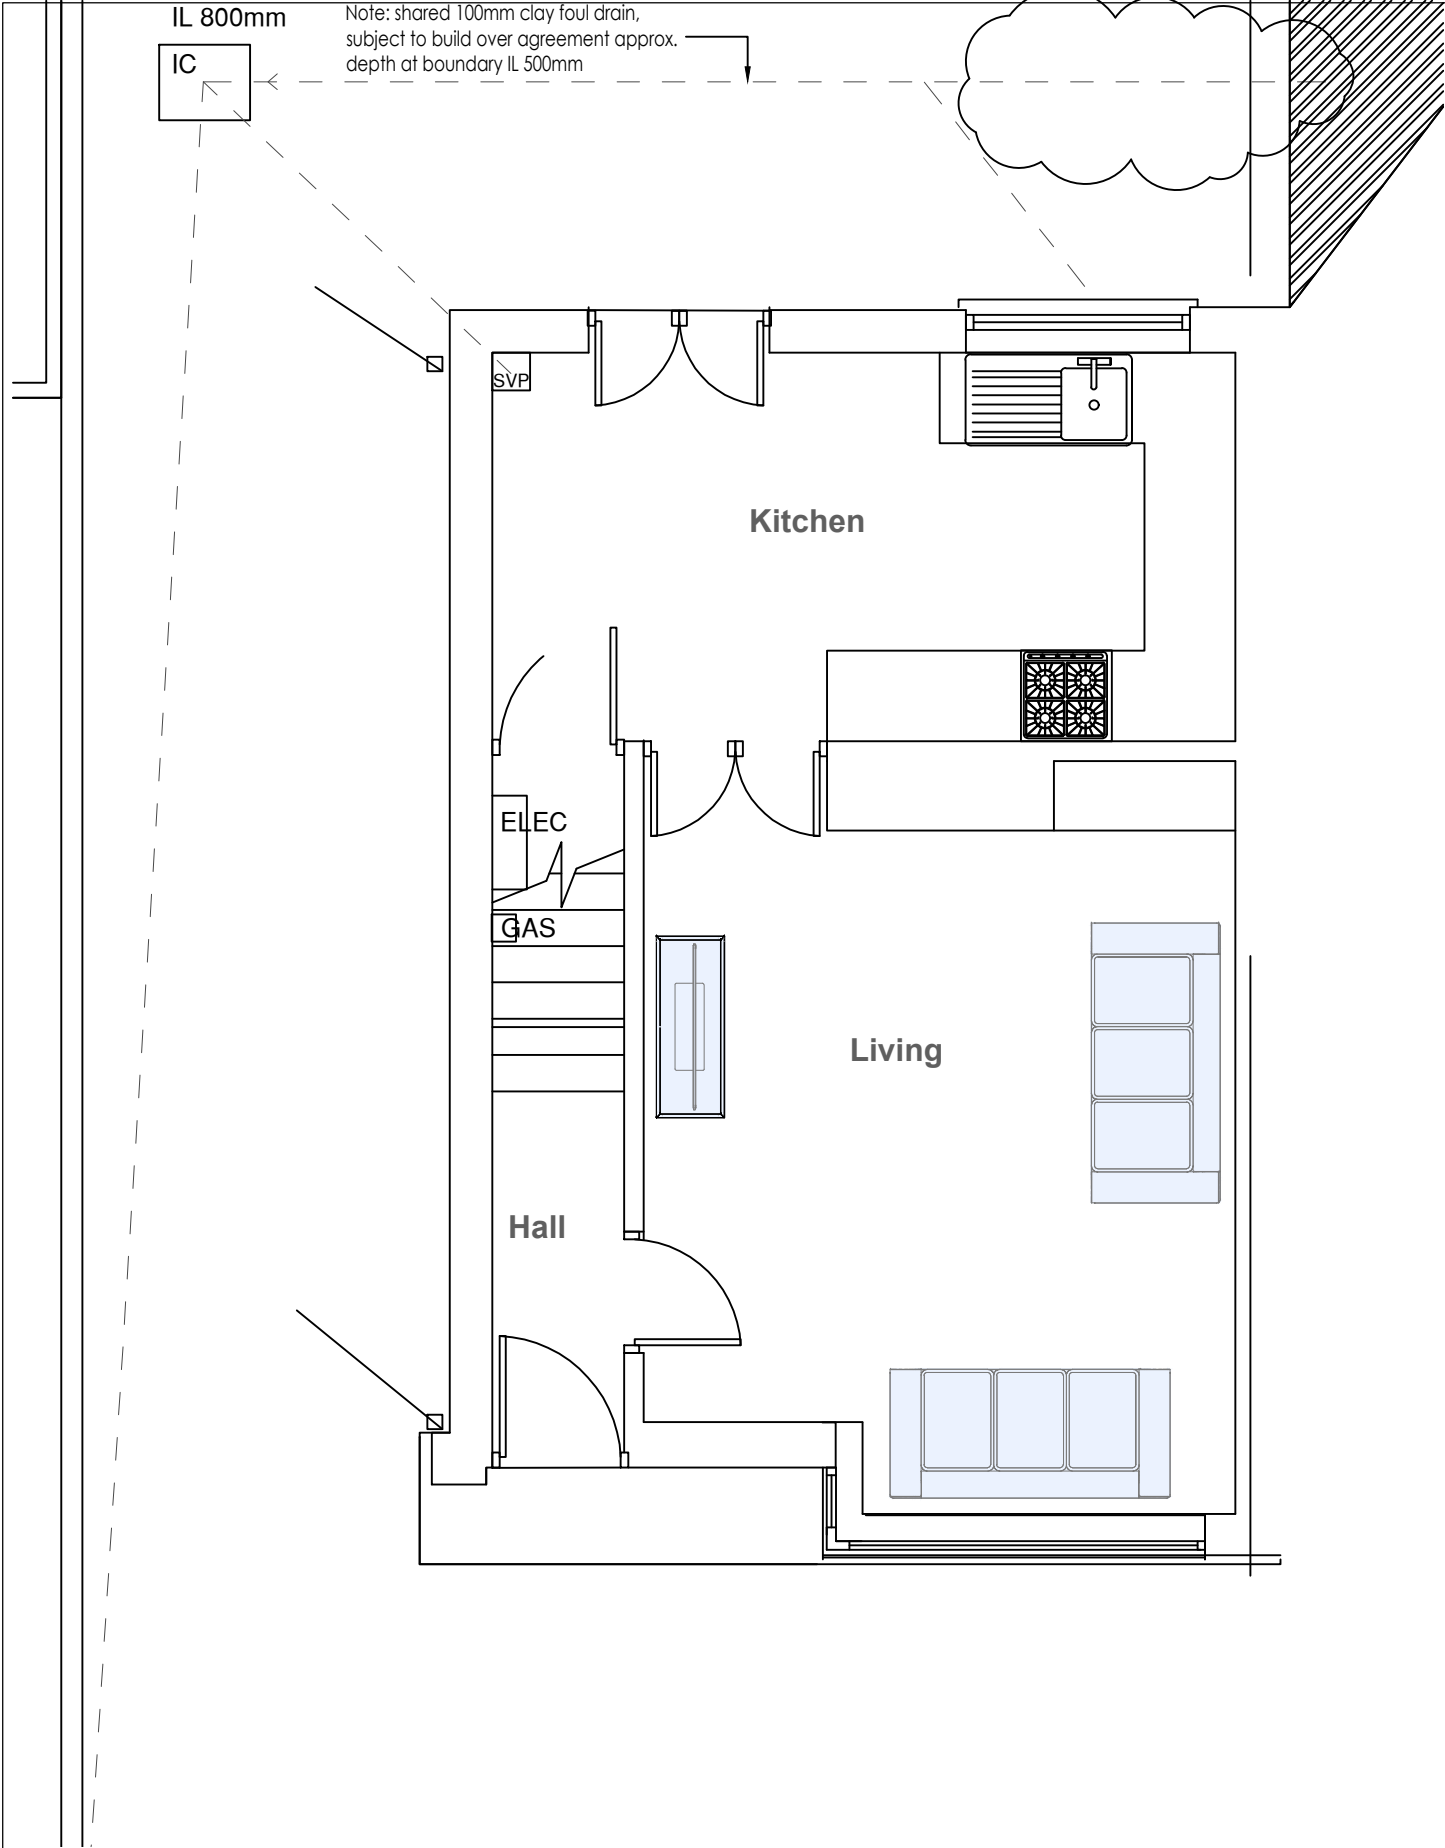

Existing Ground Floor Layout 1:50

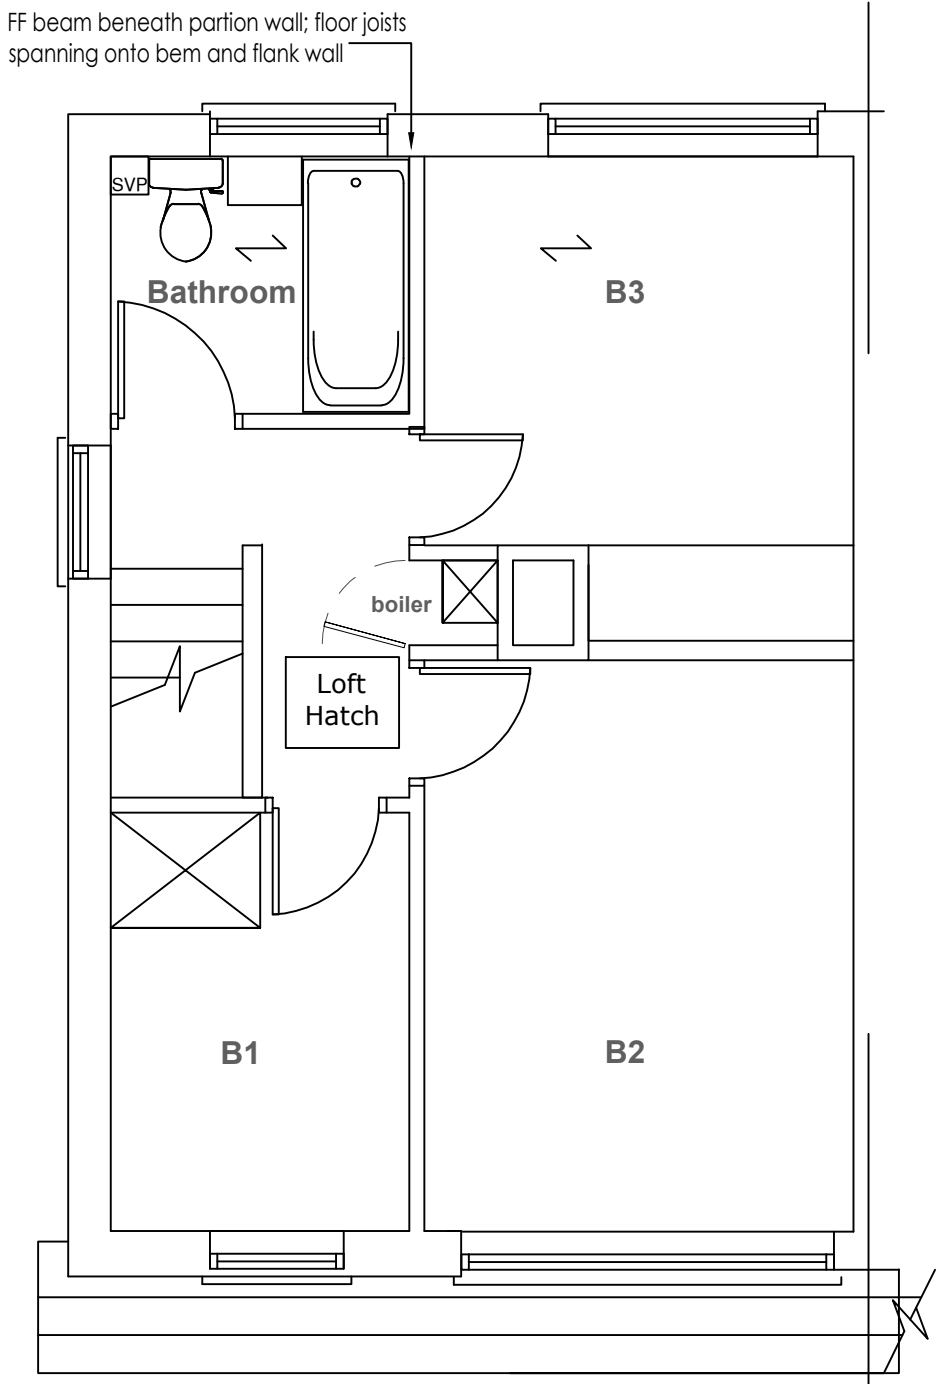

Existing First Floor Layout 1:50

REV.	CHKD.	DATE
Project: 5 Flordd Pedrog, Borras, Wrexham Single Storey Porch		
Drawing Title: Existing Layout Plan		
Drawing No. 02	Drawn KAJ	Rev.
Scale @ A3 As shown	Checked	Date March 2023
Status PL	Design	