




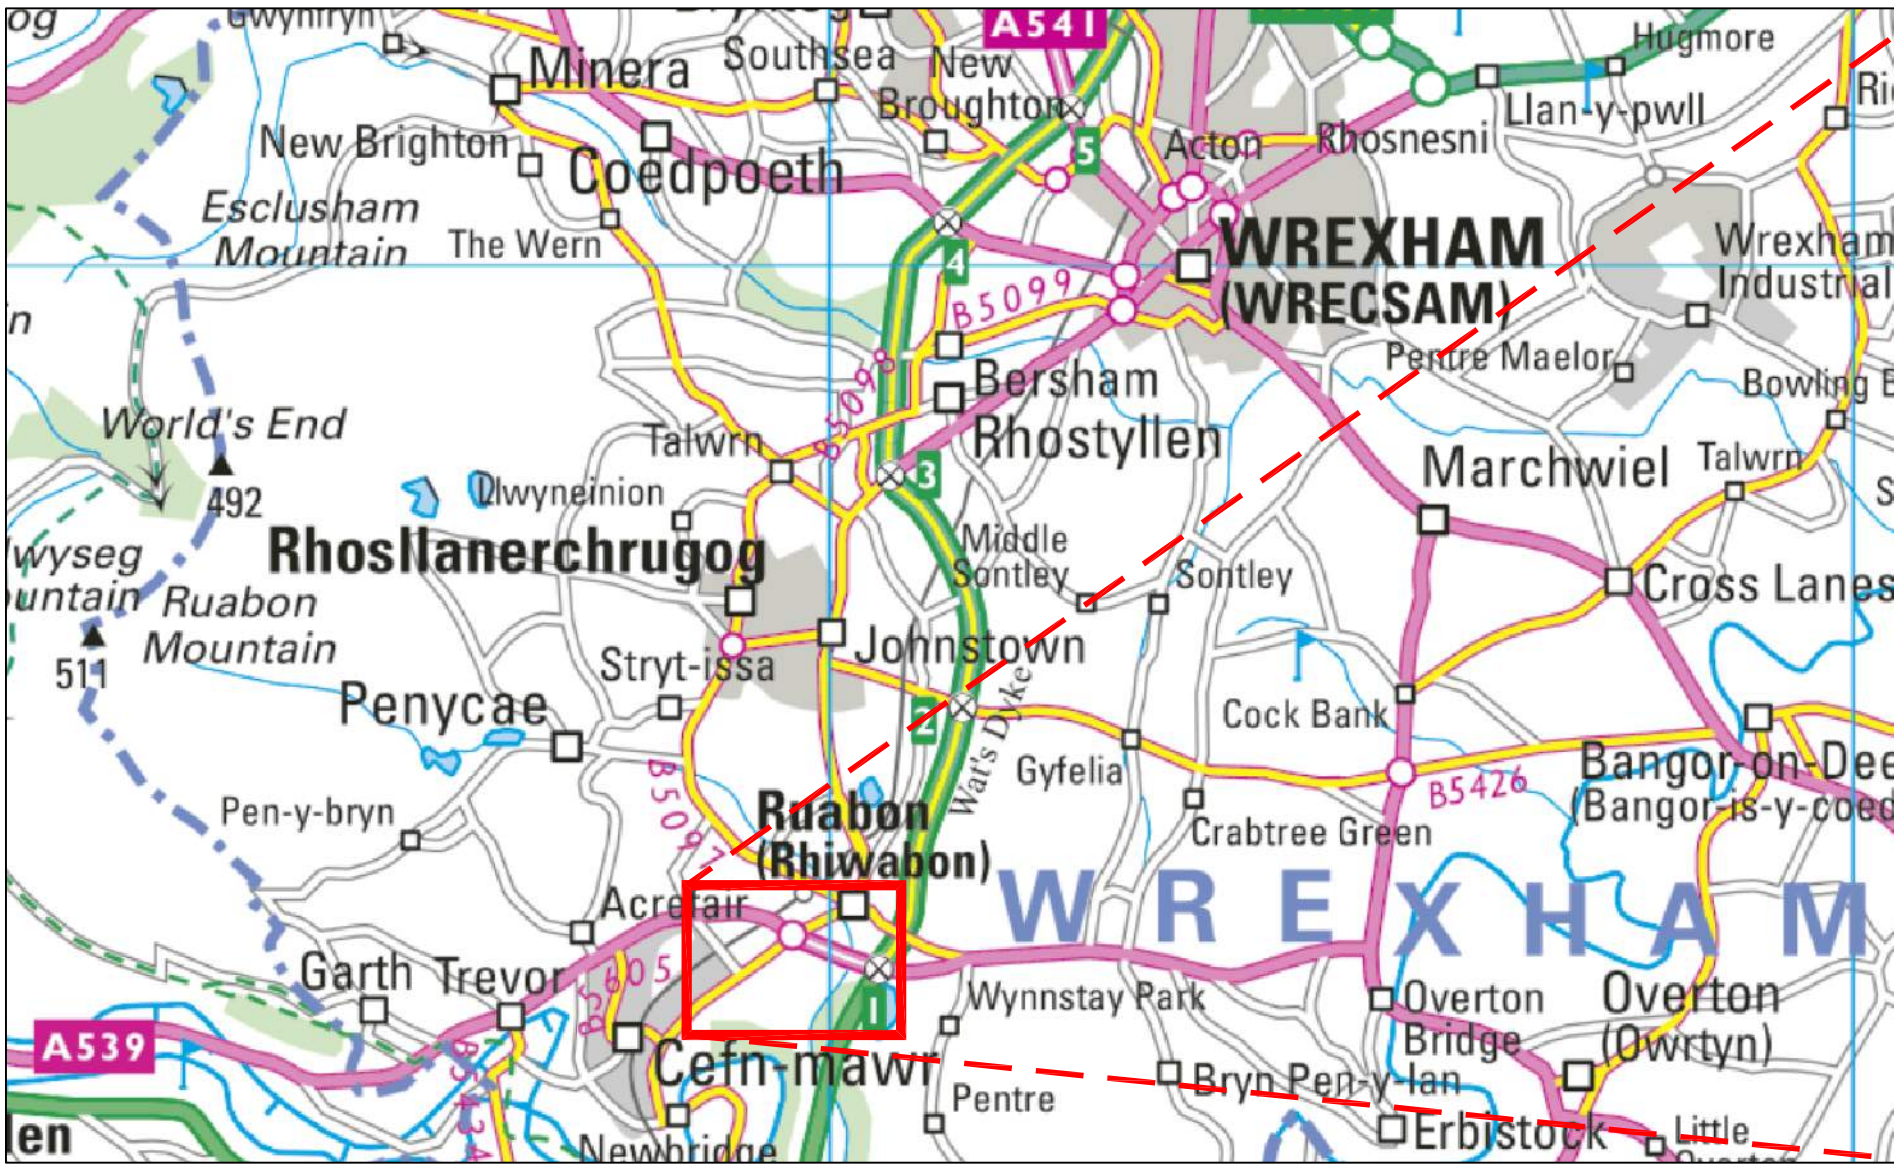


APPROX SCALE 1:75,000

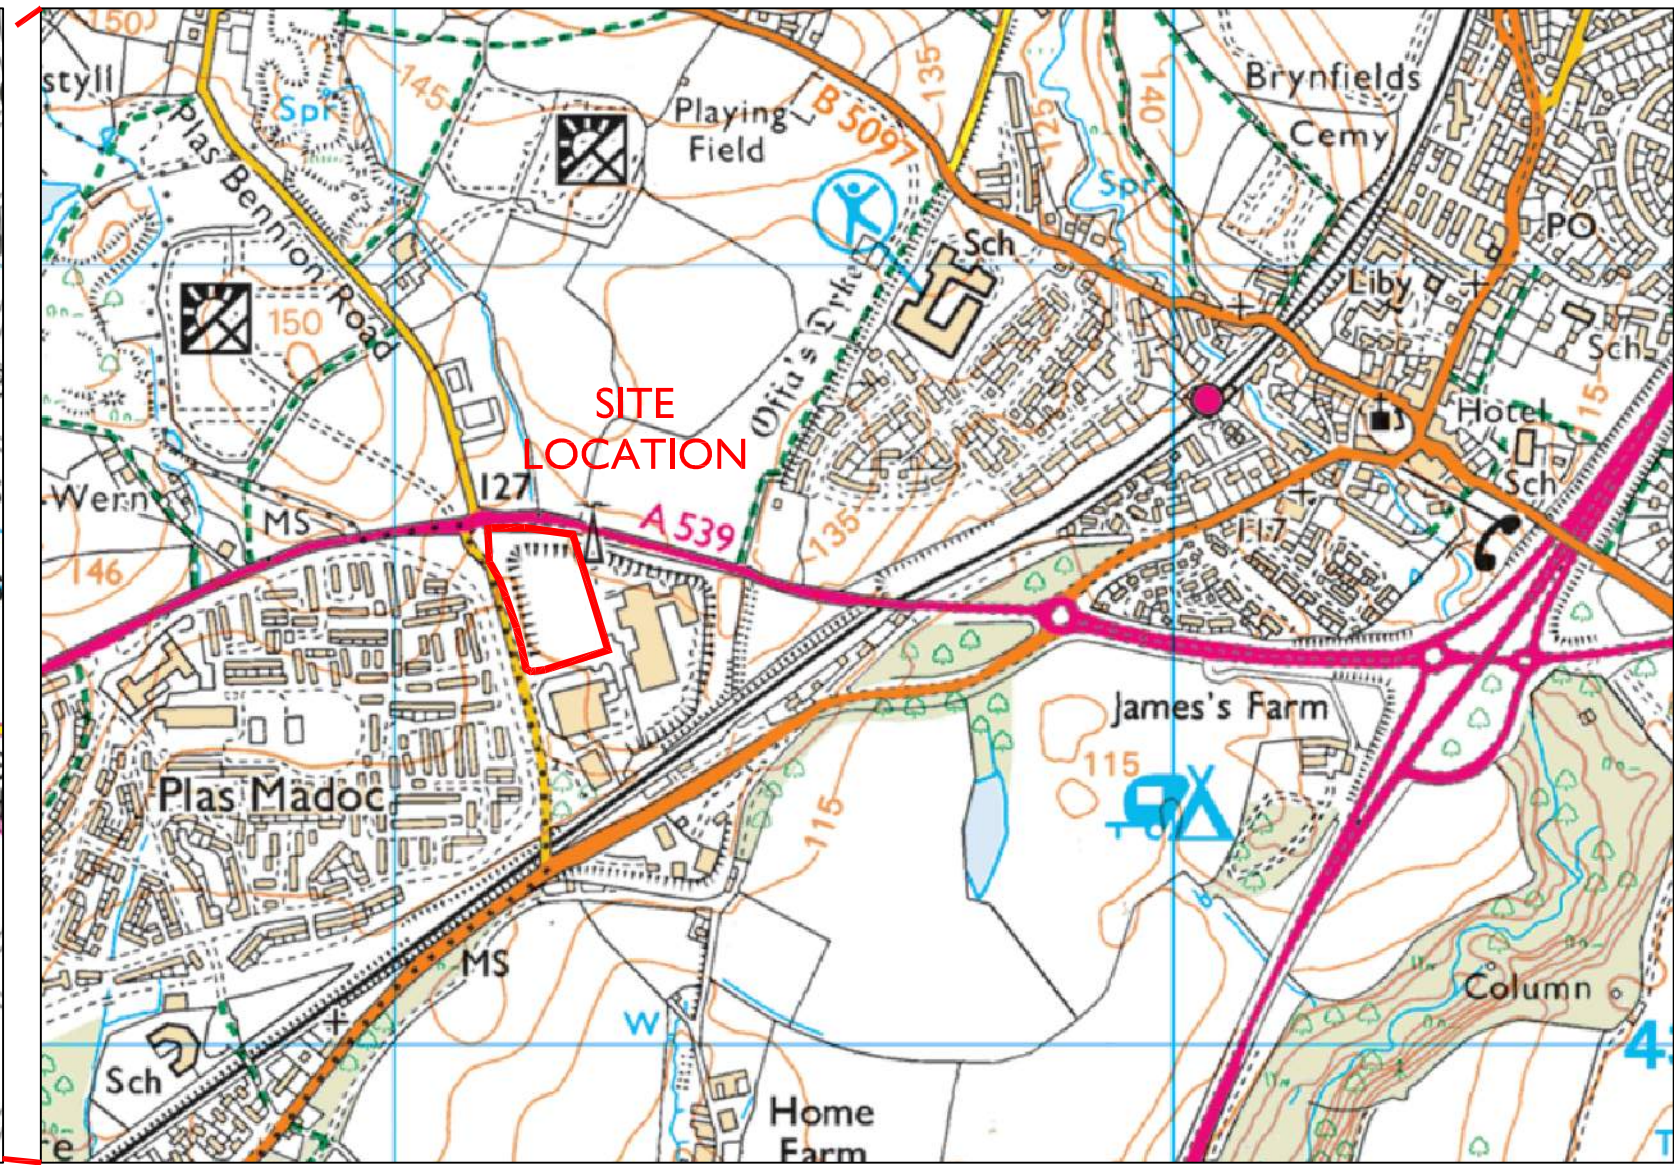

APPROX SCALE 1:10,000

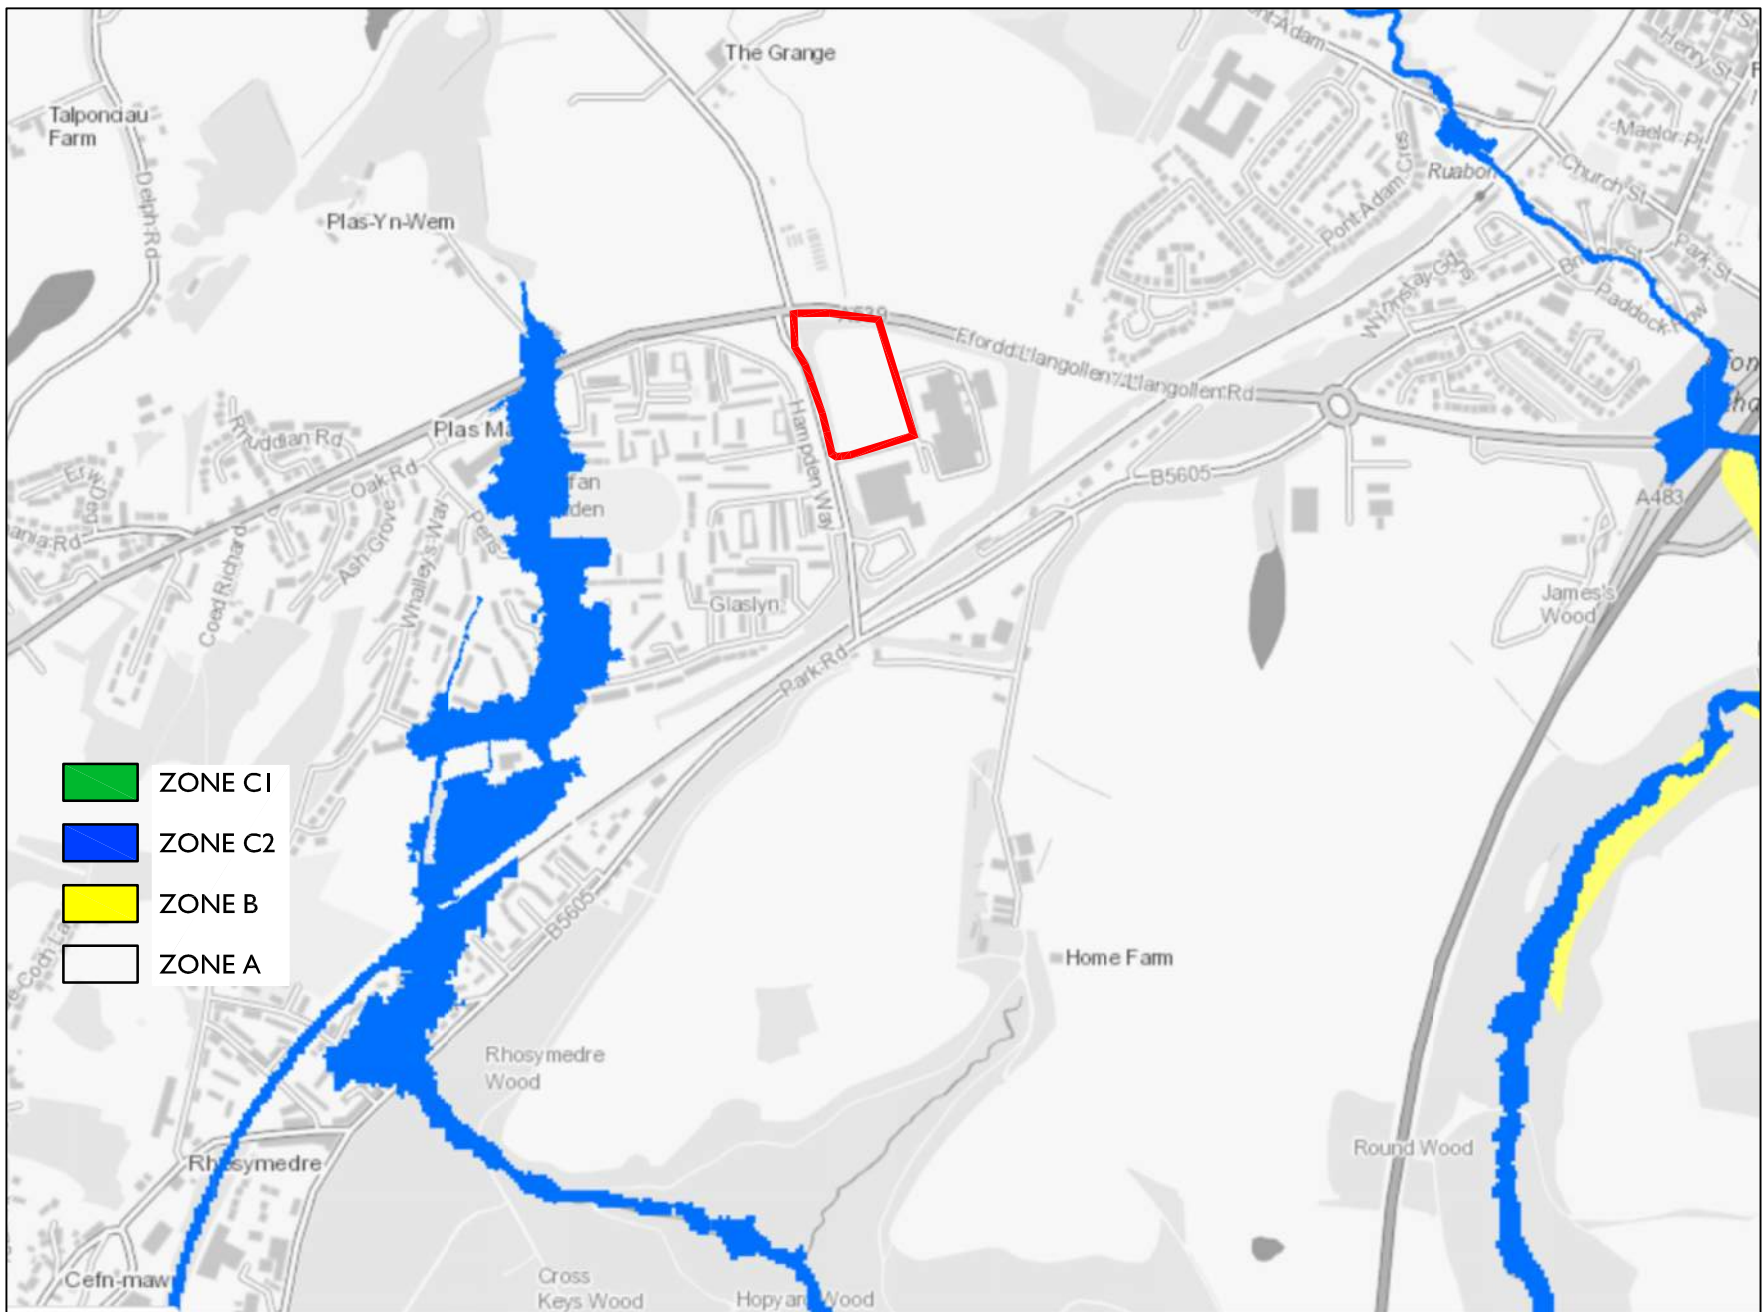

DEVELOPMENT ADVICE MAP
APPROX SCALE 1:10,000

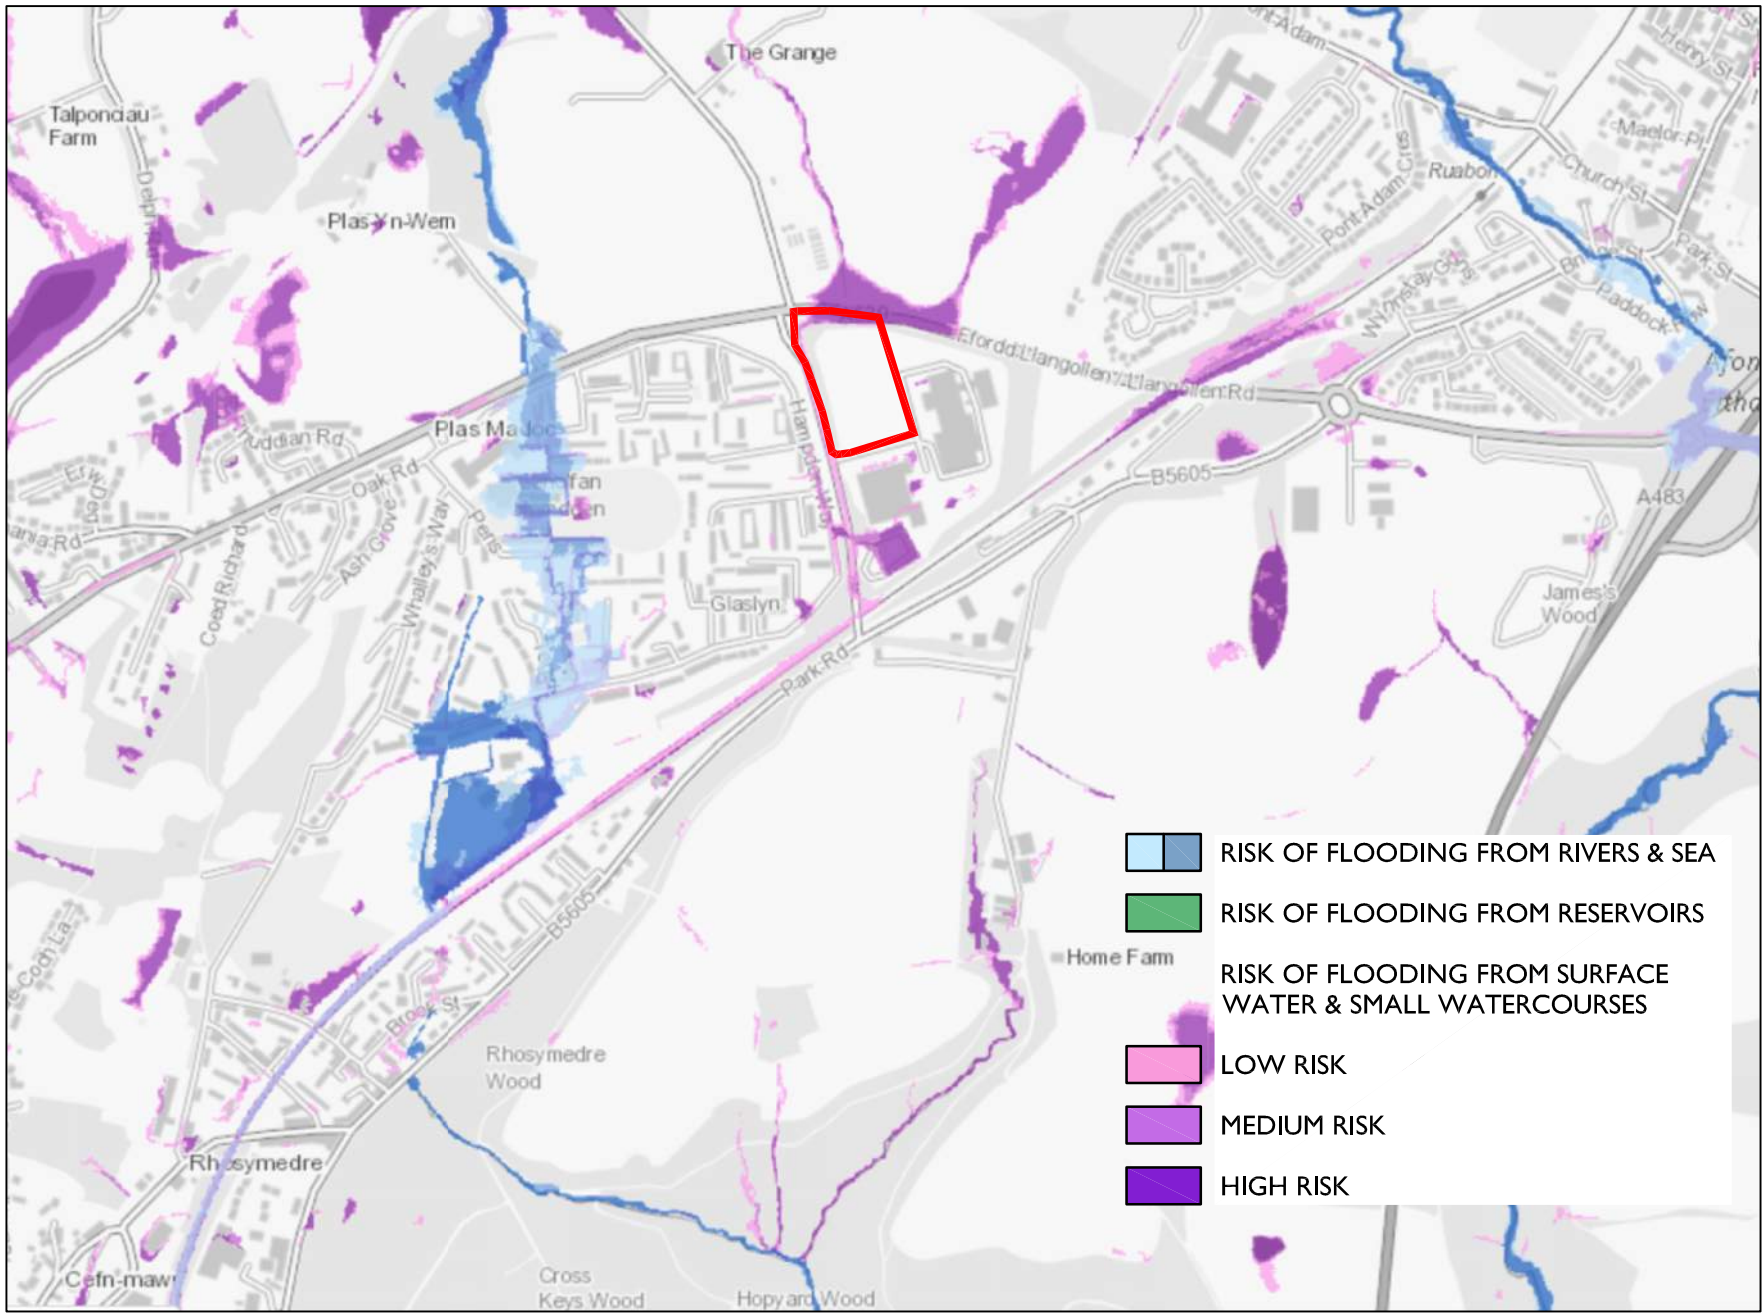

FLOOD RISK MAP
APPROX SCALE 1:10,000



PROPOSED IMPERMEABLE AREA
APPROX SCALE 1:500



EXISTING SATELLITE IMAGE
APPROX SCALE 1:2,500

SITE CO-ORDINATES
OS X (Eastings) 329205
OS Y (Northings) 343559
Nearest Post Code LL14 6EN
Nat Grid SJ292435 / SJ2920543559



AREAS
SITE BOUNDARY
19,800 SQ M
PROPOSED IMPERMEABLE AREA
PHASE I
6,320 SQ M

REV	DESCRIPTION	BY	CHK	APR	DATE
-----	-------------	----	-----	-----	------



PURPOSE OF ISSUE	PRELIMINARY	STATUS	-
------------------	-------------	--------	---

PROJECT	WYNNSTAY PARK RUABON
---------	-------------------------

TITLE	SITE INFORMATION
-------	------------------



DRAWN BY RH	CHECKED BY MM	APPROVED BY JP
DATE 08.03.2021	SCALE (@ A1) As Shown	PROJECT NUMBER 19010
DRAWING NUMBER 500	REV P01	