


1. This drawing is the copyright of tpm landscape Ltd and cannot be reproduced in any form without the consent of the company.
2. This drawing is to be read in conjunction with detail landscape drawings, details and specification.
3. This drawing is to be read in conjunction with all relevant Context's, Engineer's, Specialists, Bills of Quantities and Specifications.
4. The insertion of any firm or proprietary brand on this drawing is an indication of the class or quality required and does not exclude the use of alternative materials that are equal in performance, quality and appearance, provided that they have been approved in writing by the Landscape Architect.
5. The Contractor is responsible for accurately ascertaining the position of underground services and making reference to all relevant service easement requirements.
6. All dimensions are in millimetres unless stated otherwise. For the purposes of construction this drawing must not be scaled and only written dimensions used. Measurements of scaled dimensions to be checked on site, any discrepancies reported prior to work commencing. IF IN DOUBT PLEASE ASK.
7. All work and materials are to be in accordance with the relevant British Standards and Code of Practice.
8. All Proprietary products are to be used strictly in accordance with the manufacturer's instructions and details.

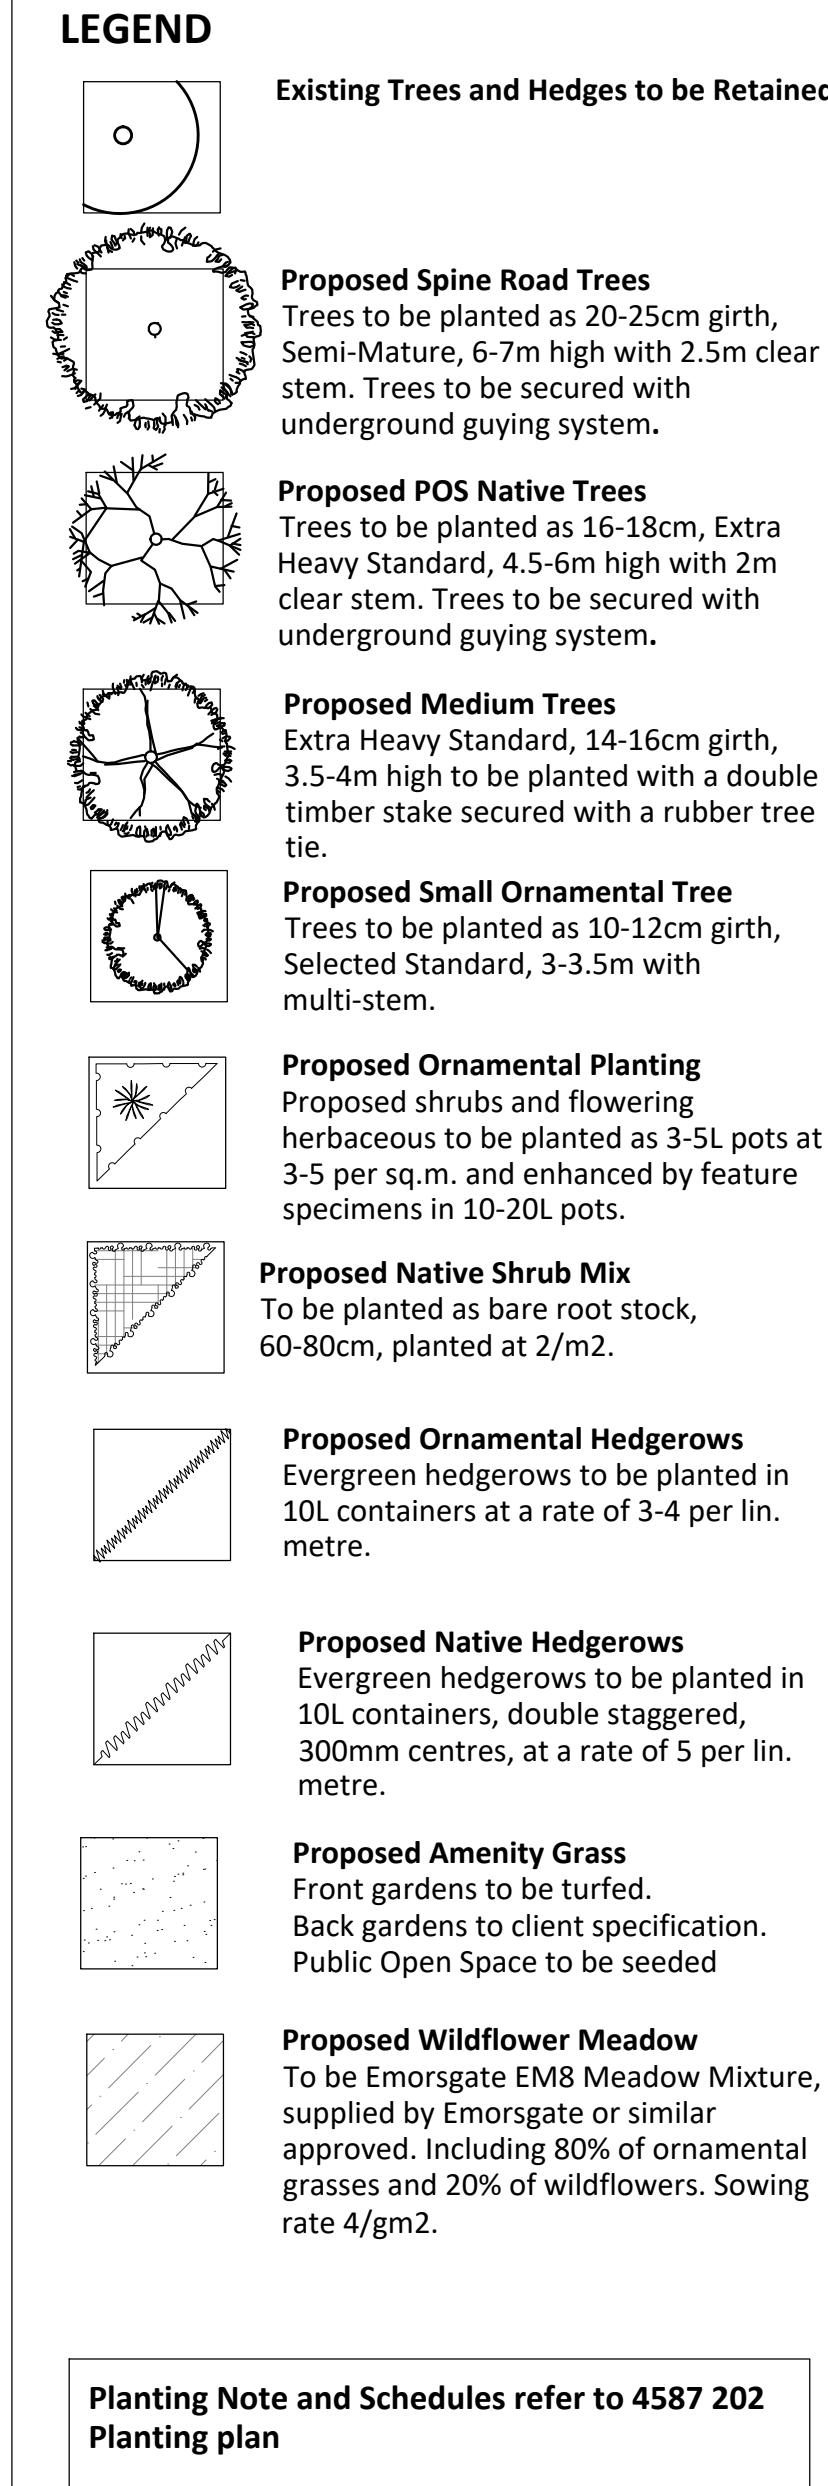

Rev	By	Description	Date
-	-	-	-

Scale @ A1	Drawn	Checked	Date
1:200	TS	CT	29.01.24
Job number	Drawing number	Revision	
4587	201	-	