

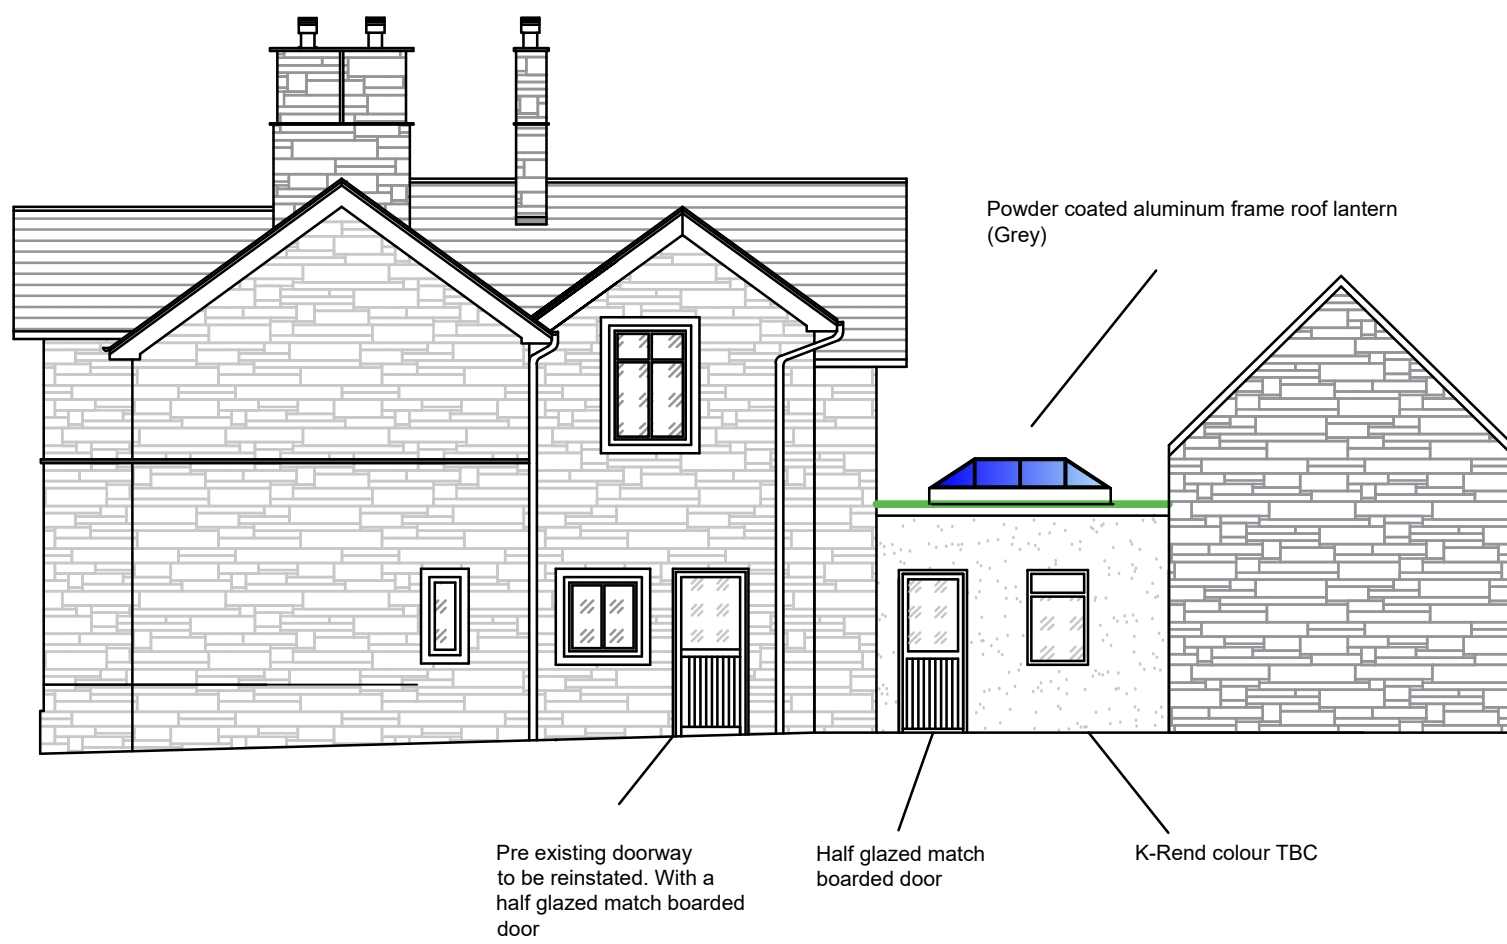
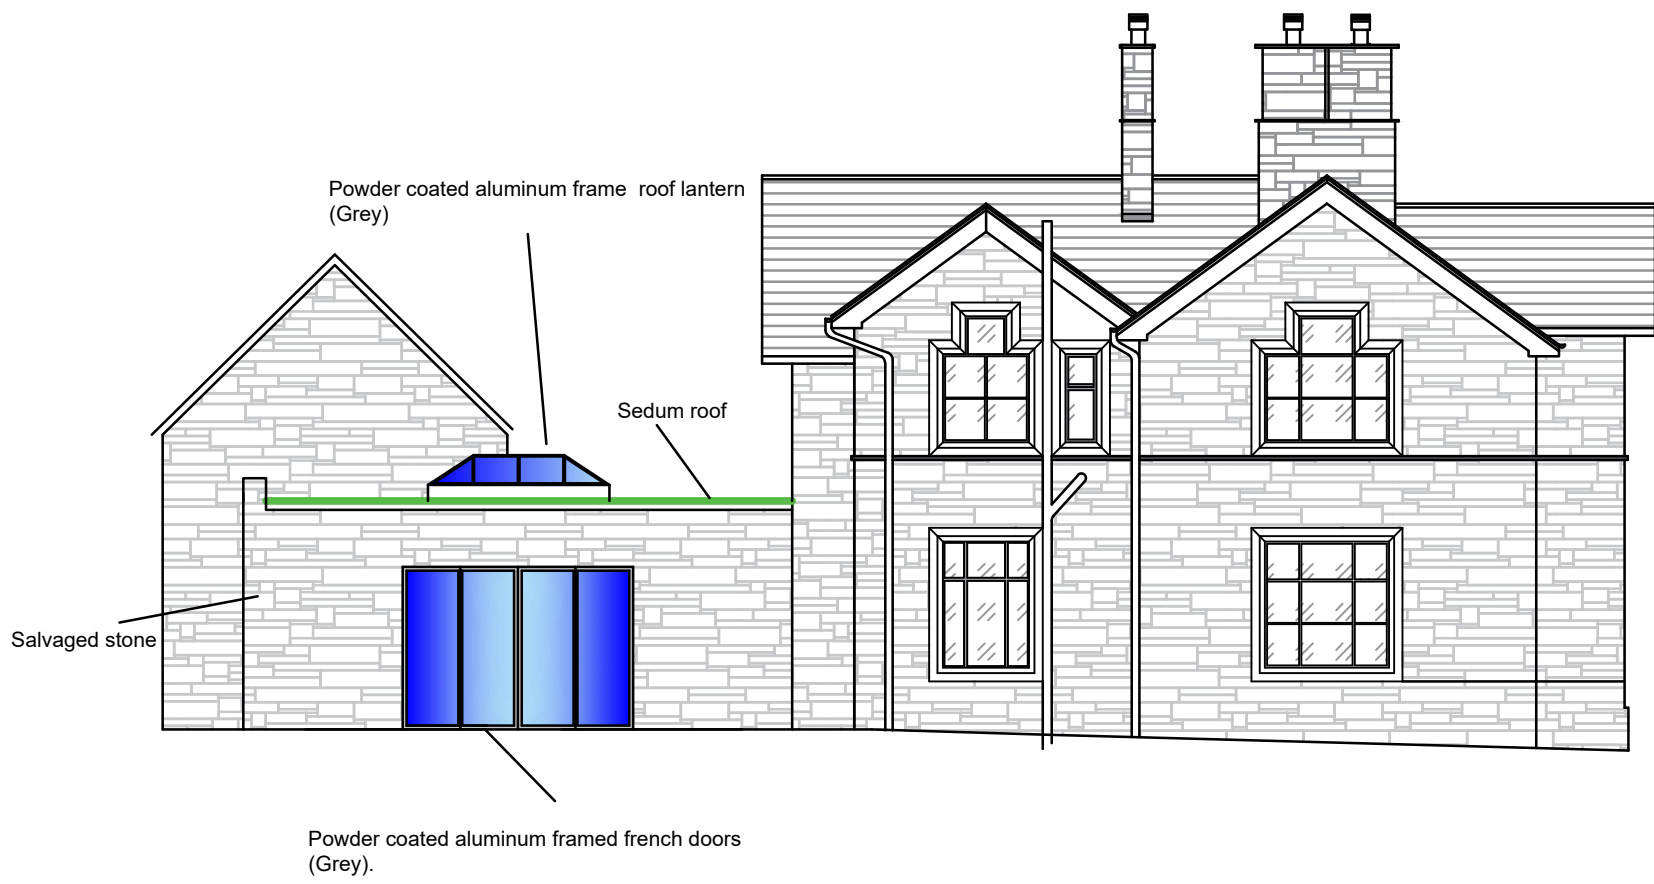
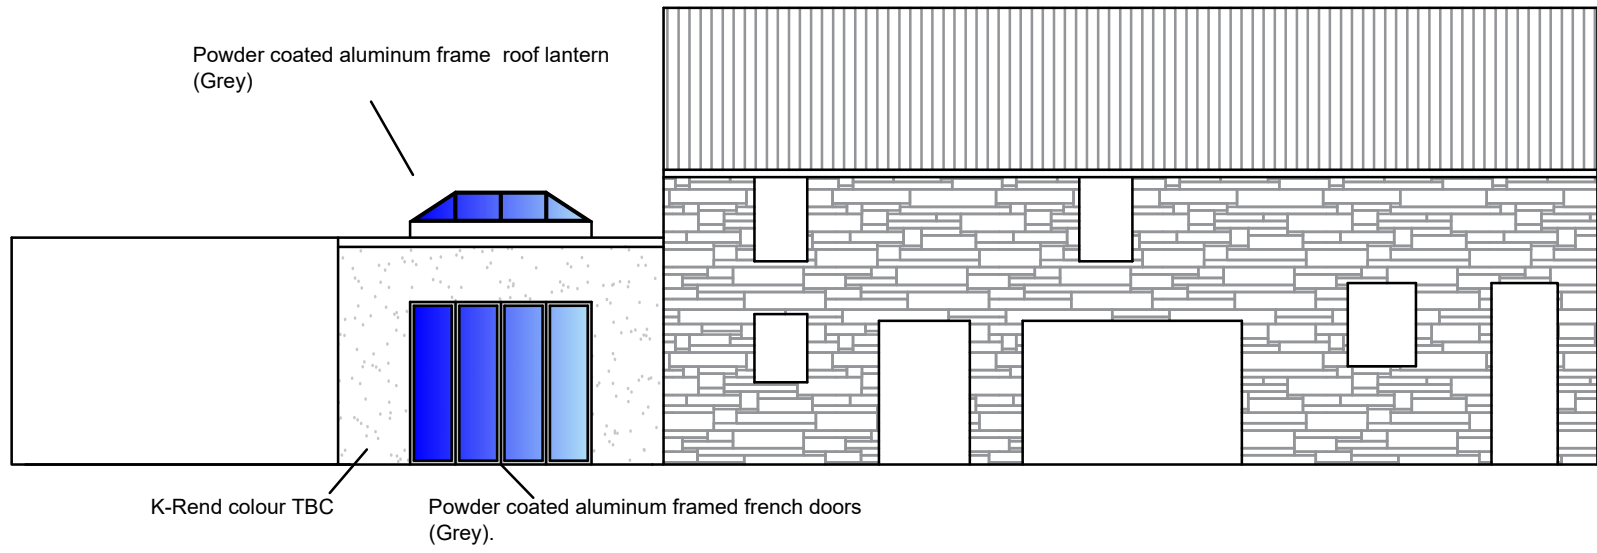


Notes;

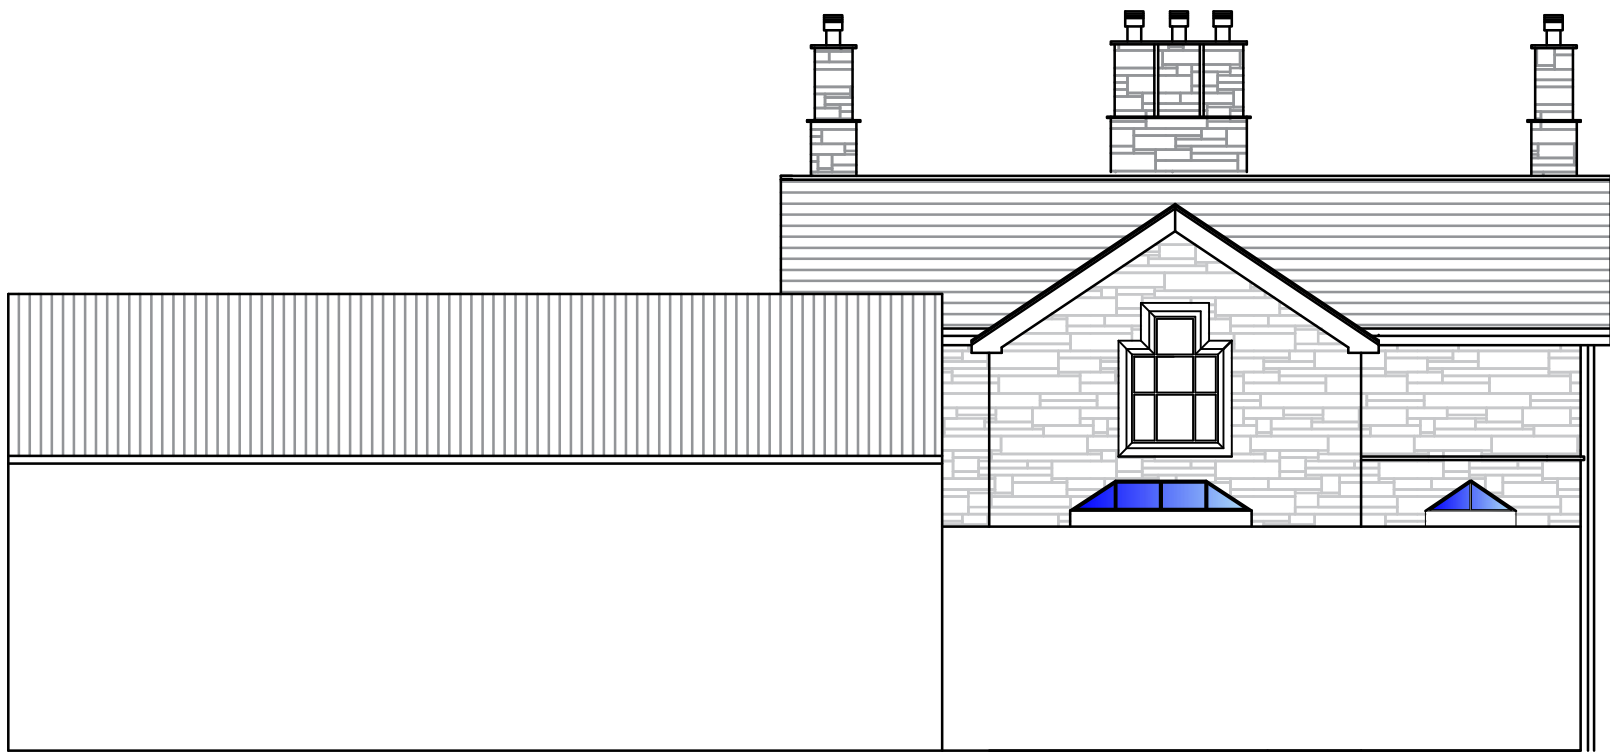

PROPOSED

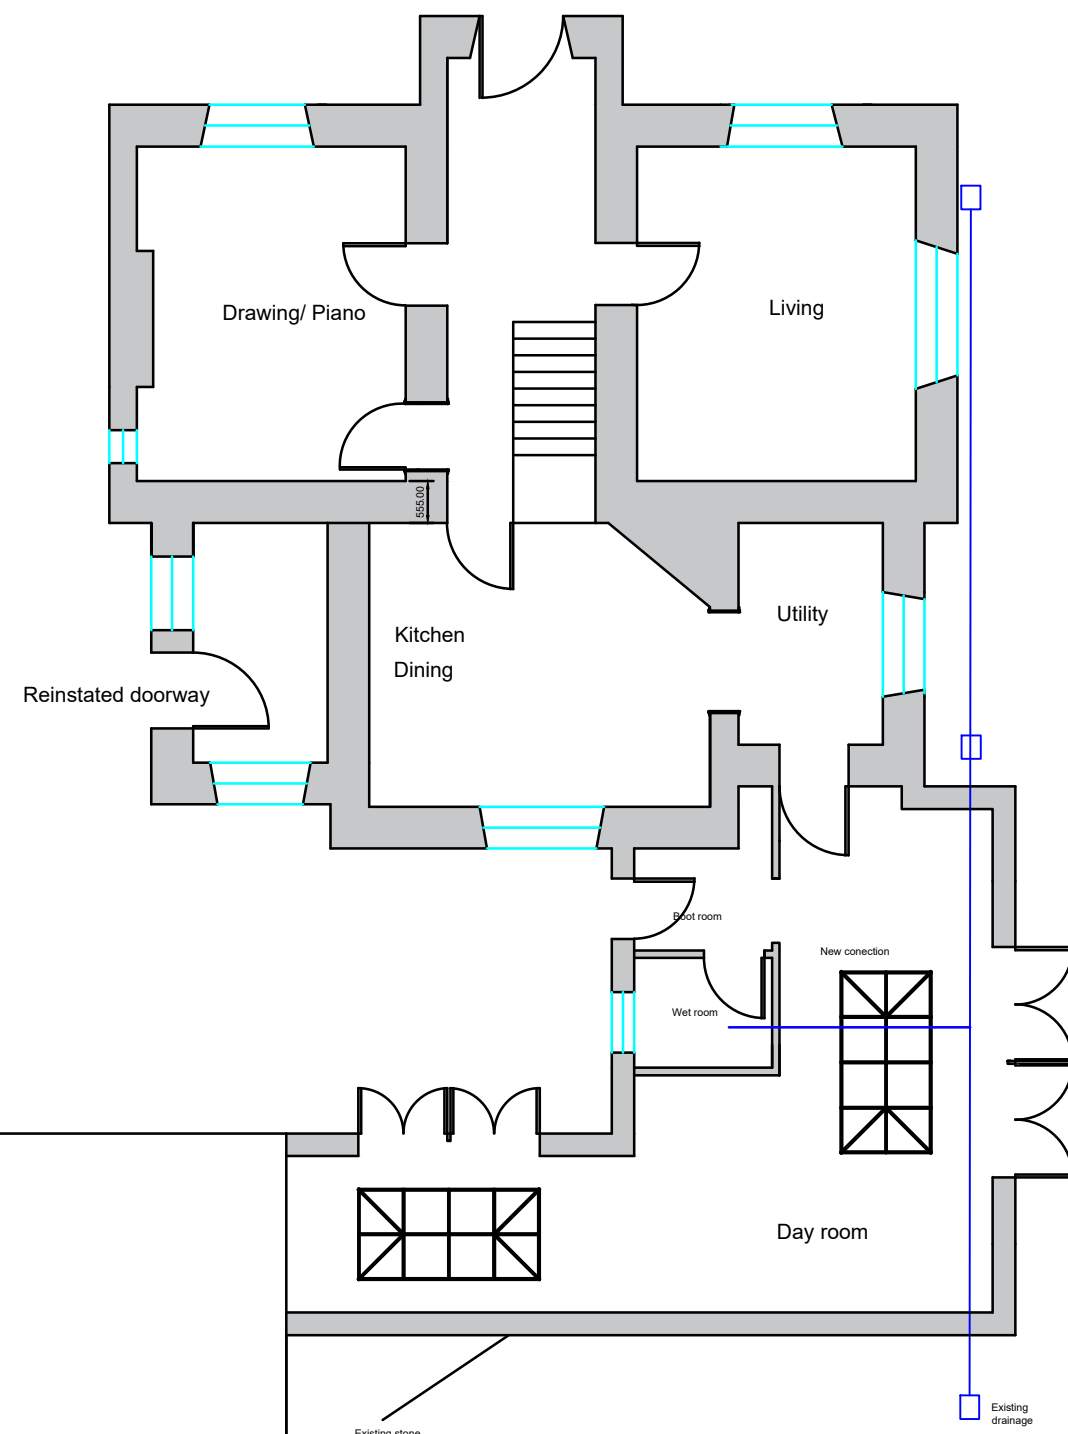

Project; Ty Llwyd	
Title; Proposed extension	Scale (A1); 1:100
Dwg No; Jones prop- 002	Date; 13/02/24
Revision;B	