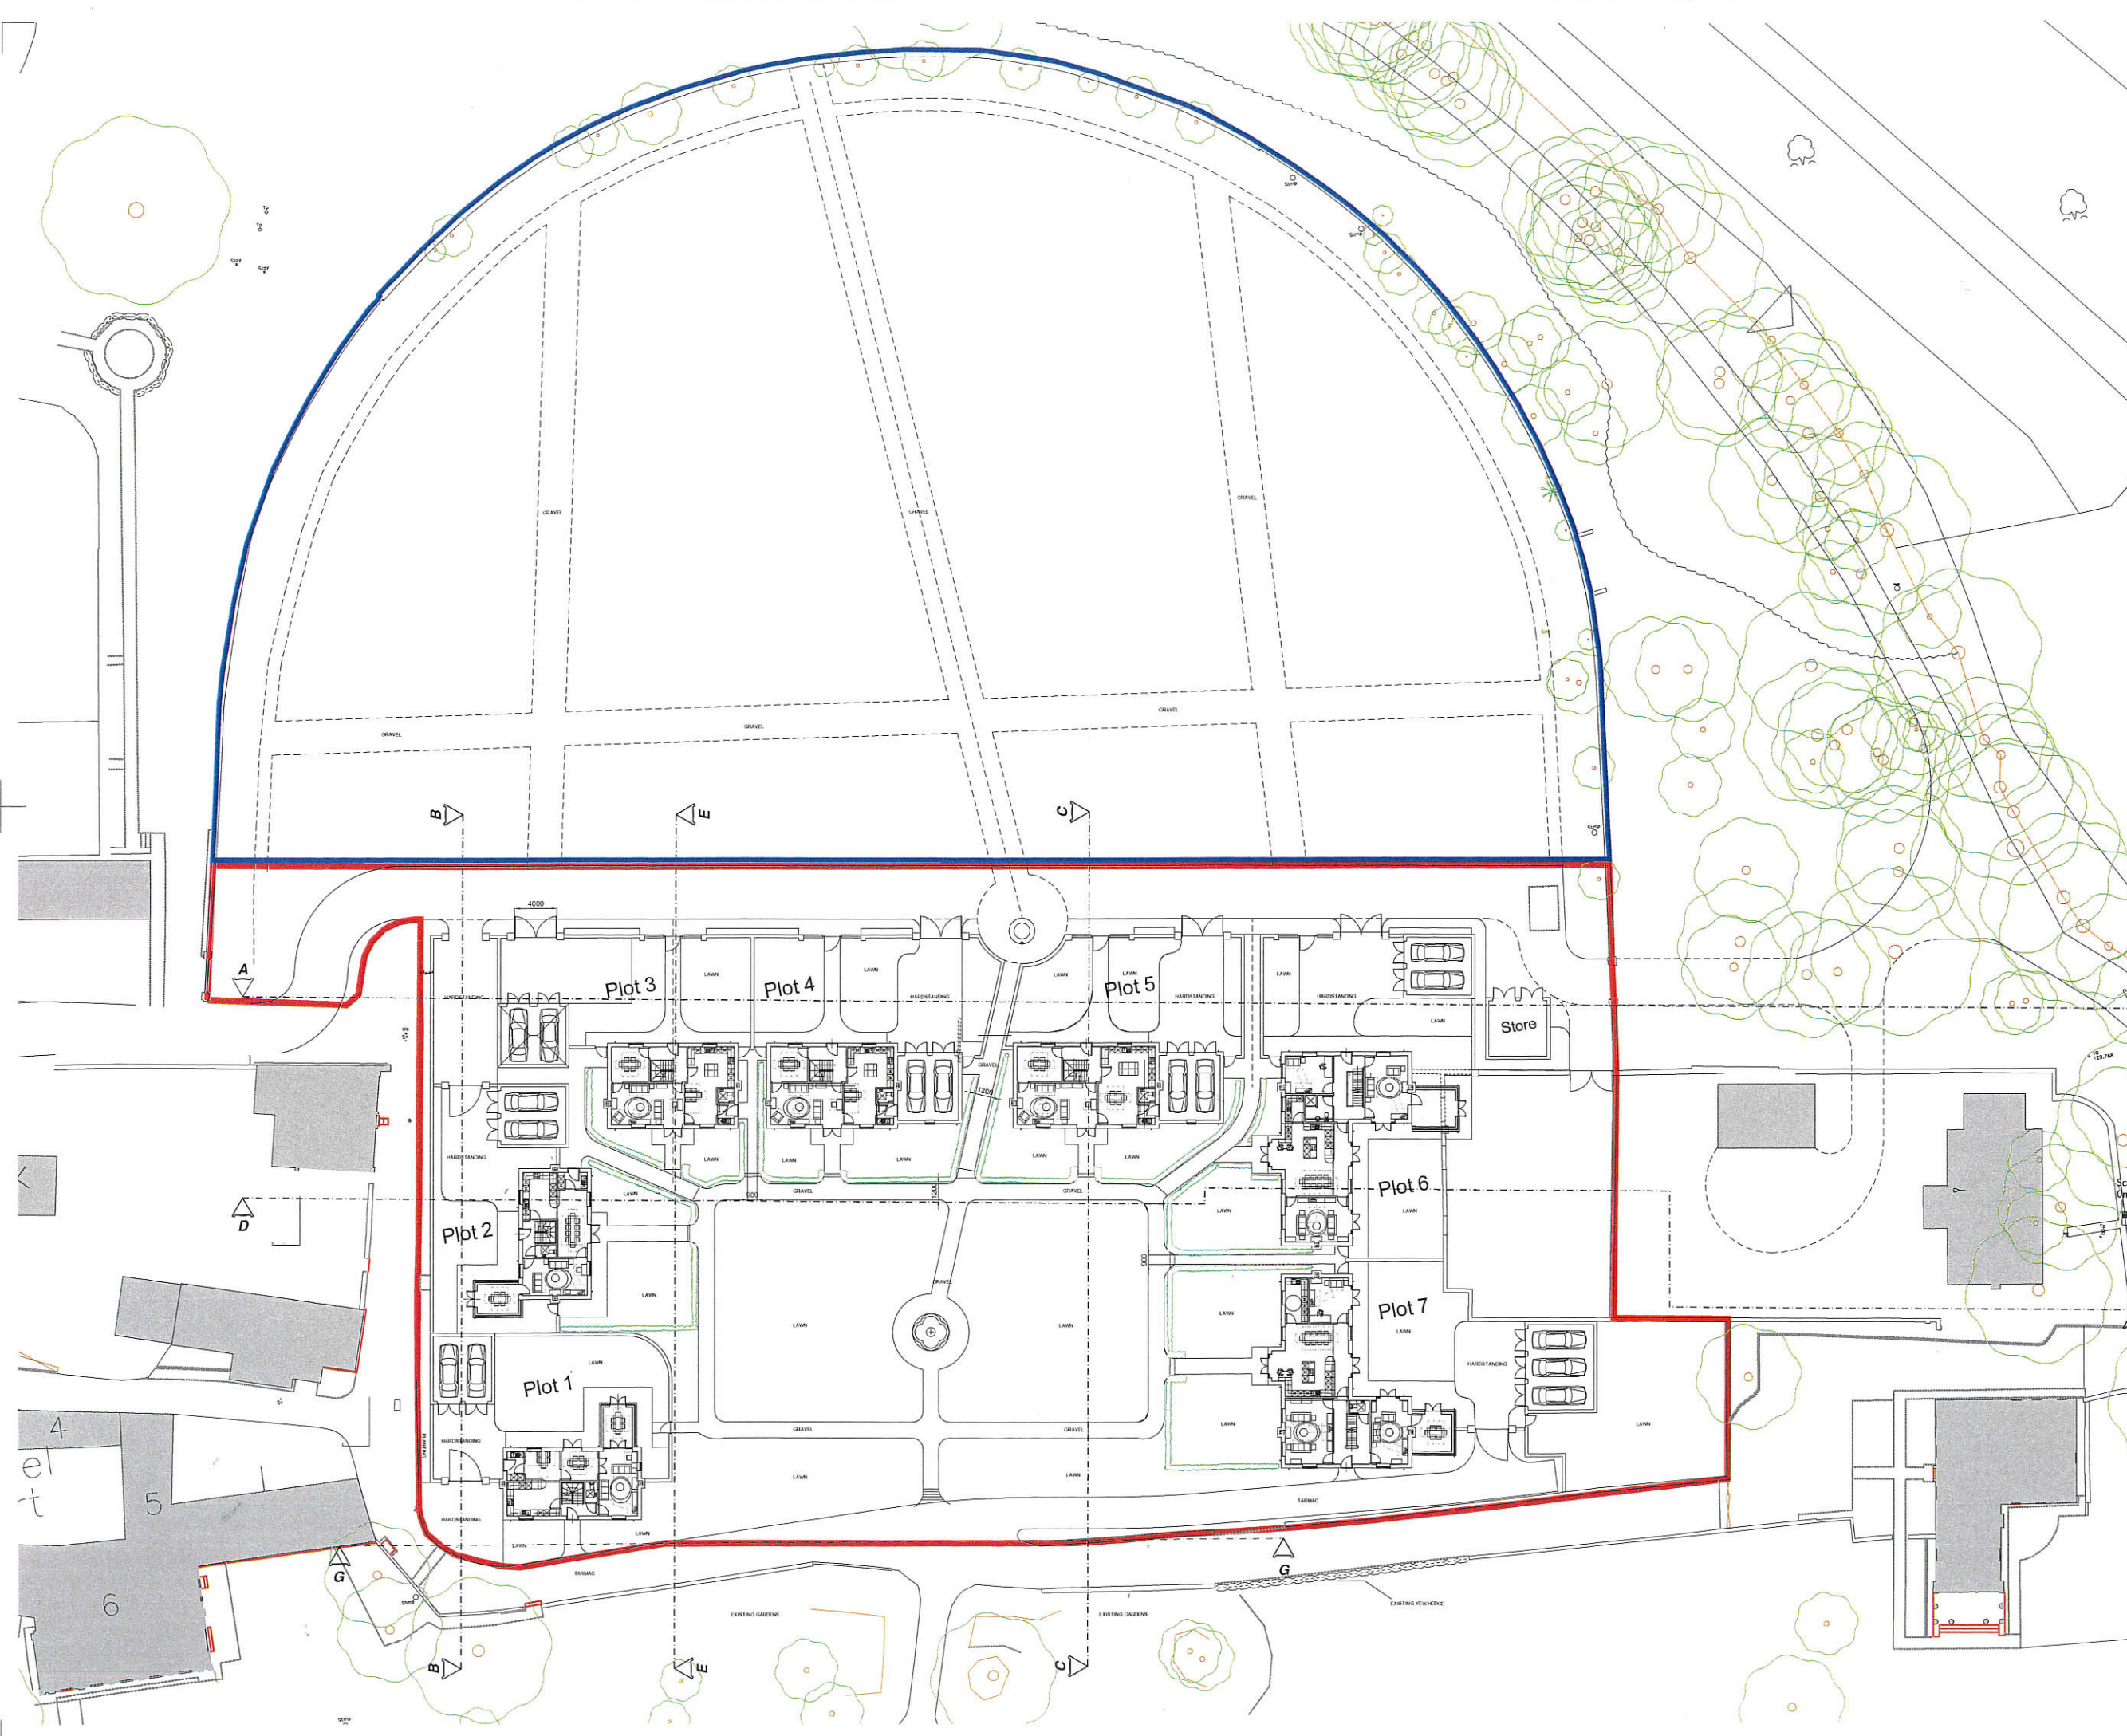


hulmeupright

Suite 511
Goshals Centre,
Wynn Hall Business Centre,
Inchiquin Way,
Stoke on Trent, ST4 1BF
Tel: 01823 364185
Email: hup@hulmeupright.co.uk

www.hulmeupright.co.uk

architects | interior designers

Client: **LOXLEY DEVELOPMENT**

Project: **WYNNSTAY HALL ESTATE**

Title: **LOCATION PLAN**

Stage: **PLANNING**

Date: **SEPTEMBER 2015**

Scale (A4): **1:200**

Project No: Drawing No:

M1192 AL[0]00(1)