



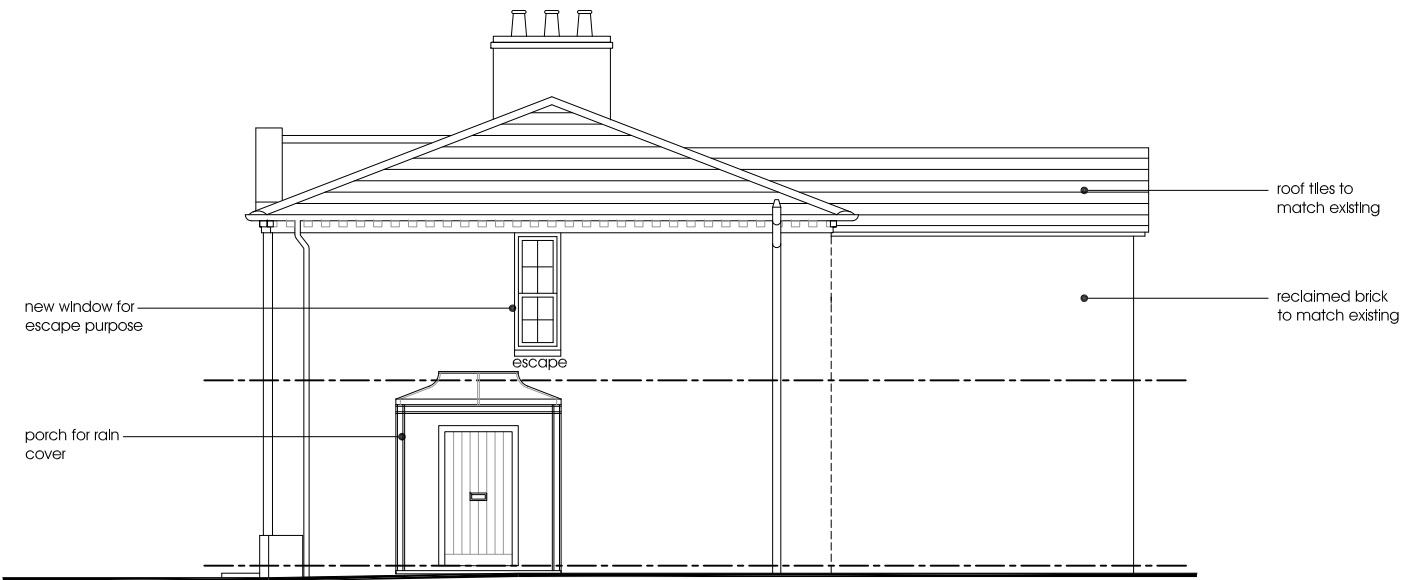


north elevation (front)

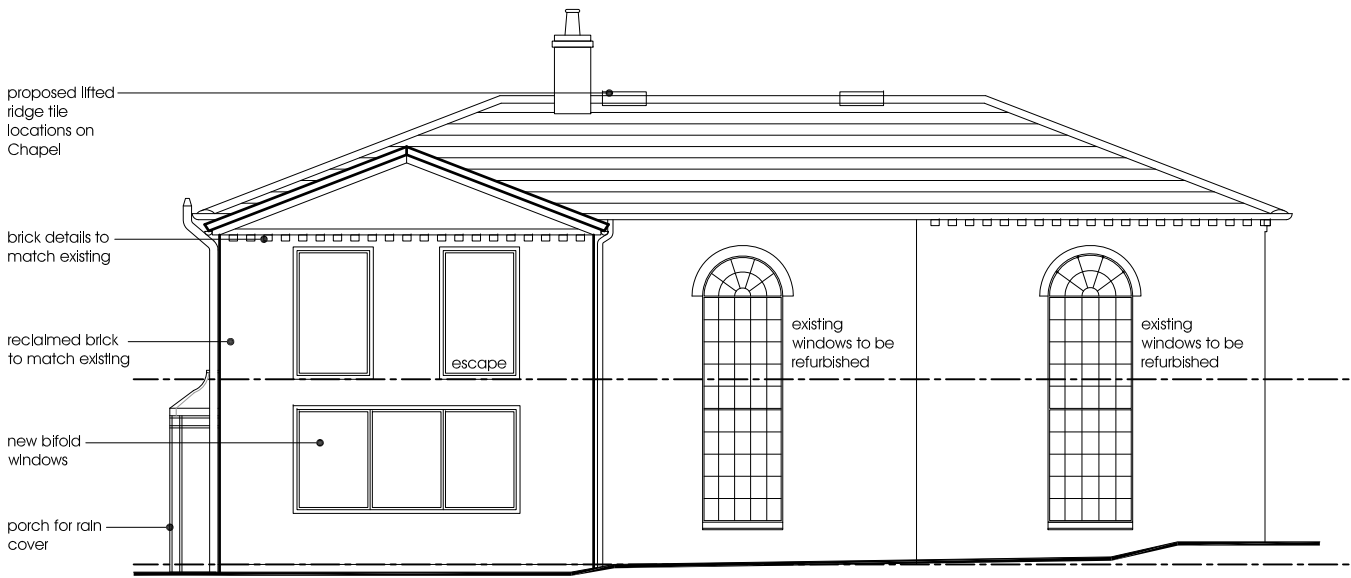

west elevation



south elevation (rear)

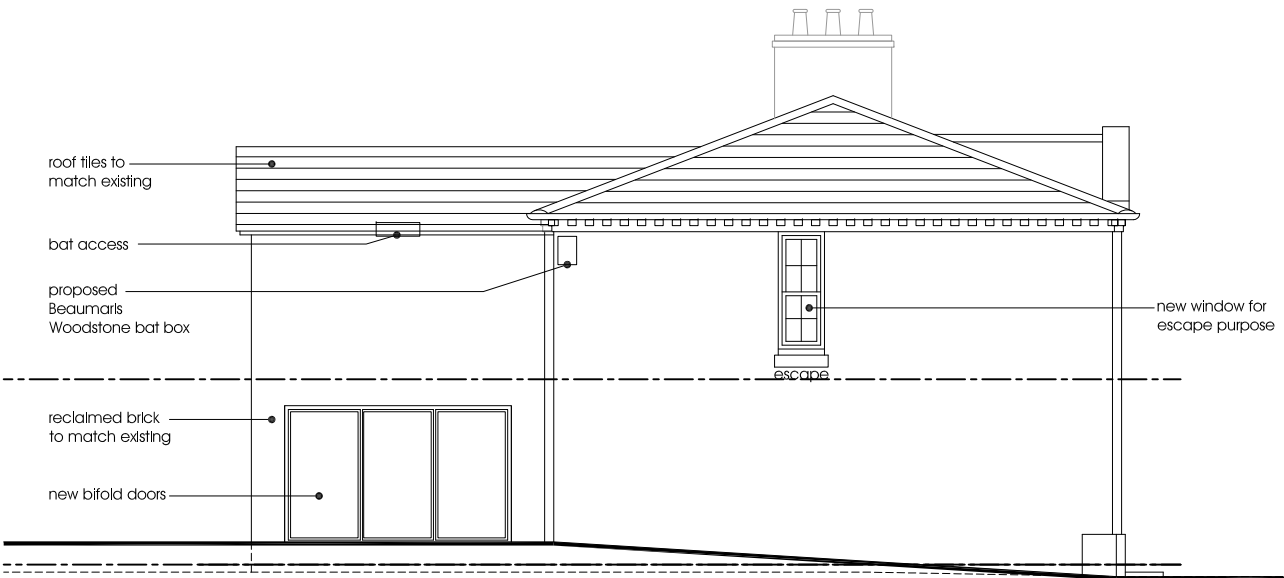

east elevation

rev.	description	date	by
status.	Planning		



E: info@ke-design.co.uk www.ke-design.co.uk T: 01743 298080

Unit 7, Henry Close
Battlefield Enterprise Park
Battlefield
Shrewsbury
Shropshire SY1 3TJ

The Studio,
3 William Felton Mews
Salop Road,
Oswestry
Shropshire SY11 2RQ

T: 01691 656964

client

Mr & Mrs Grootveld

project.

Chapel House, The Chequer, Bronington, Whitchurch, SY13 2JQ

drawing

Proposed Elevations

scale	date	drawn
1:100 @A3	25/01/23	HRM
drwg no		rev
2205-MA(00)0006		—

