
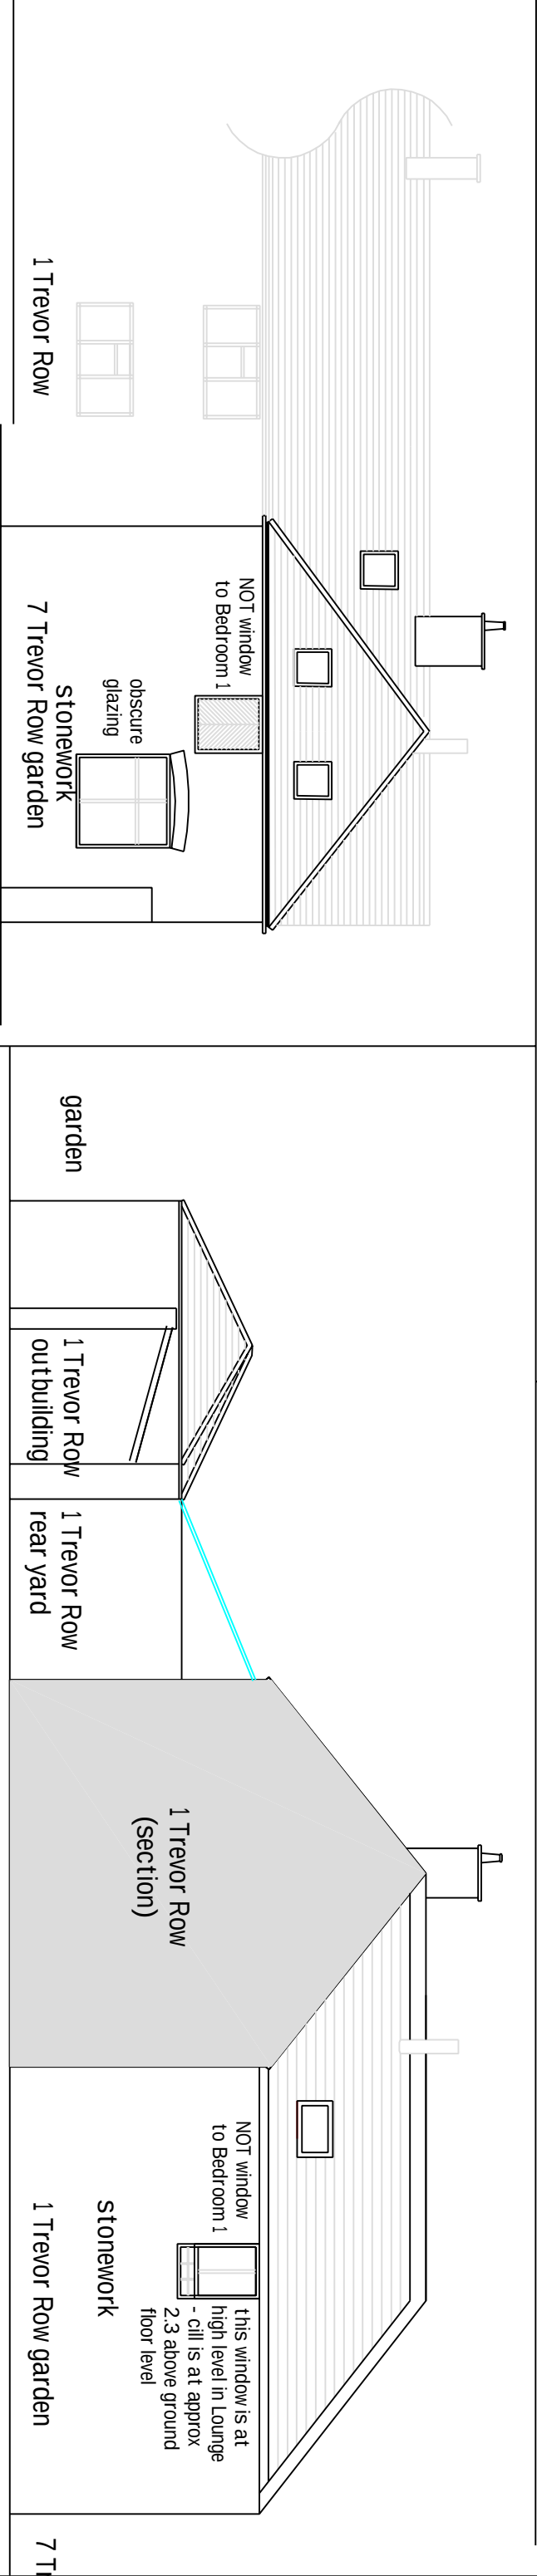


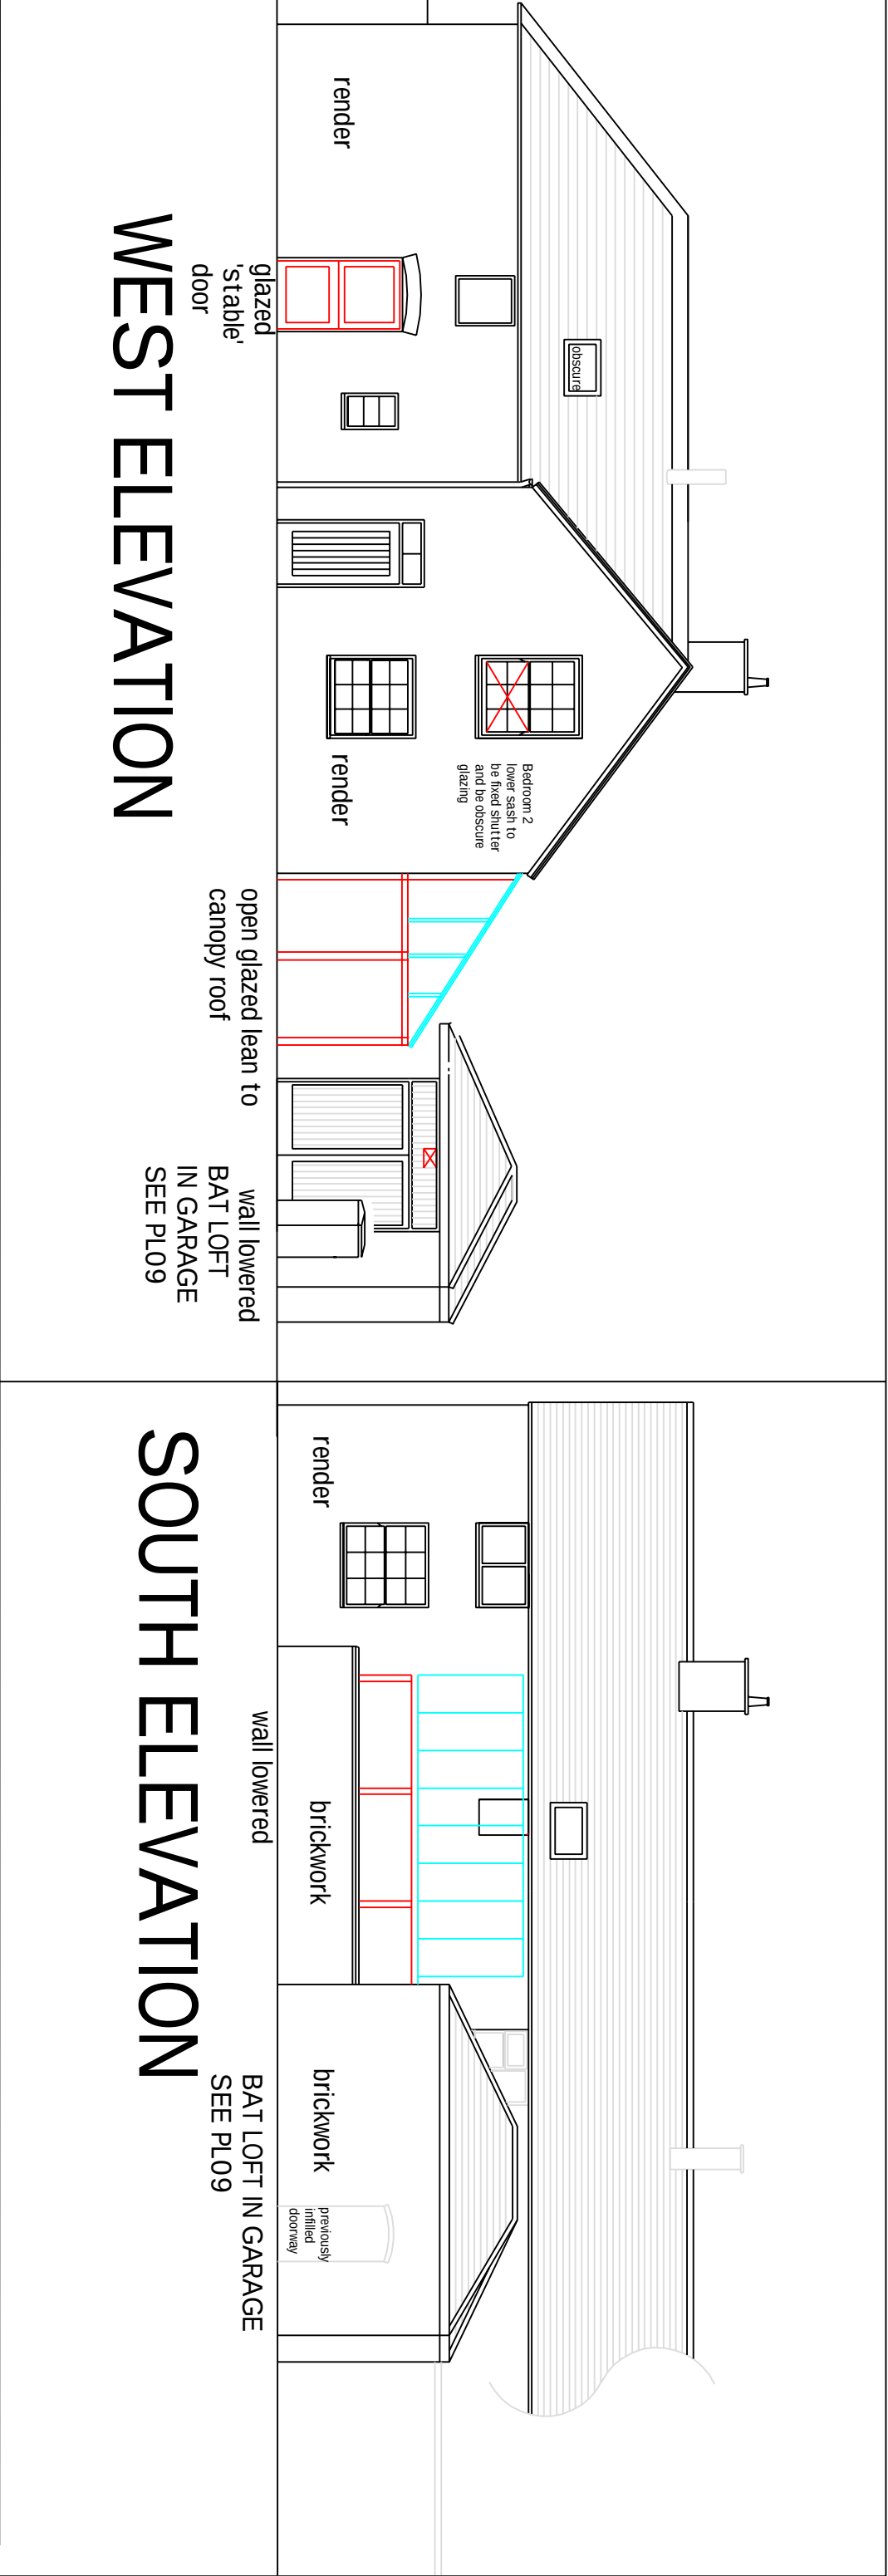

ANDREW DESIGN SERVICE architects, surveyors & planning consultants. 4A Station Avenue, Chirk, Wrexham, LL14 5LS Tel/Fax: 01691 777025			
Project	Former Estate Office & Stables, Trevor Row, Chirk, LL14 5HE	Date: 27 / 03 / 2023	©
Drawn by	MCA	Scale	
DWG		Revision	
Dwg Ref: PLO7			

PLO7B PROPOSED ELEVATIONS Scale 1:100@A3

ReVB 09/11/2023 - Bat Stable & Boxes omitted.

Bat Loft in Garage added

ReVA 12/07/2023 - Bedroom 2 west window - lower sash

fixed and obscure.

Bedroom 1 - confirmed no windows to north & east