



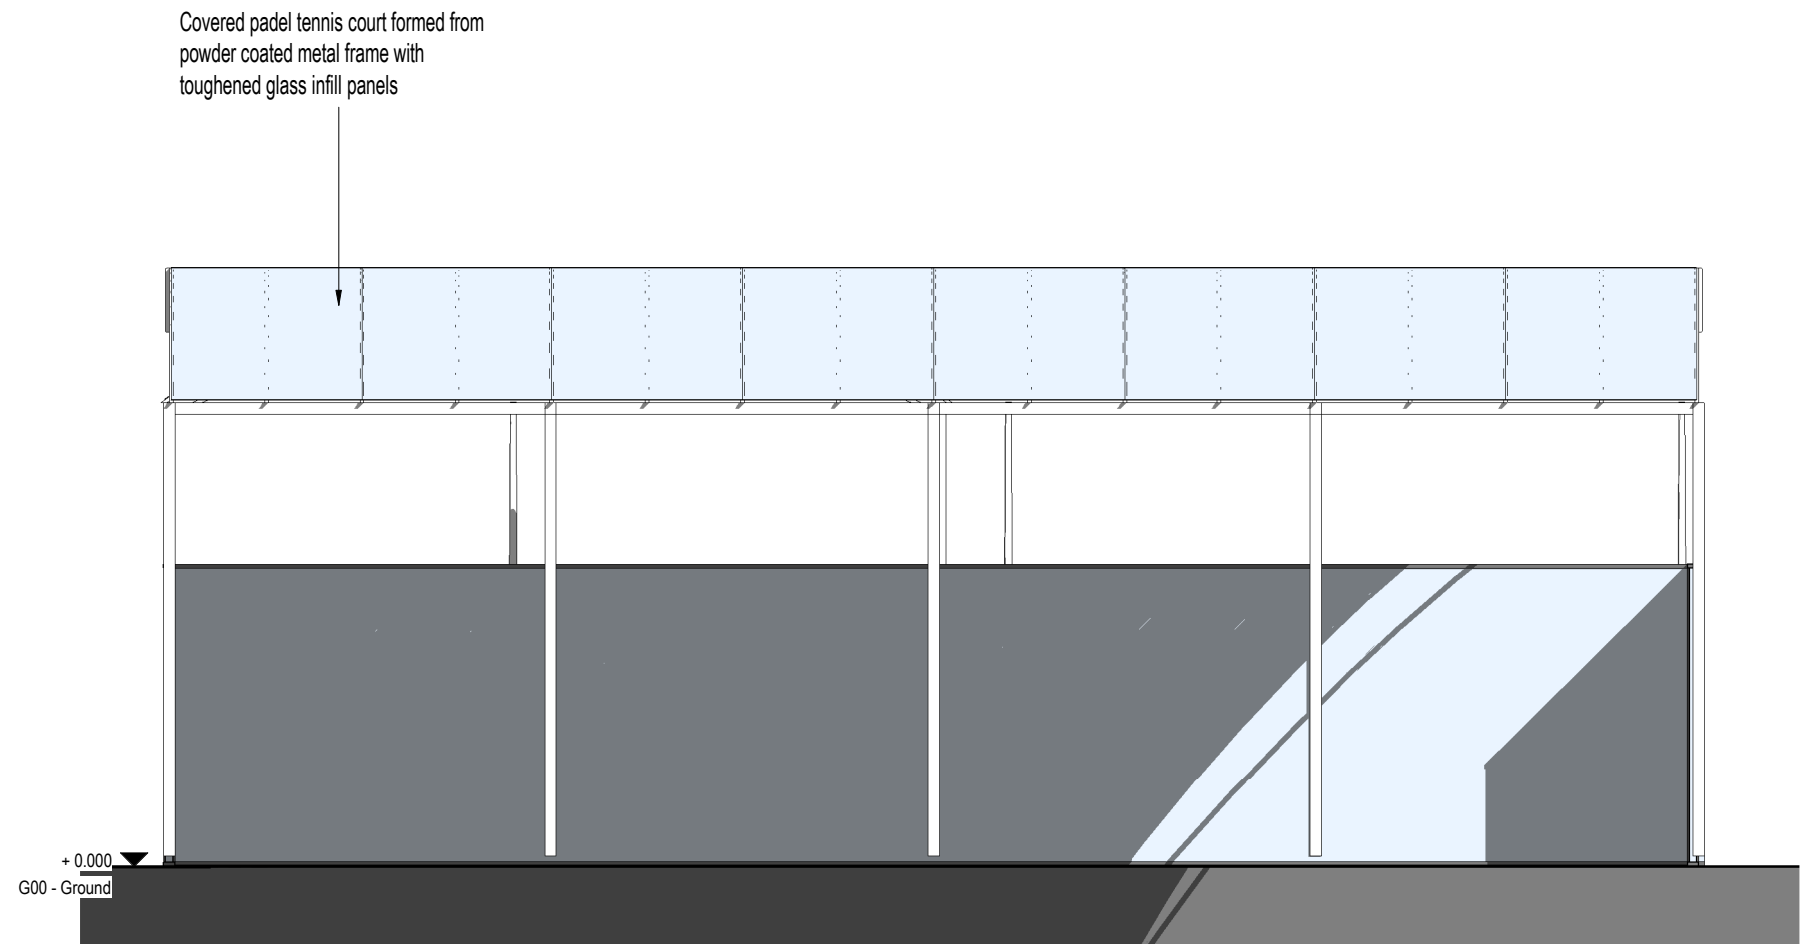

Proposed - Long Elevation of Proposed Padel Tennis Court
1: 100

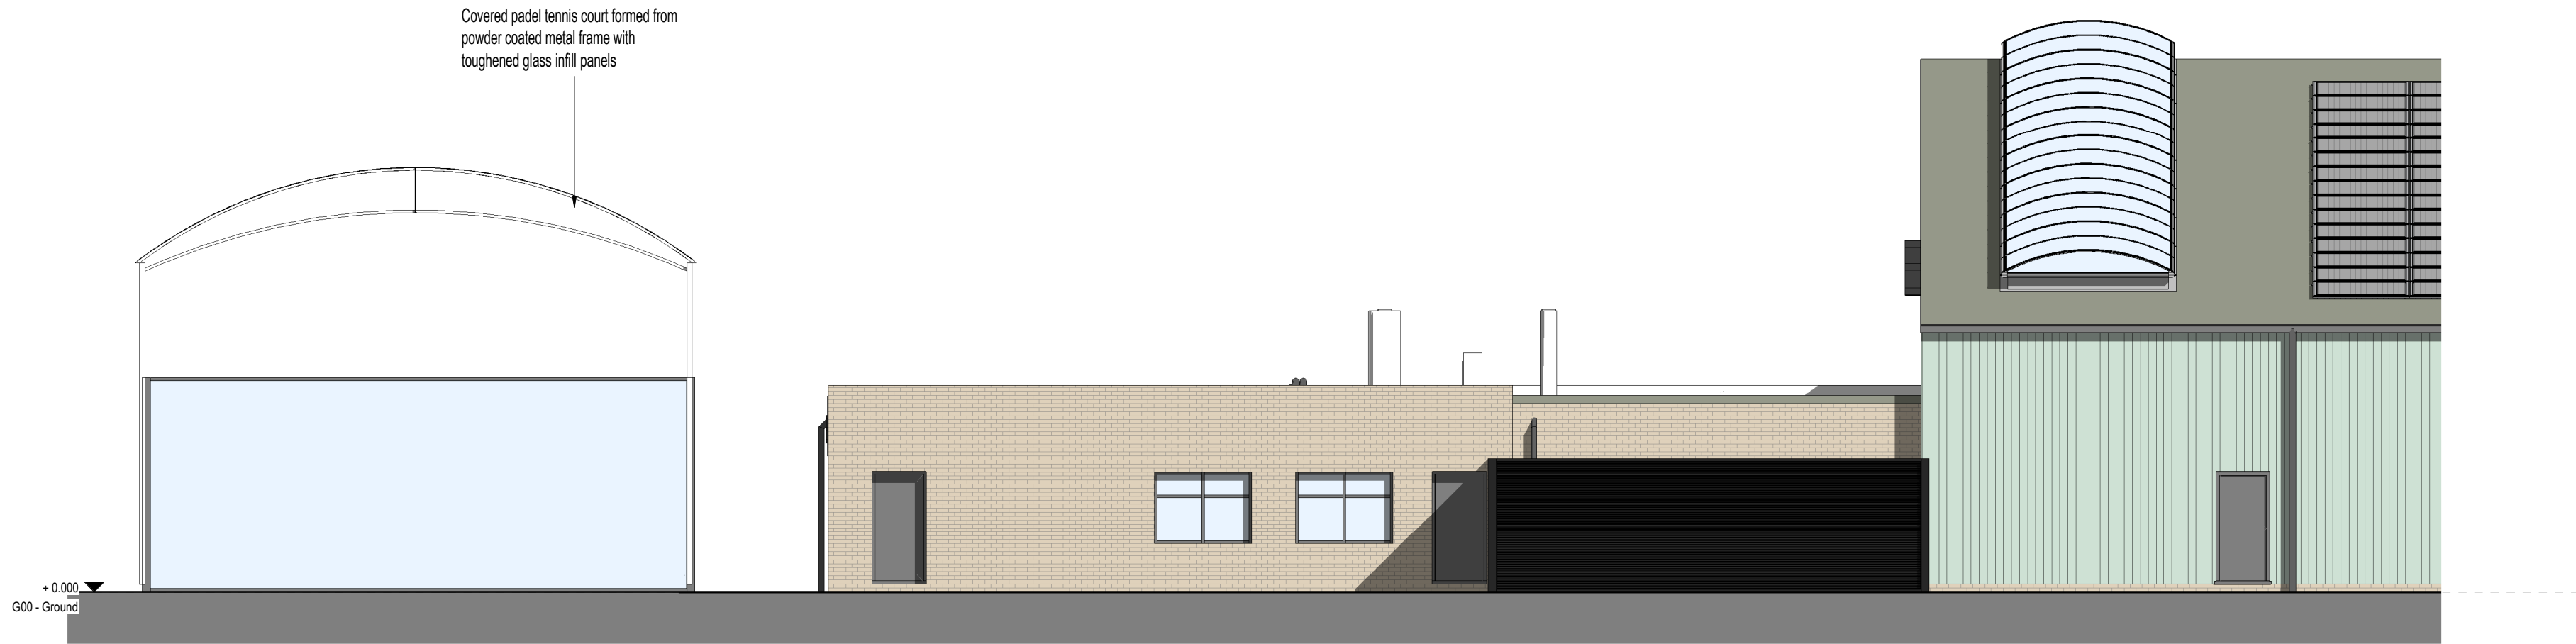

Proposed - Short Elevation of Proposed Padel Tennis Court
1: 100



Padel Tennis Court Example Image 1



Padel Tennis Court Example Image 2



Padel Tennis Court Example Image 3

P00	Initial Issue	20/11/2023
REV.	DESCRIPTION (DRAWN BY) CHECKED BY APPROVED BY	DATE
RIBA PLAN OF WORK WORKSTAGE	LEVEL OF MODEL DEFINITION (LdD)	

PURPOSE OF ISSUE - SUITABLE FOR ... STATUS or SUITABILITY

lawray architects

CARDIFF 029 2052 8140
LONDON 0207 138 3560
WREXHAM 01978 357 887
www.lawray.co.uk
CLIENT
Wrexham Tennis Centre

PROJECT TITLE
Wrexham Tennis Centre

DRAWING TITLE
Proposed Padel Tennis Court Elevations

PROJECT No
19802

SCALE @ A1
1: 100

DRAWING No	1190: Project - Originator - Volume - Level - Type - Role - Number	REVISION
18/11/2023	1980: Project - Originator - Functional - Scale - Form - Discipline - Number	
18/11/2023	18/11/2023	

WTC-LAW-XX-XX-DR-A-062003 P00
Any discrepancy or query concerning this drawing should be referred to the Architect
Copyright © LAWRA Y LIMITED
Registered Office: Greenmeadow Springs, 1 Cae Gwynedd, Trefyniella, CARDIFF CF15 7AB
Reg. Co. No. 2724178. VAT Reg. No. 134 2146 06

