



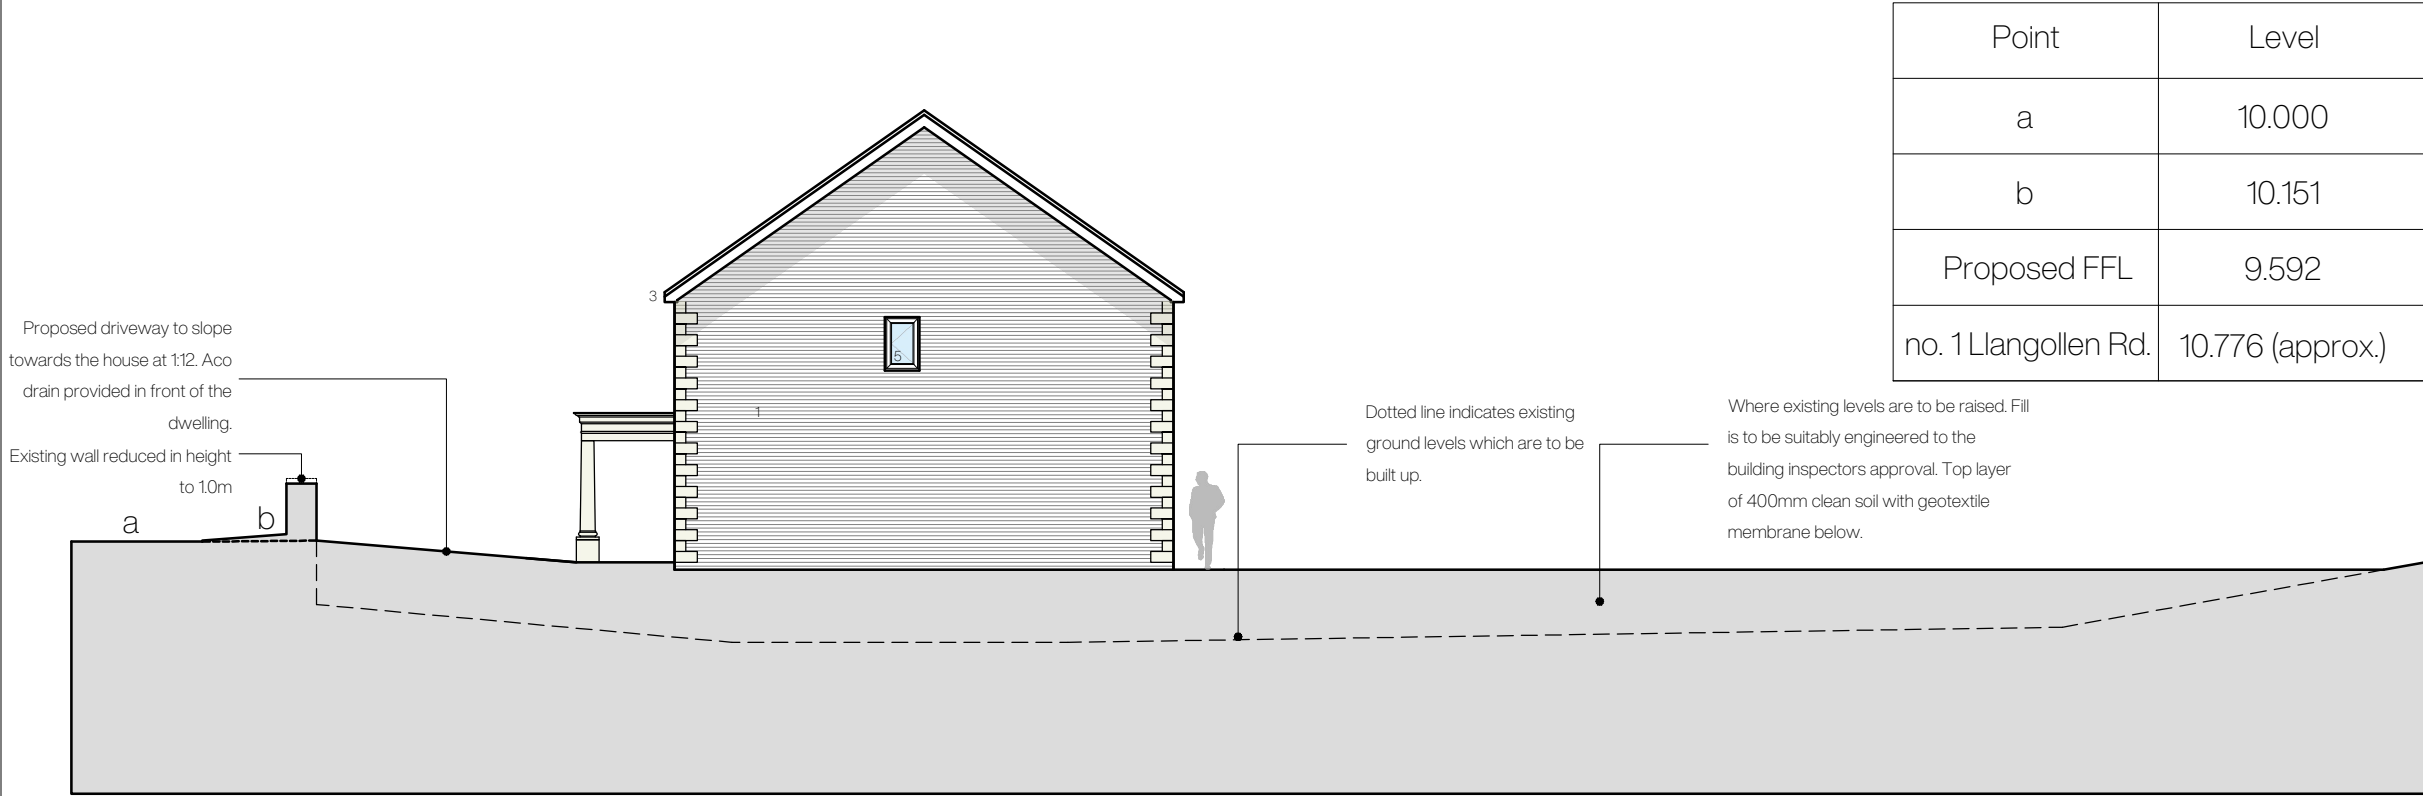

Site Section
Scale: 1:150

Land adj. to Pendil,
Llangollen Road,
Acrefair, Wrexham,
LL14 3RP

Rev	Notes	Date
a	Section added	01.2024
b	Details added	02.2024

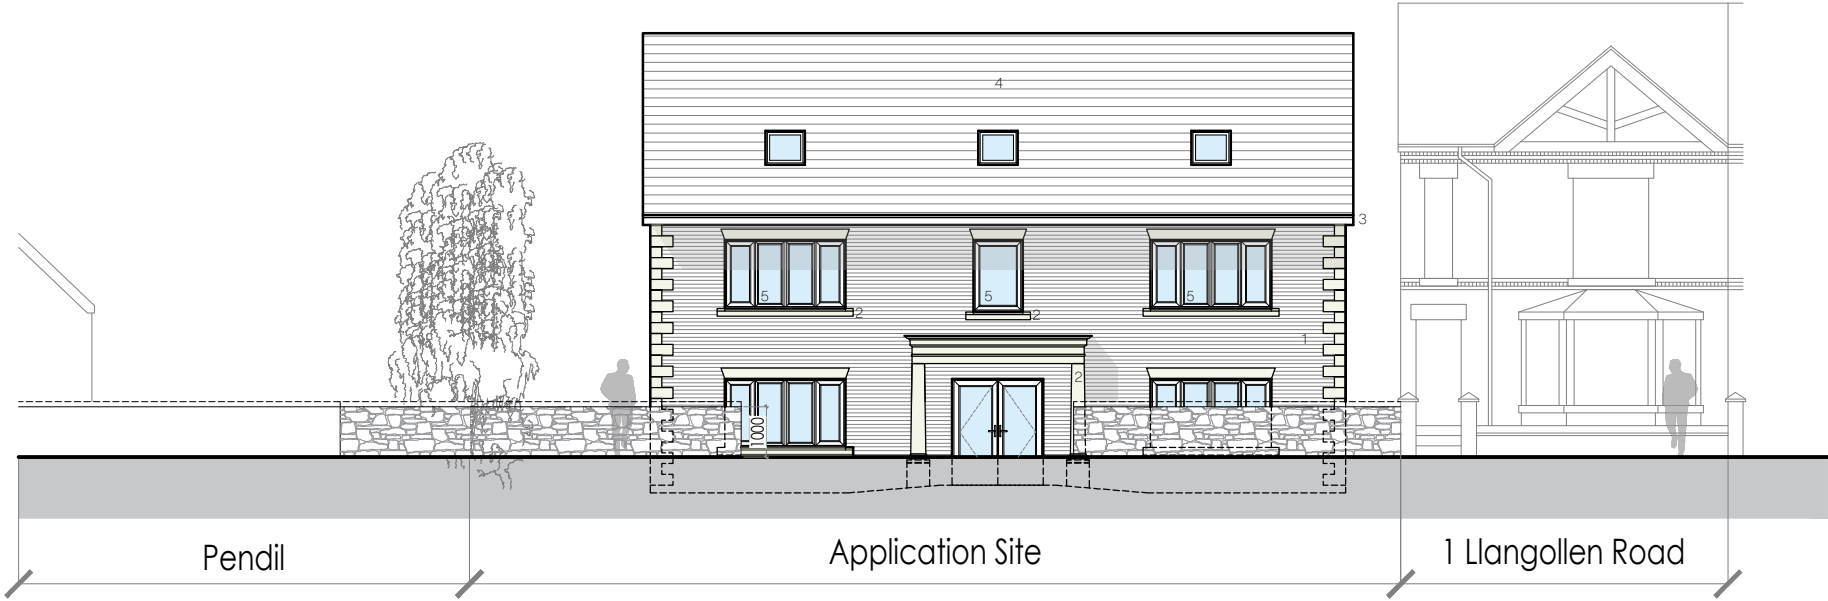

Street Scene
Scale: 1:150

Planning | Street Scene
January 2024
A3
R01.1.006
1 - 1

