
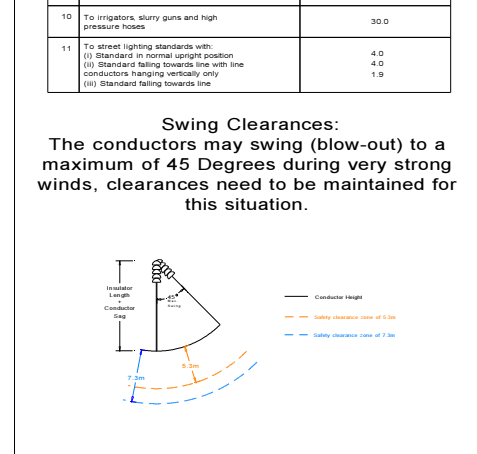


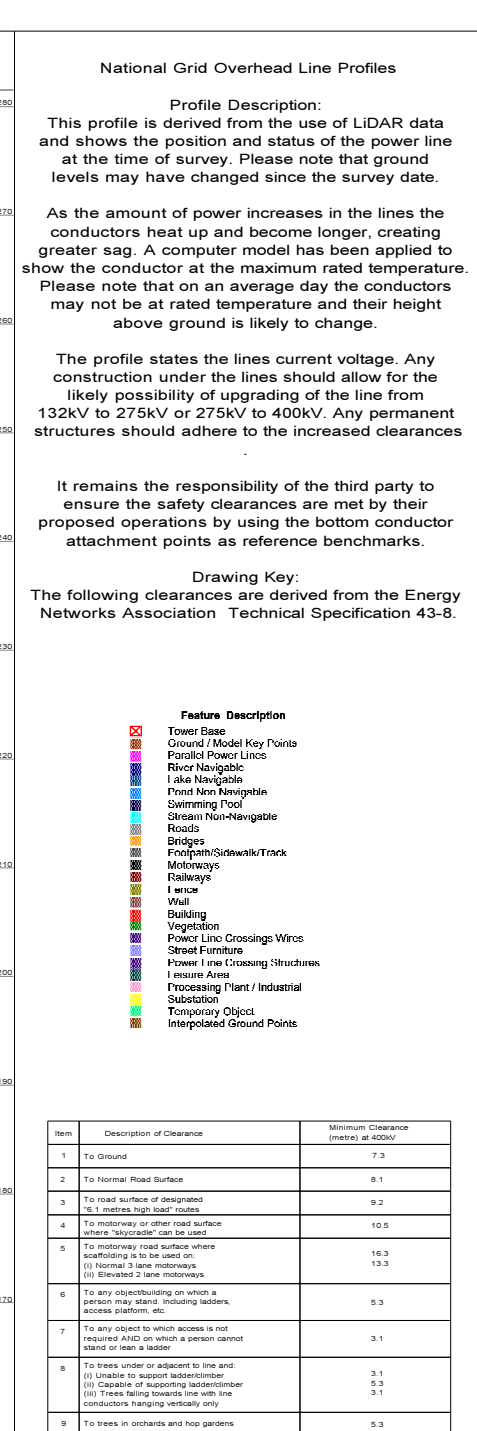

--

National Grid plc		UK Transmission	
Warwick Technology Park, Gallows Hill, Warwick, CV34 9DA			
Title		Towers ZKA27 to ZKA28 Left - A22F Right - A22C Chainage 9389 to 9795 Survey Date: 23/04/16	
Site		ZKA (Treuddyn Tee - Legacy)	
Originator/ Drawing Number		zka001-035_11416_a	
NG Drawing Number		28_NG_0365_1	
SCALE:		NG Project No	
		Sheet No 30	No. of Sheets 38
		ISSUE A	