


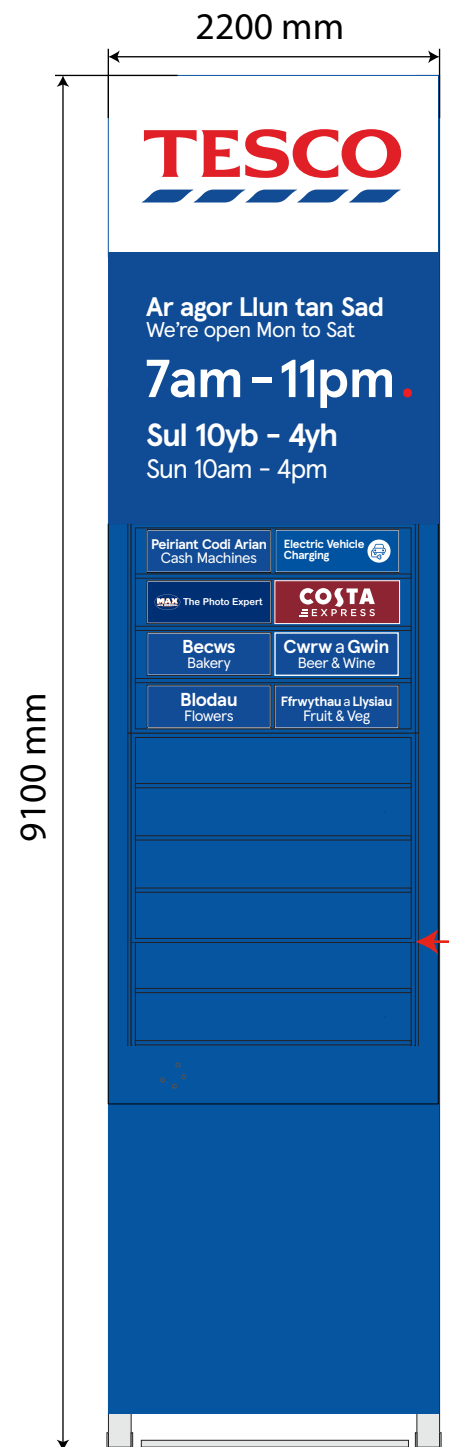

SIGN 1
2200x9100 mm
Proposed new 9.1m high double sided internally illuminated gantry to be installed.



SIGN 2
2180x4300 mm
Proposed new 4.3m high double sided internally illuminated gantry to be installed.

SCALE BAR



DRAWING NO 03_6450_03B	STORE TYPE SUPERSTORE	 FEASIBILITY PLANNING STORE PLANNING DEPARTMENT PROPERTY SERVICES HIGHWOODS BUILDING, KESTREL WAY WELWYN GARDEN CITY, HERTFORDSHIRE, AL7 1GB UK TELEPHONE : 01707 395150 THE COPYRIGHT AND ALL OTHER RIGHTS IN AND RELATING TO THIS PUBLICATION BELONG TO AND ARE THE SOLE PROPERTY OF TESCO STORES LIMITED. ALL RIGHTS ARE RESERVED. NEITHER THE WHOLE NOR ANY PART OF THIS PUBLICATION MAY BE REPRODUCED OR TRANSMITTED IN ANY FORM OR BY ANY ELECTRONIC OR MECHANICAL MEANS INCLUDING PHOTOCOPIING AND RECORDING OR FROM ANY RETRIEVAL SYSTEM WITHOUT THE PRIOR WRITTEN LICENCE FROM THE OWNERS. © 1997 TESCO STORES LIMITED
SCALE 1:50@A3	DATE 28.07.2023	
CHECKED BY DEEKSHA	STORE NAME CEFN MAWR	
DRAWN BY MOHAMMED AFLAH K H	CONTENT PROPOSED GANTRY SIGNAGE_ADV	