


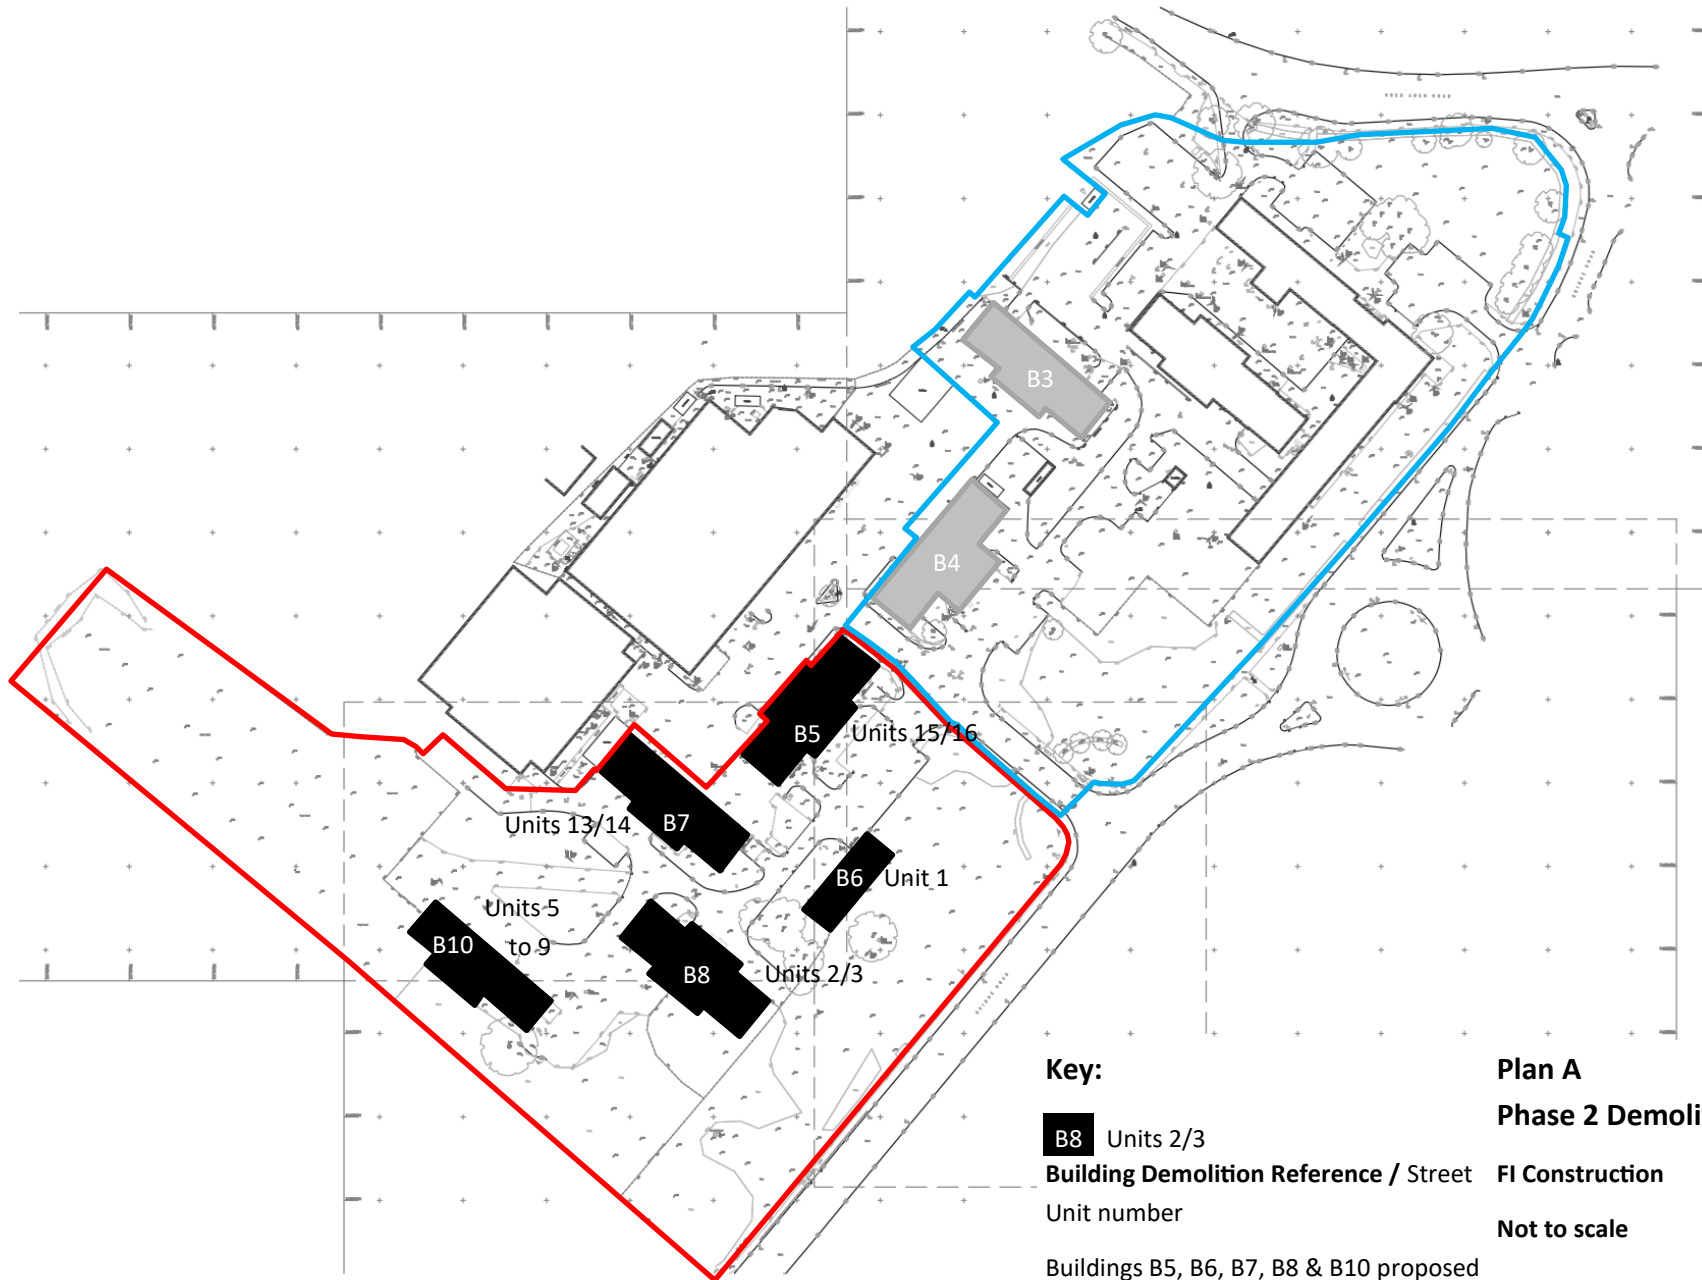

Key:

B8 Units 2/3

Building Demolition Reference / Street

Unit number

Buildings B5, B6, B7, B8 & B10 proposed
for demolition

Plan A

Phase 2 Demolition Area

FI Construction

Not to scale