



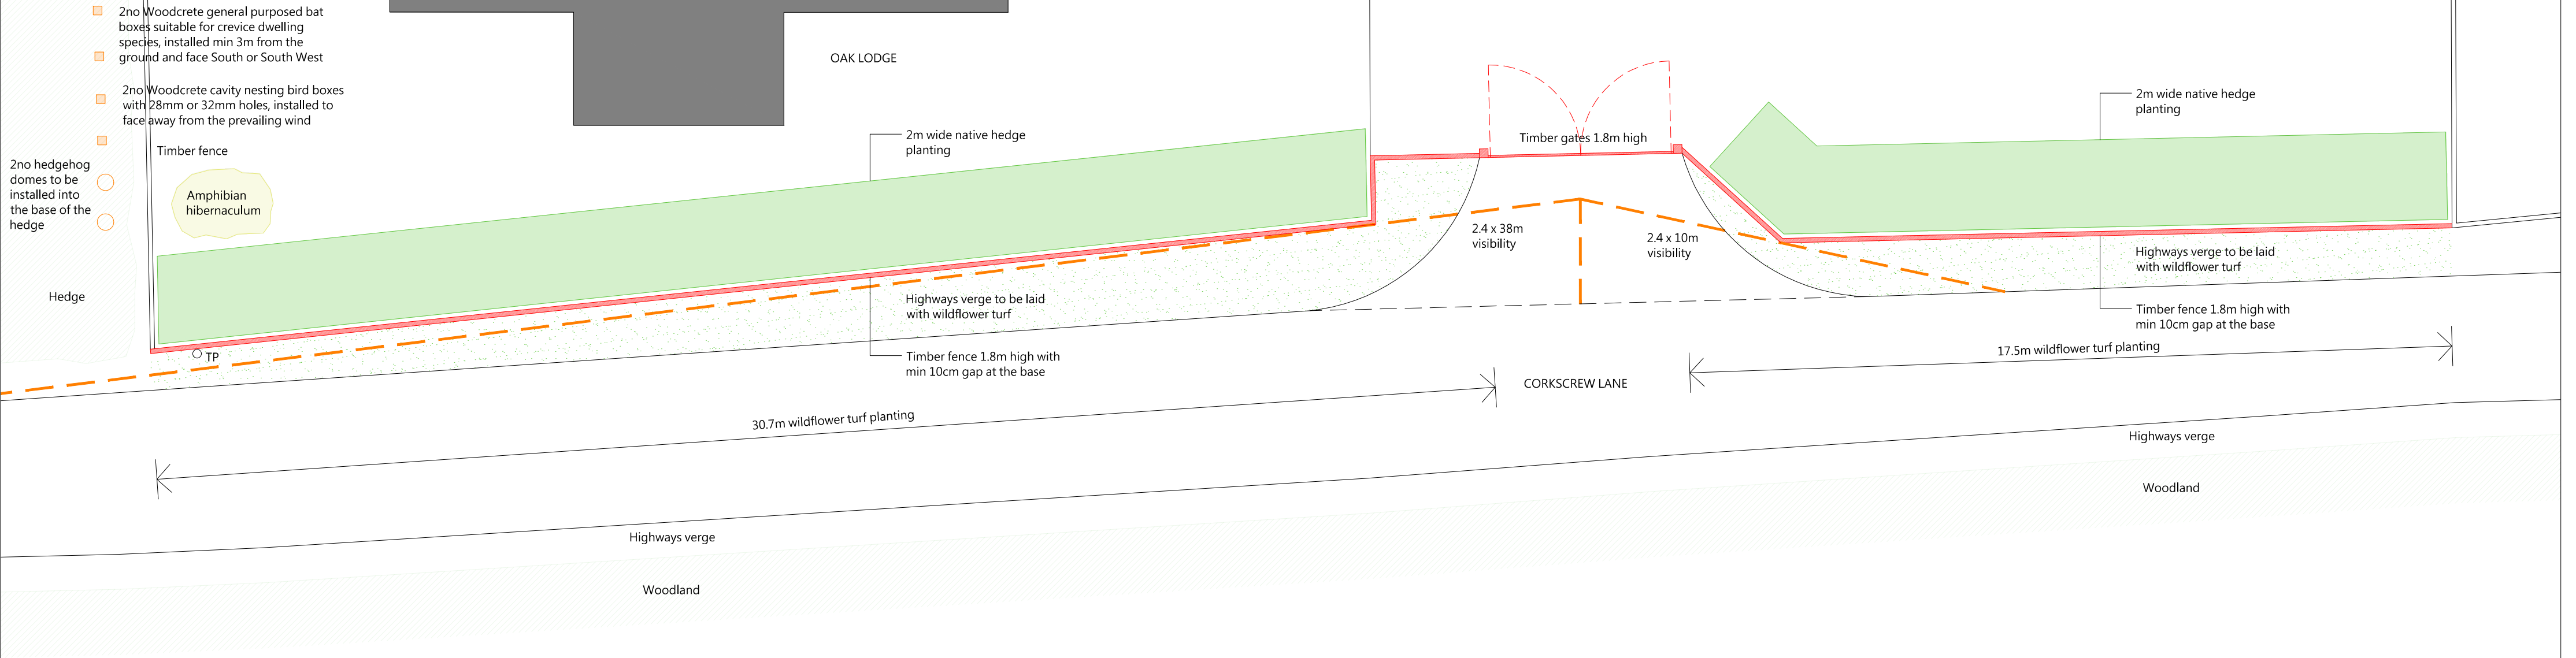

EXISTING PLAN

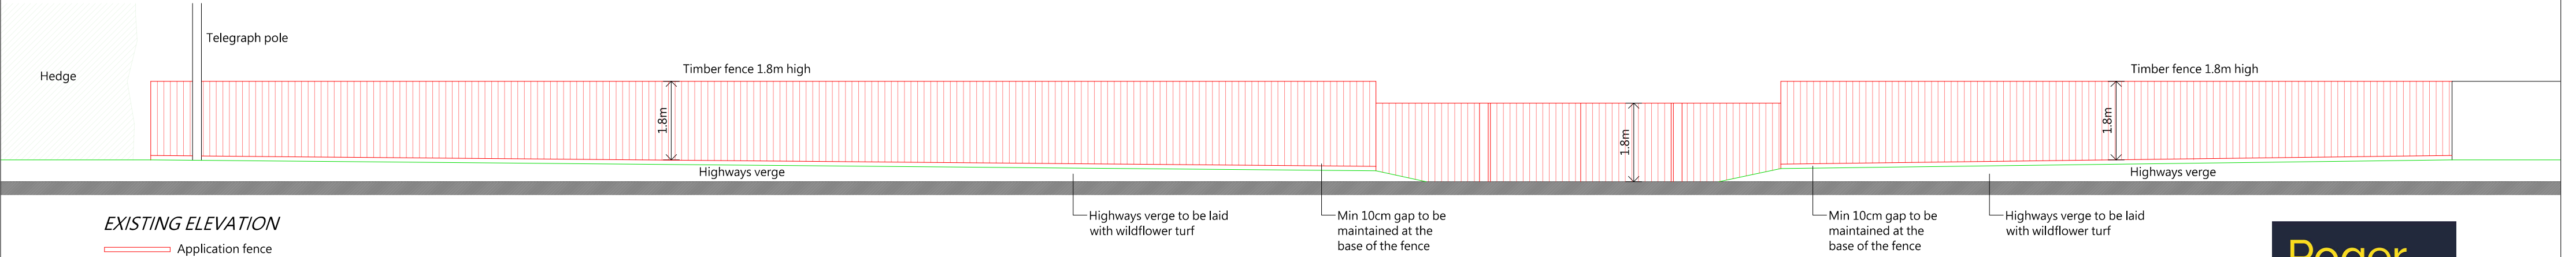

EXISTING ELEVATION



| Residential - Agricultural - Commerical   |                                                                        |      |            |
|---|------------------------------------------------------------------------|------|------------|
| Project   | Erection of Fence & Replacement Storage Building Adjacent to Oak Lodge |      |            |
| Drawing Title   | Ecology Proposal                                                       |      |            |
| Location   | Oak Lodge, Corkscrew Lane, Wrexham, LL14 6HG                           |      |            |
| Client   | William Newton-Jones Ltd                                               |      |            |
| Scale   | 1:100 @ A1                                                             |      |            |
| Drawing No   | 77040 / RJC / 102                                                      | Rev  | -          |
| Drawn By   | NB                                                                     | Date | 2023/11/30 |
| <div>HOGSTOW HALL, MINSTERLEY<br/>SHREWSBURY, SHROPSHIRE. SY5 0HZ<br/>Tel: 01743 791336 Fax: 01743 792770<br/>E-mail: mail@rogerparry.net<br/>Web address: www.rogerparry.net<br/>Roger Parry &amp; Partners LLP partnership no. OC312203<br/>Registered Office Hogstow Hall, Minsterley, Shrewsbury, SY5 0HZ<br/>Registered in England and Wales.<br/>A list of members of the LLP is available at the above address.</div> |                                                                        |      |            |