
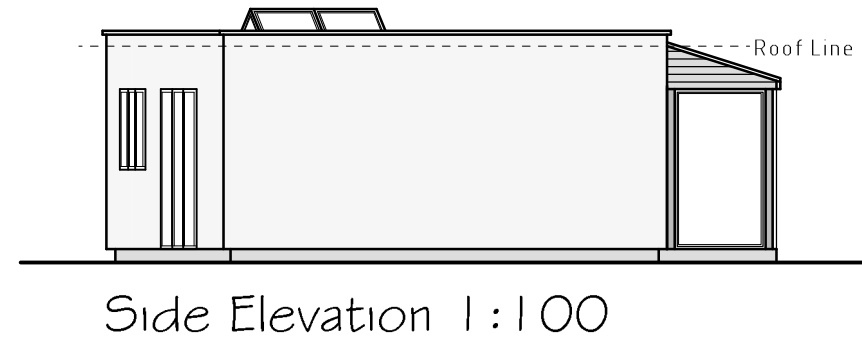
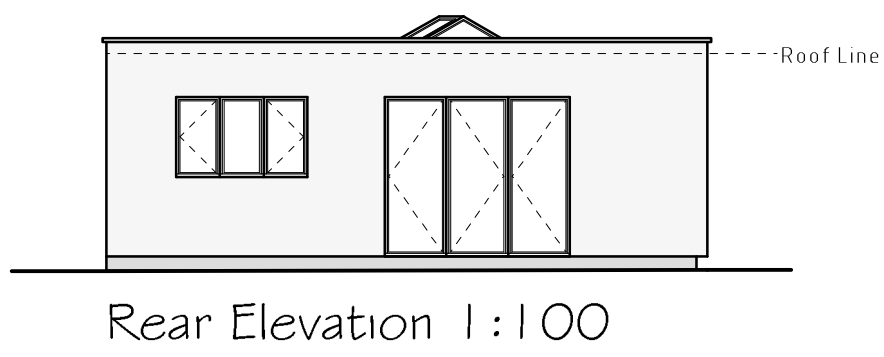
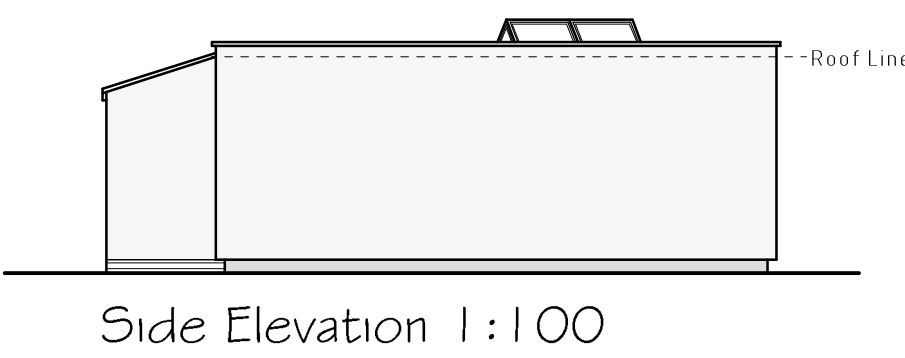


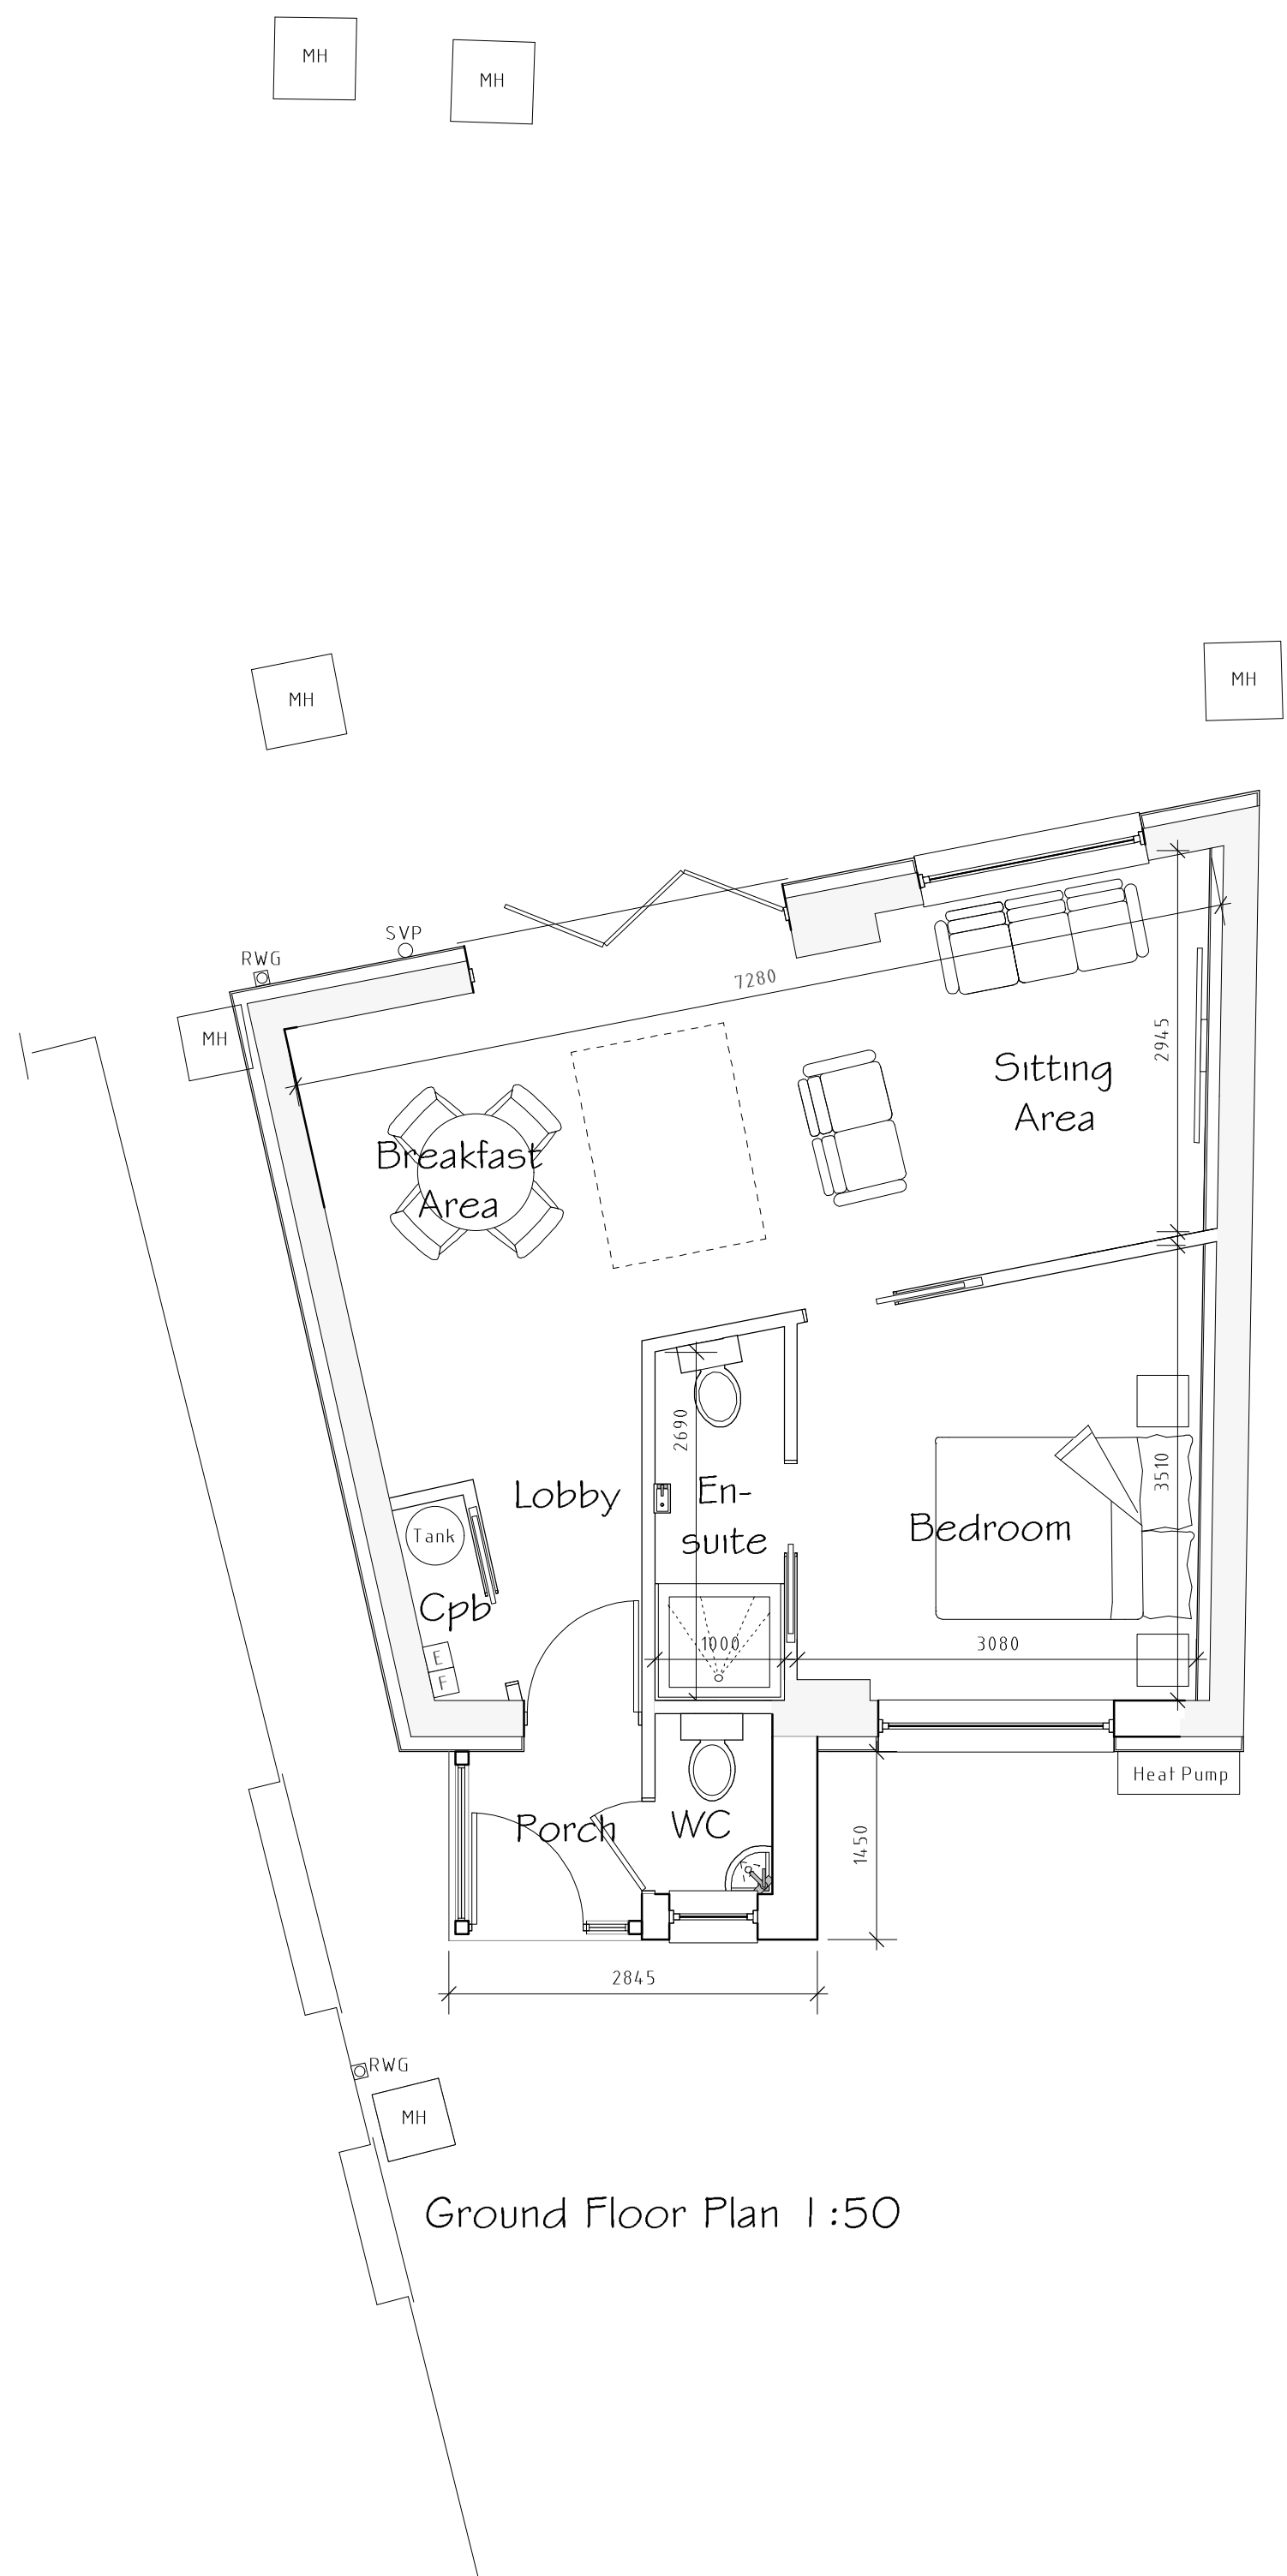

External Facing Materials
External walls are to comprise render to match existing and to Local Authority approval.

Roofing Materials
Roof coverings are to be tiles and Polyroof 185 to Local Authority approval.

All fascias and soffits are to comprise good quality uPVC to match existing.

Rainwater to be collected in half round uPVC downpipes, to discharge to soakaways located in garden.

Rev	Date	Detail	Initial

Project: Proposed Alterations to, Ennisdale, Raggs Hill, Whitchurch Road, Bangor On Dee, Wrexham, LL13 0BD	
Title: Planning	Scale: (A2) 1:50 & 1:100

Drawn By: E.M.Jackson	Date: Jan 2023
Drawing No: G093/004	Sheet: 1 of 1

Office 3K4,
Redwither Business Tower,
Wrexham. LL13 9XT
Tel: 01978 356500
www.blueprintarchitectural.com
© copyright all rights reserved