

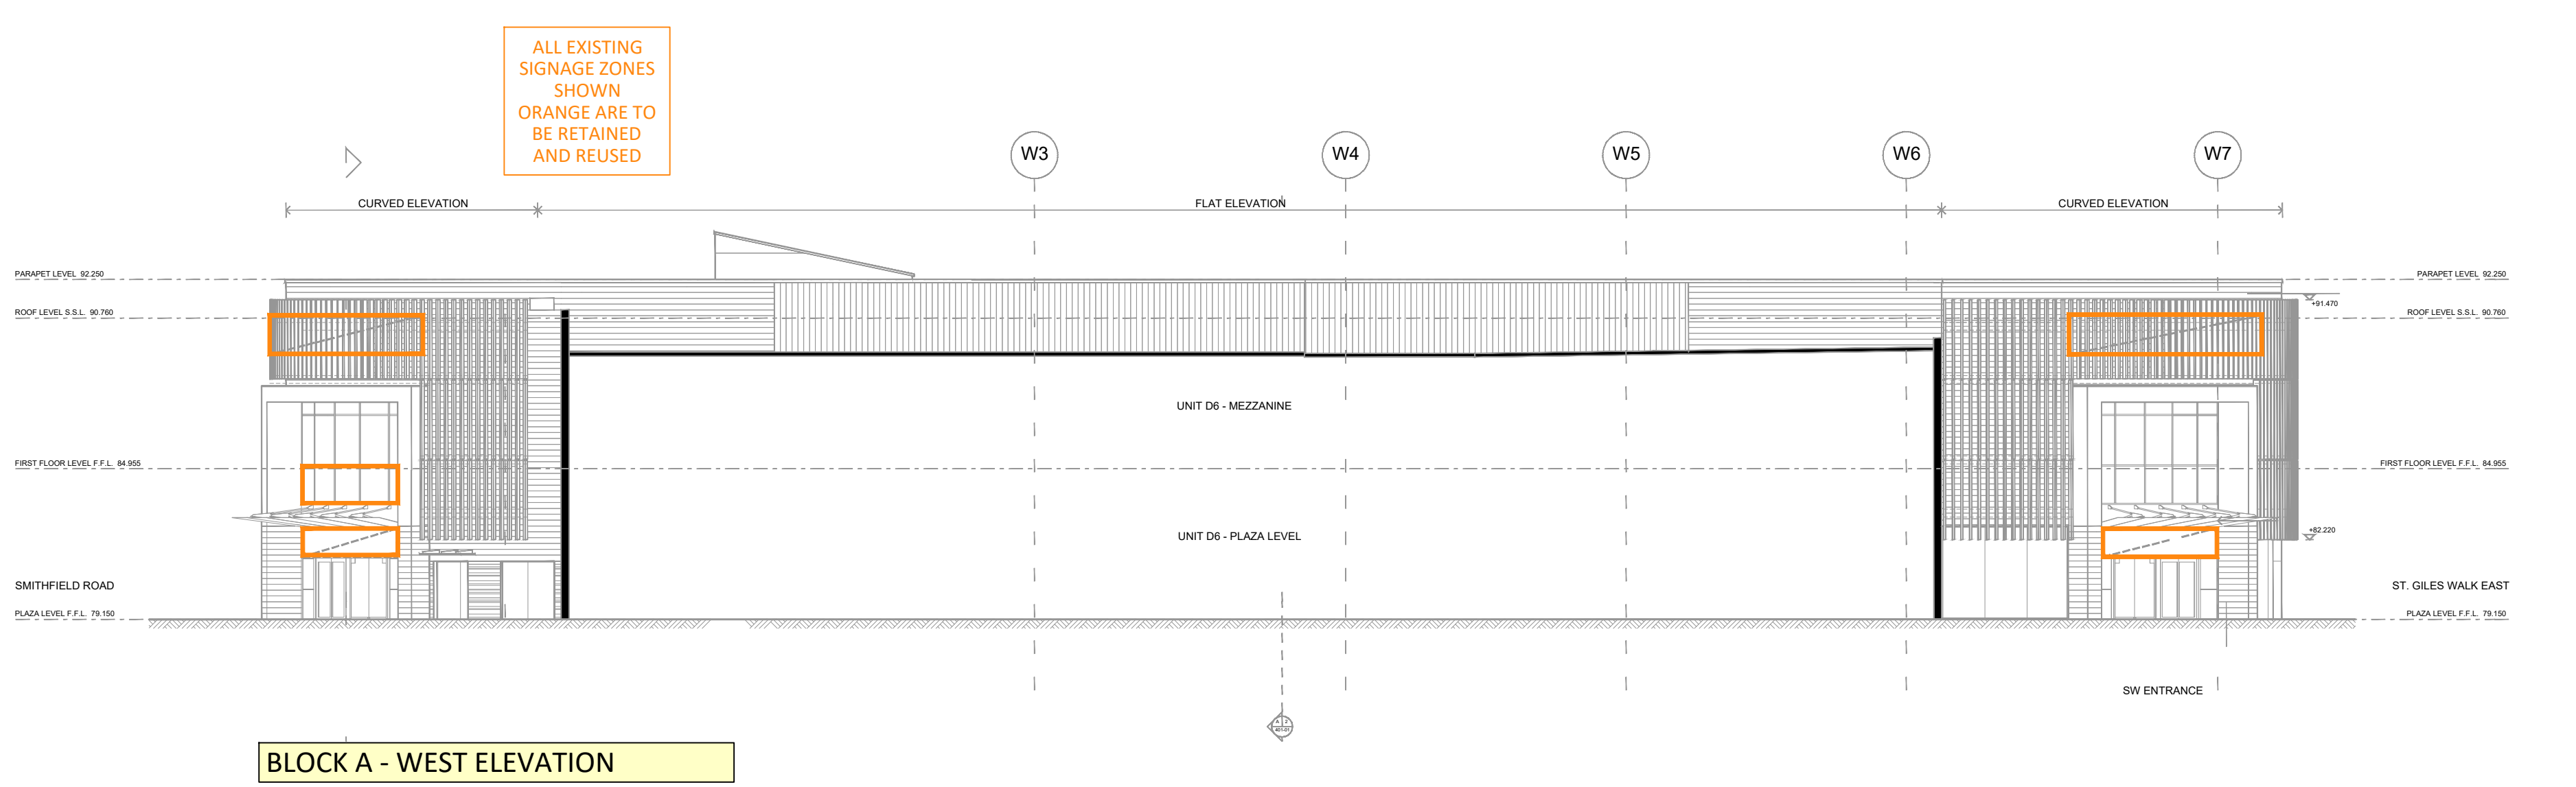
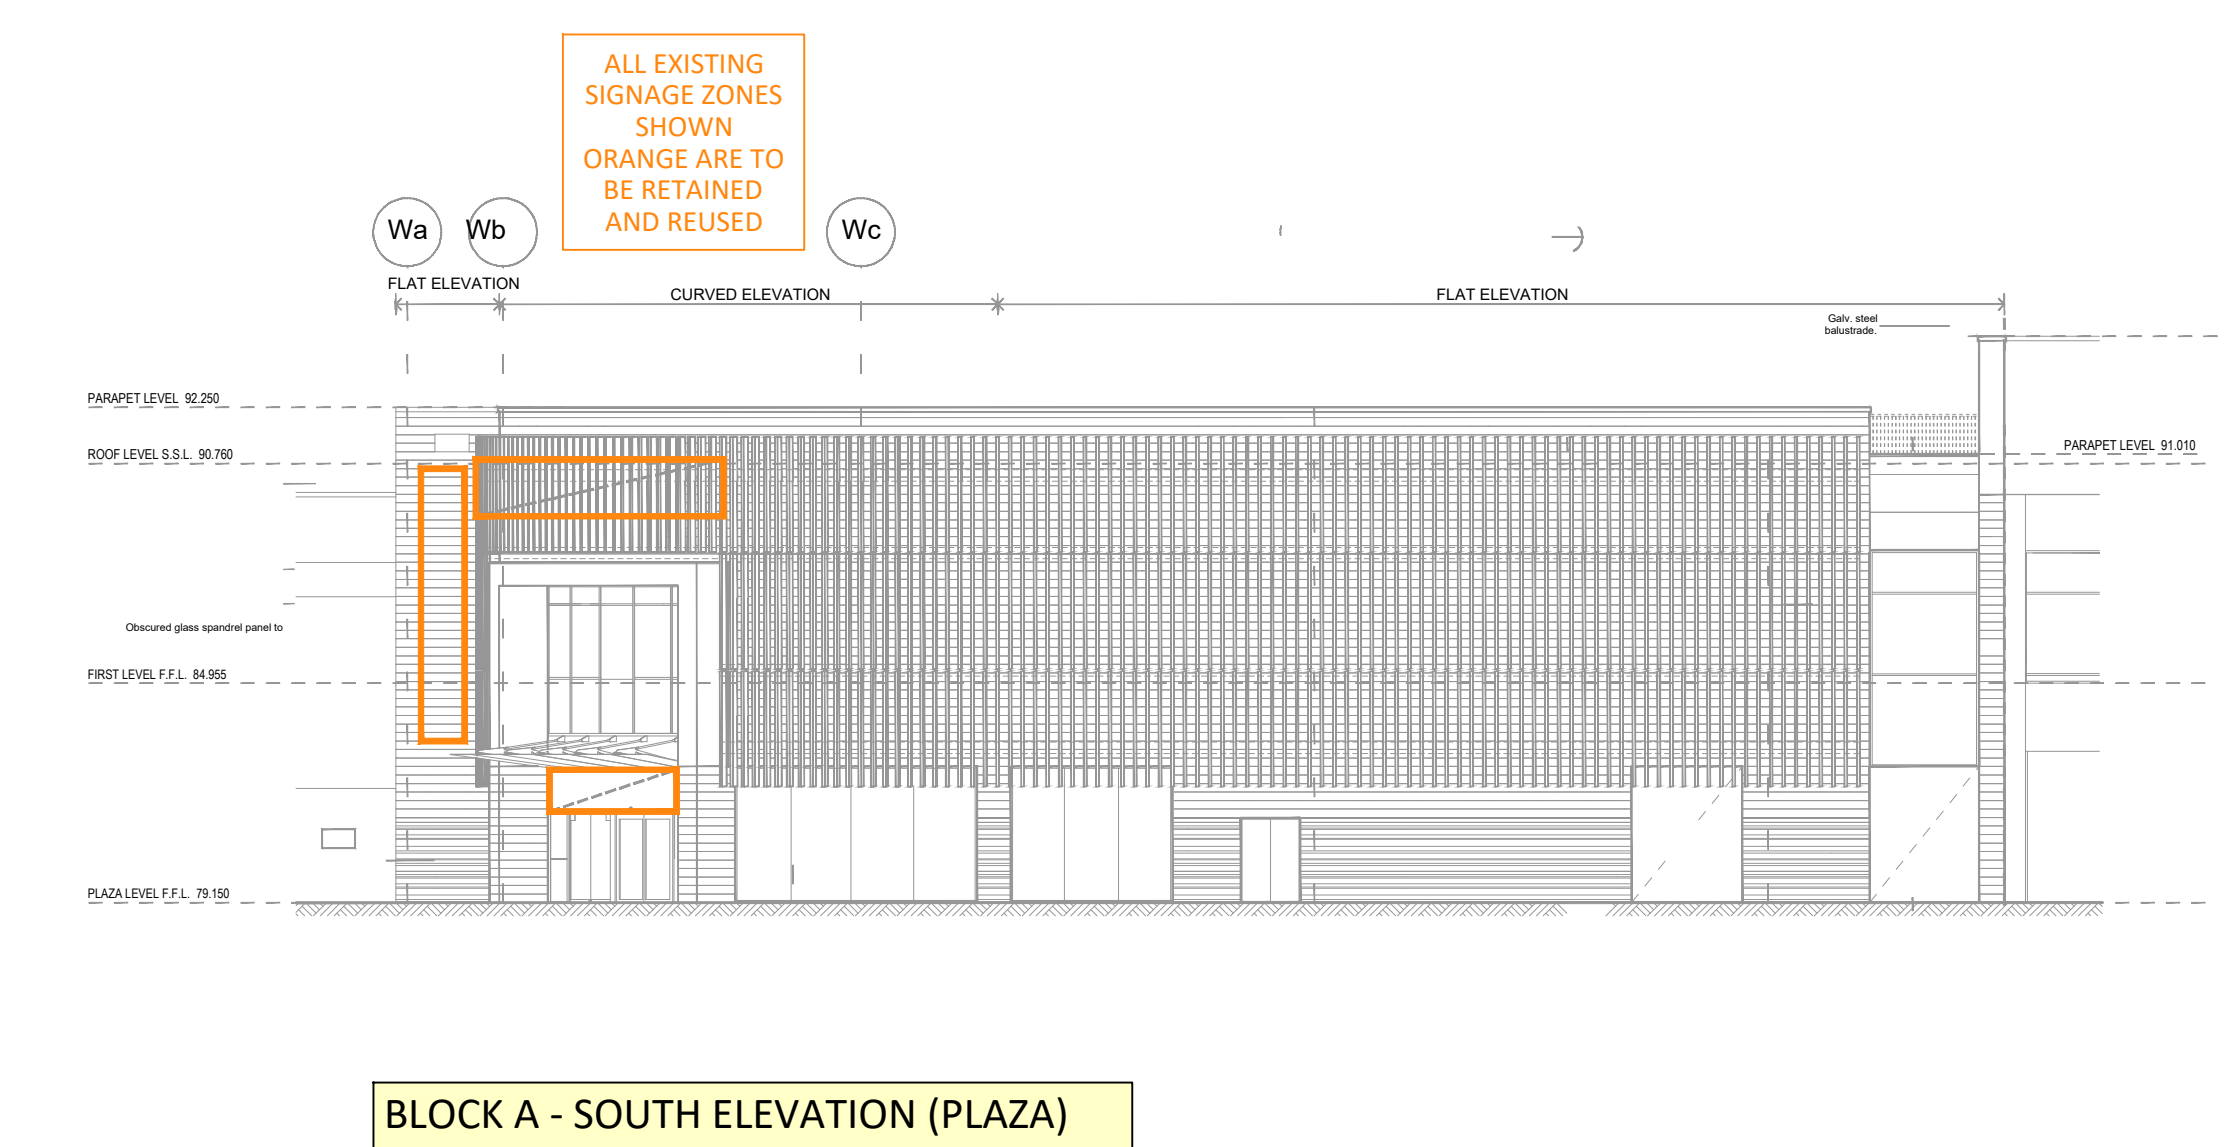
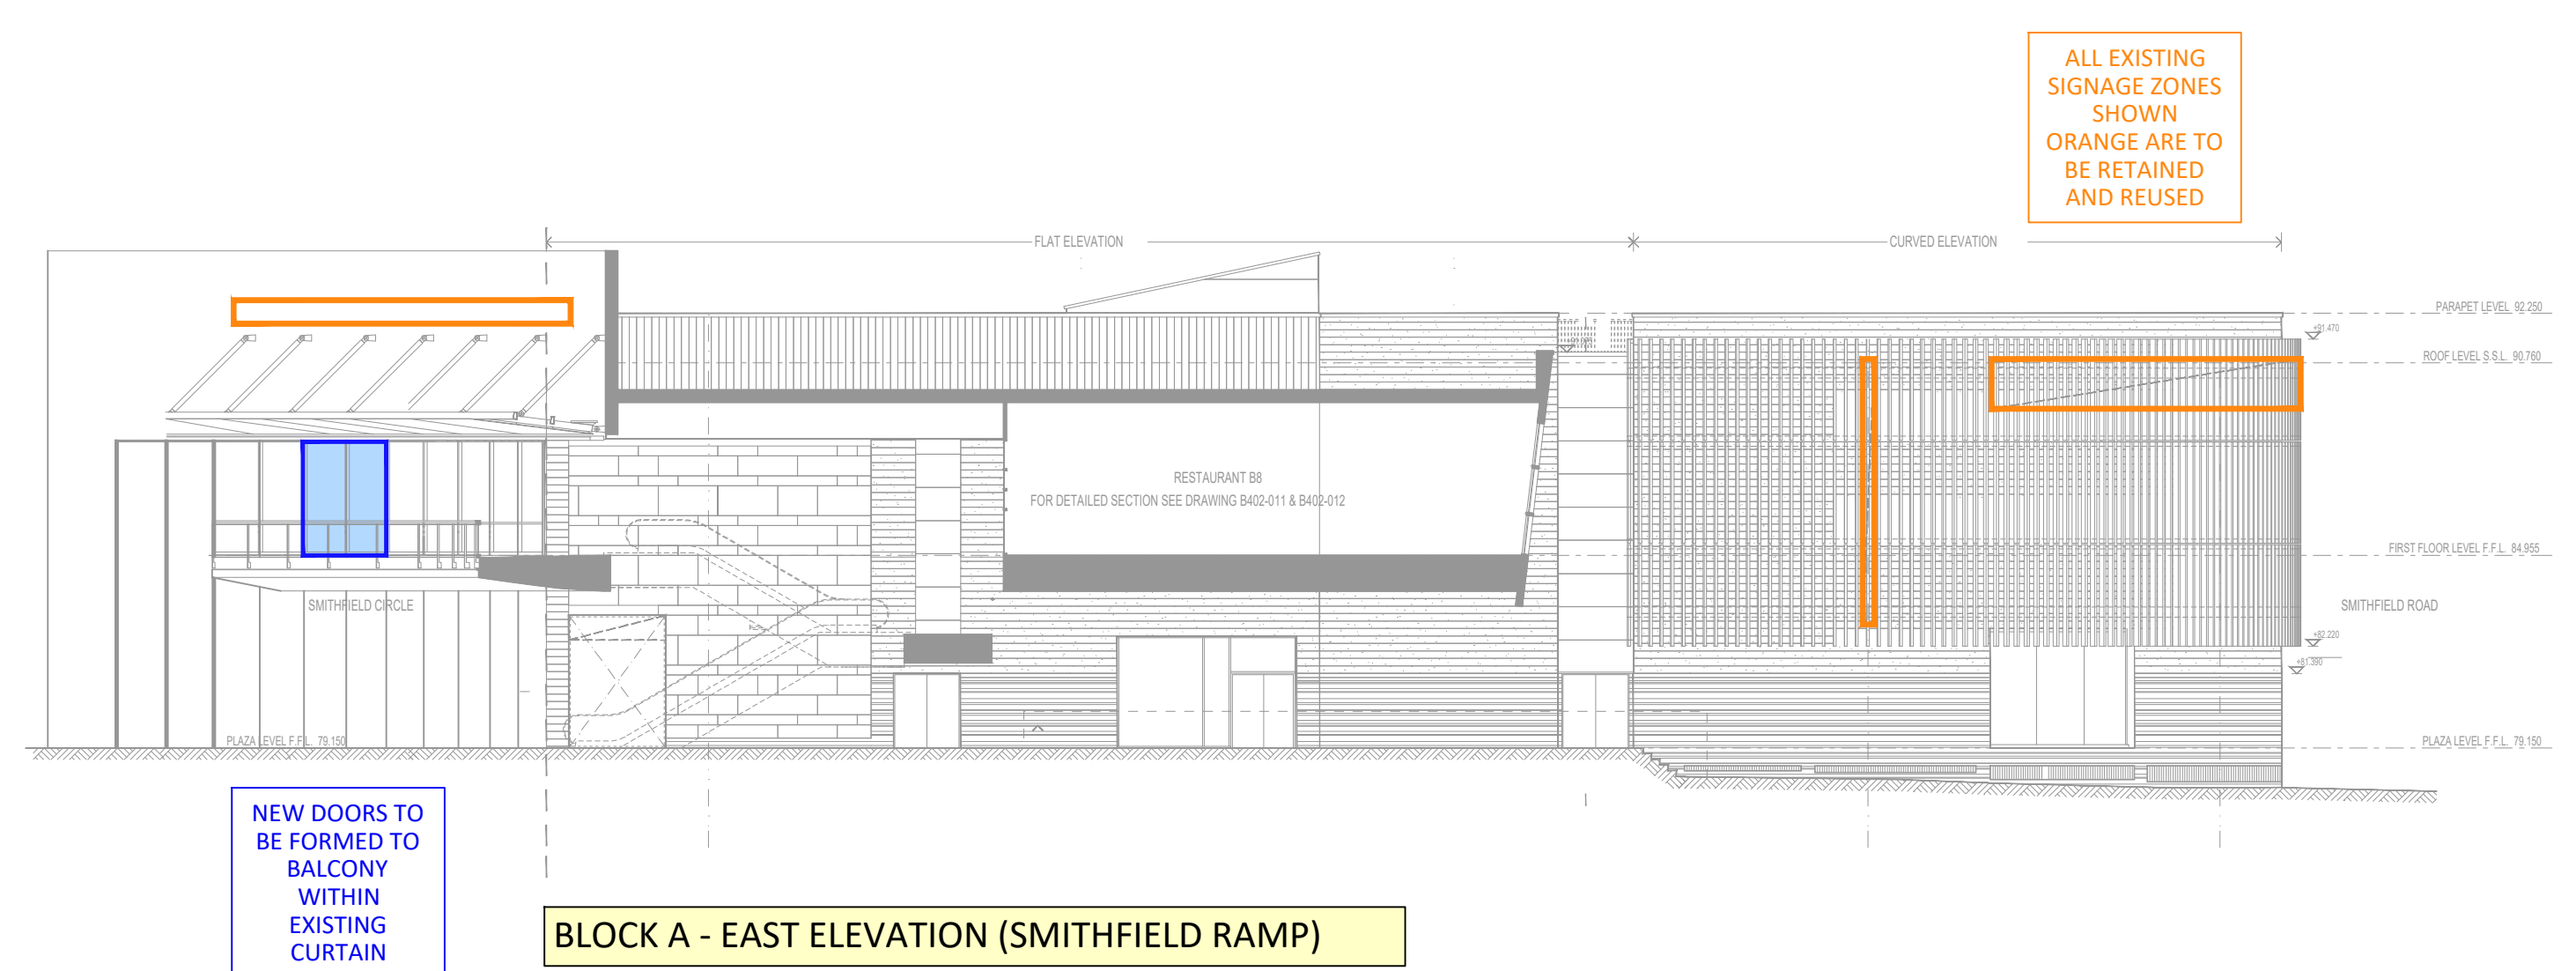


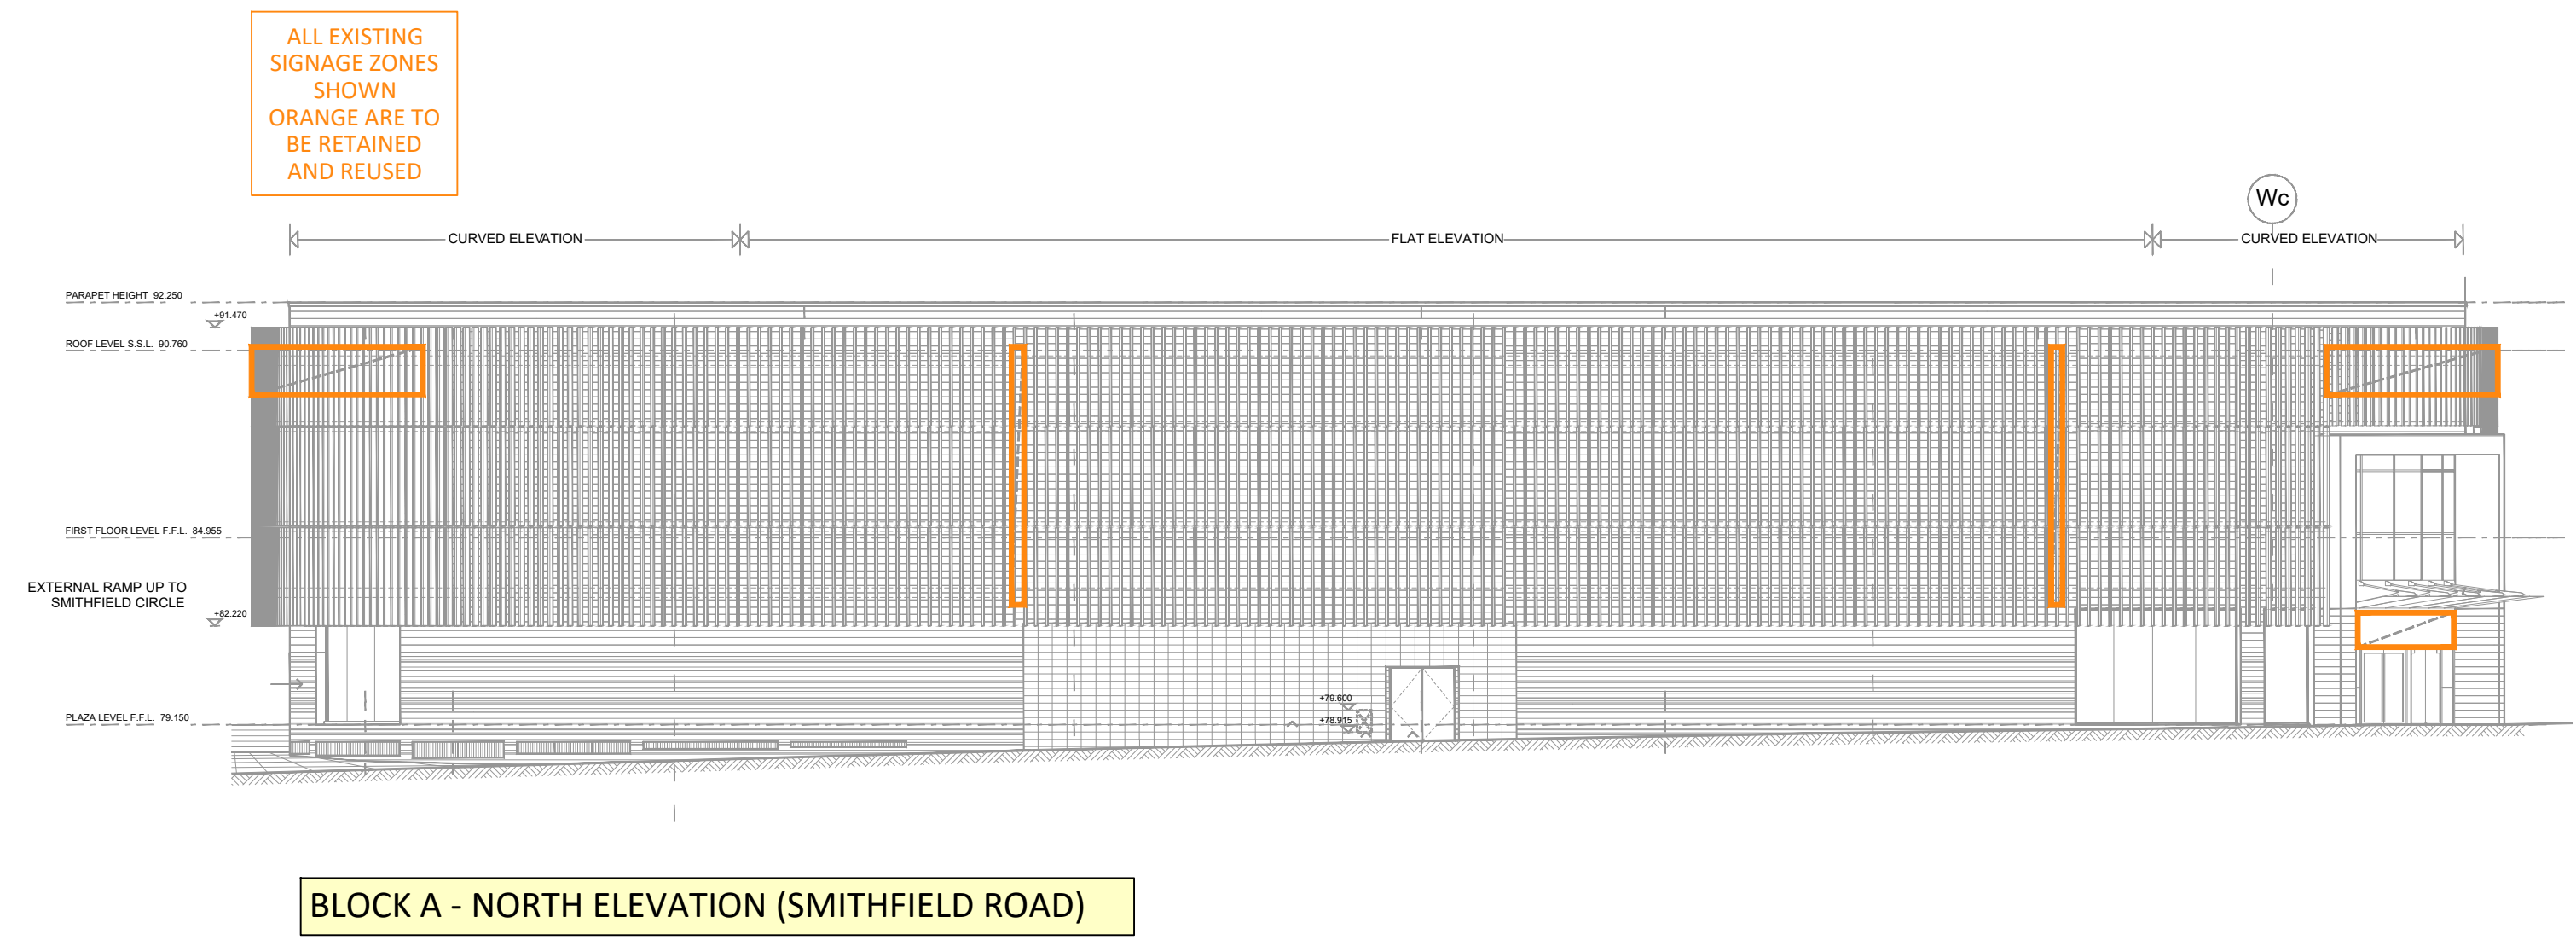

PROPOSED ELEVATIONS

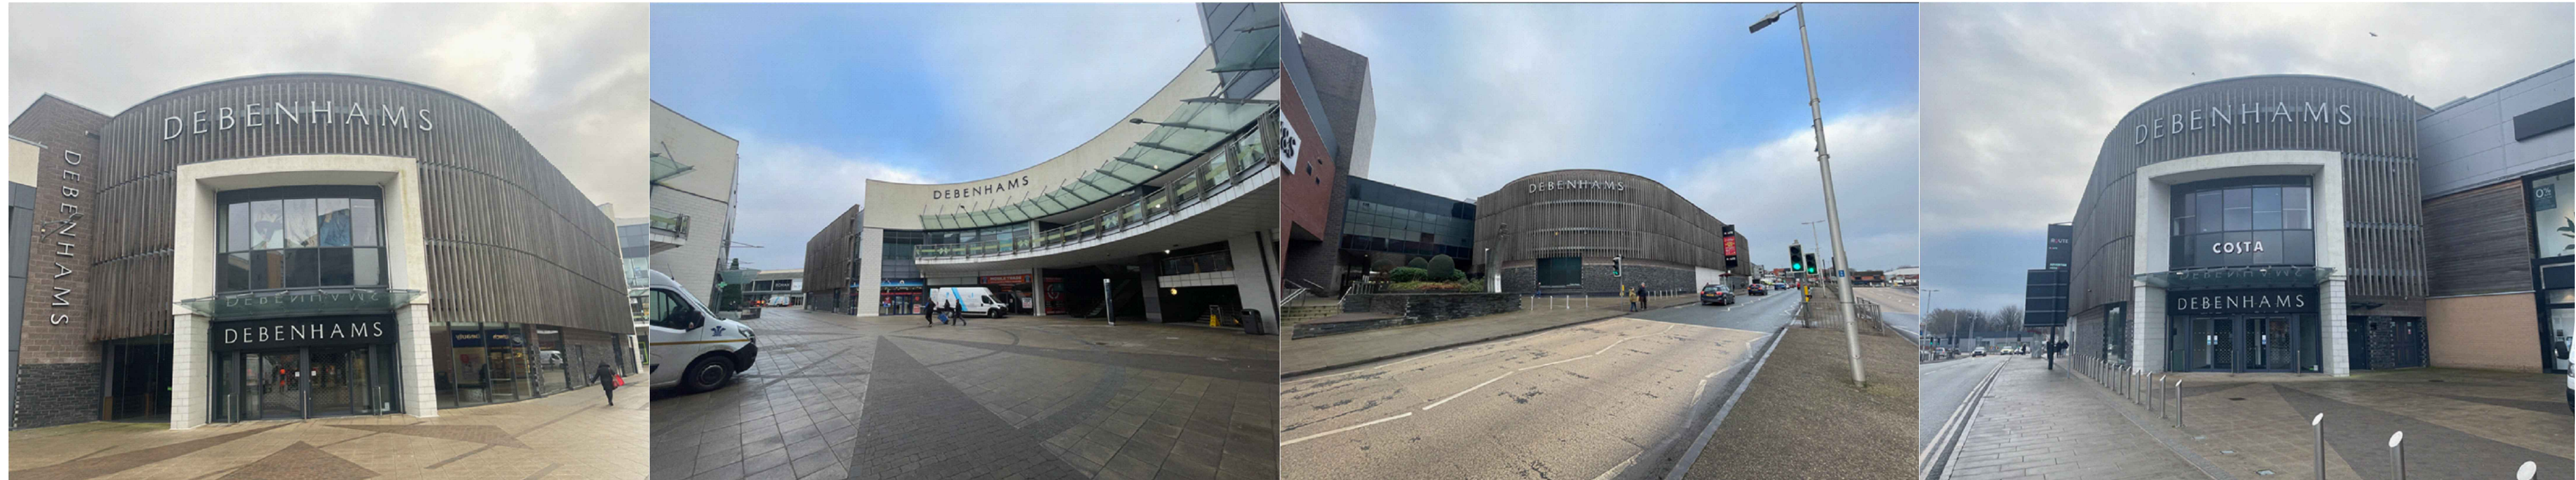

EXISTING ELEVATIONS