
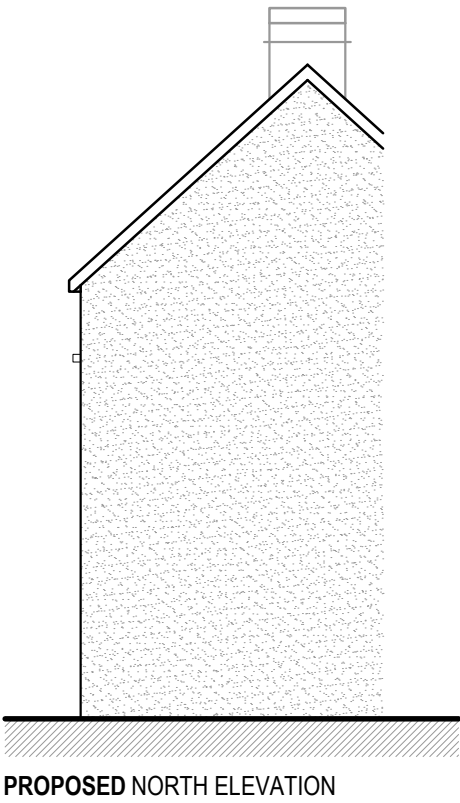
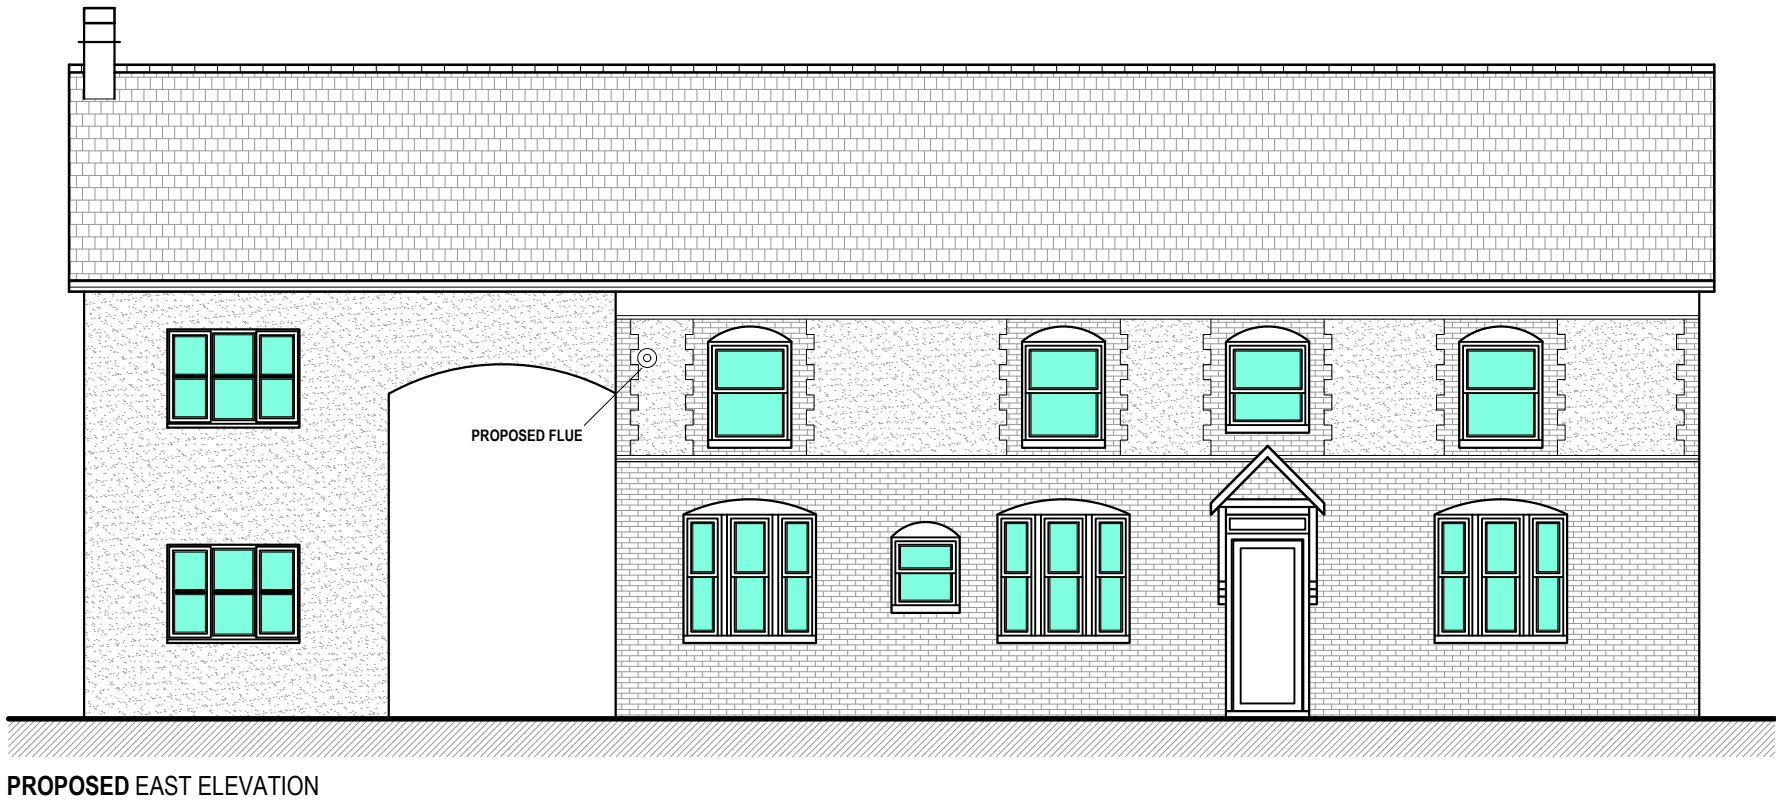
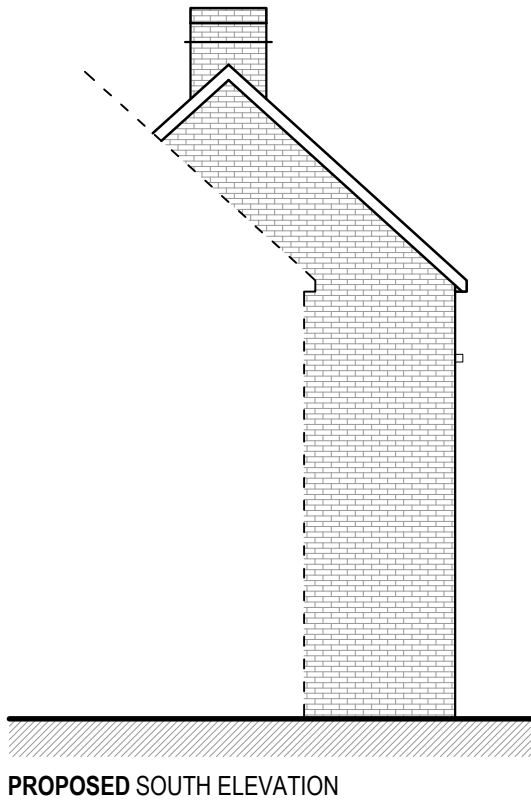
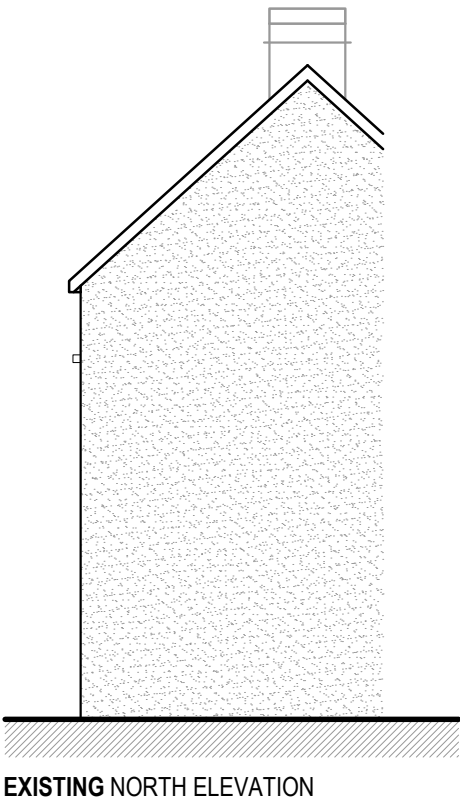
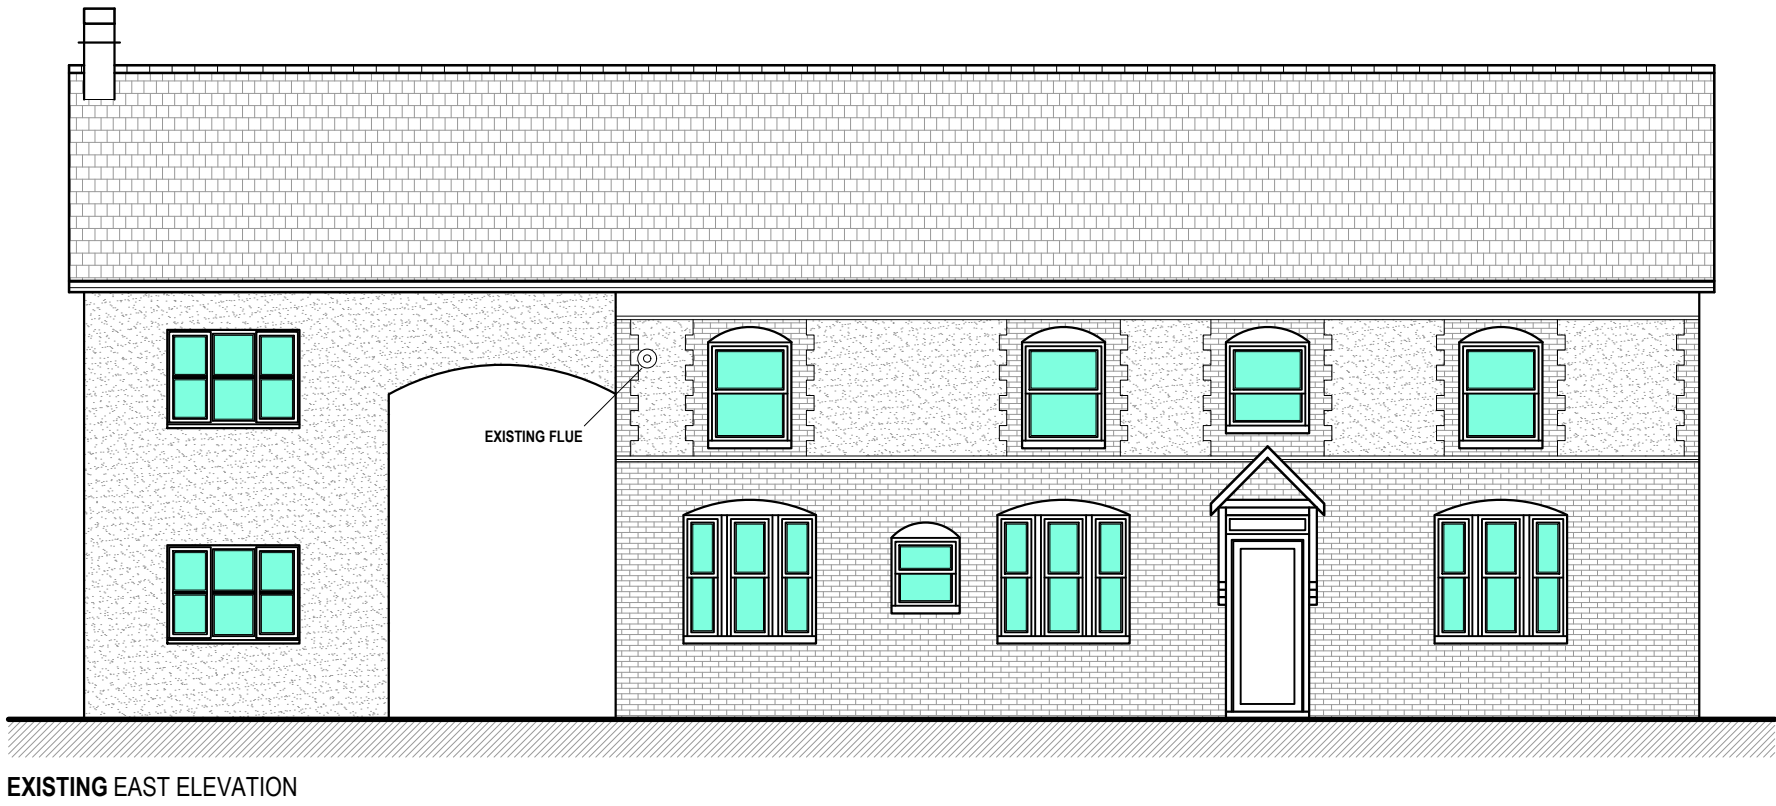


FOR PLANNING ONLY

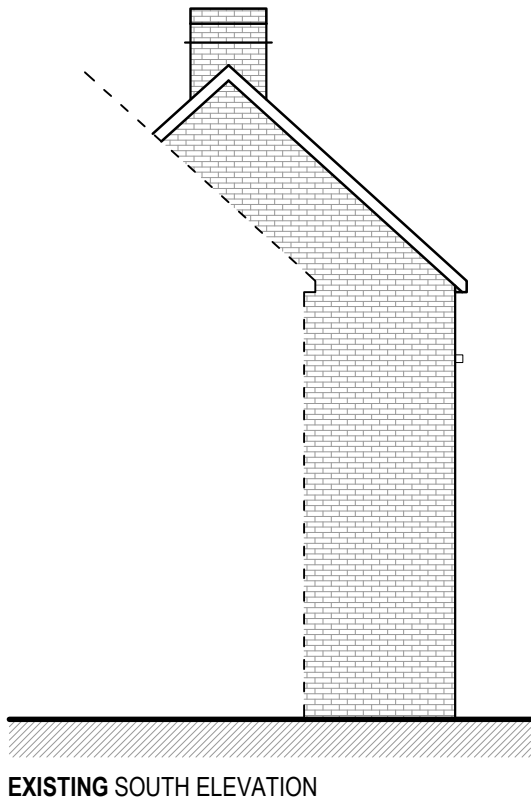


Legend

 Site Boundary

Copyright

© Crown Copyright and Database Rights 2023
Ordnance Survey 0100031673

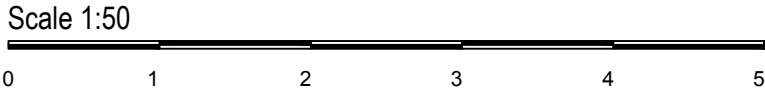

A: Unit 4
Galeri
Doc Fictoria
Caernarfon
Gwynedd

E: info@bds-gwynedd.co.uk

T: 01248 295 093



© This drawing is the property of BDS Gwynedd and must not be copied in whole or in part without their written permission. All discrepancies and errors or omissions must be reported to BDS Gwynedd prior to works commencing. This drawing must not be scaled.

Address: **New Boiler Flue**
4 Bryn y Pys Court, Overton, Wrexham

Title: **Existing and Proposed Elevations**

Drawn:	HGJ	Checked:	-	Date:	01.10.23	Rev:	
Scale:	1:100@A2	Job:	12649	Drawing No:	AL.02.01		A