WSP EXPLORATORY HOLE DETAILS		
REFERENCE	EASTING	NORTHING
BH01*	328109	343217
BH02*	328034	343177
BH03*	328024	343118
BH04	328128	343061
BH05	327907	343037
BH05A	327901	343032
BH06*	328001	343002
BH07*	328163	342955
BH11*	327954	343027
HP01	328206	343098
HP02	328194	343052
TP01	328160	343249
TP02	328043	343182
TP03	328143	343149
TP04	328087	343161
TP05	328042	343139
TP06	328061	343133
TP07	328131	343128
TP08	328109	343066
TP09	328112	343058
TP10	327973	343146
TP11	328105	343039
TP12	328061	343026
TP13	327960	343030
TP14	327909	343017
TP15	327958	342991
TP16	328099	342981
TP17	328091	342932

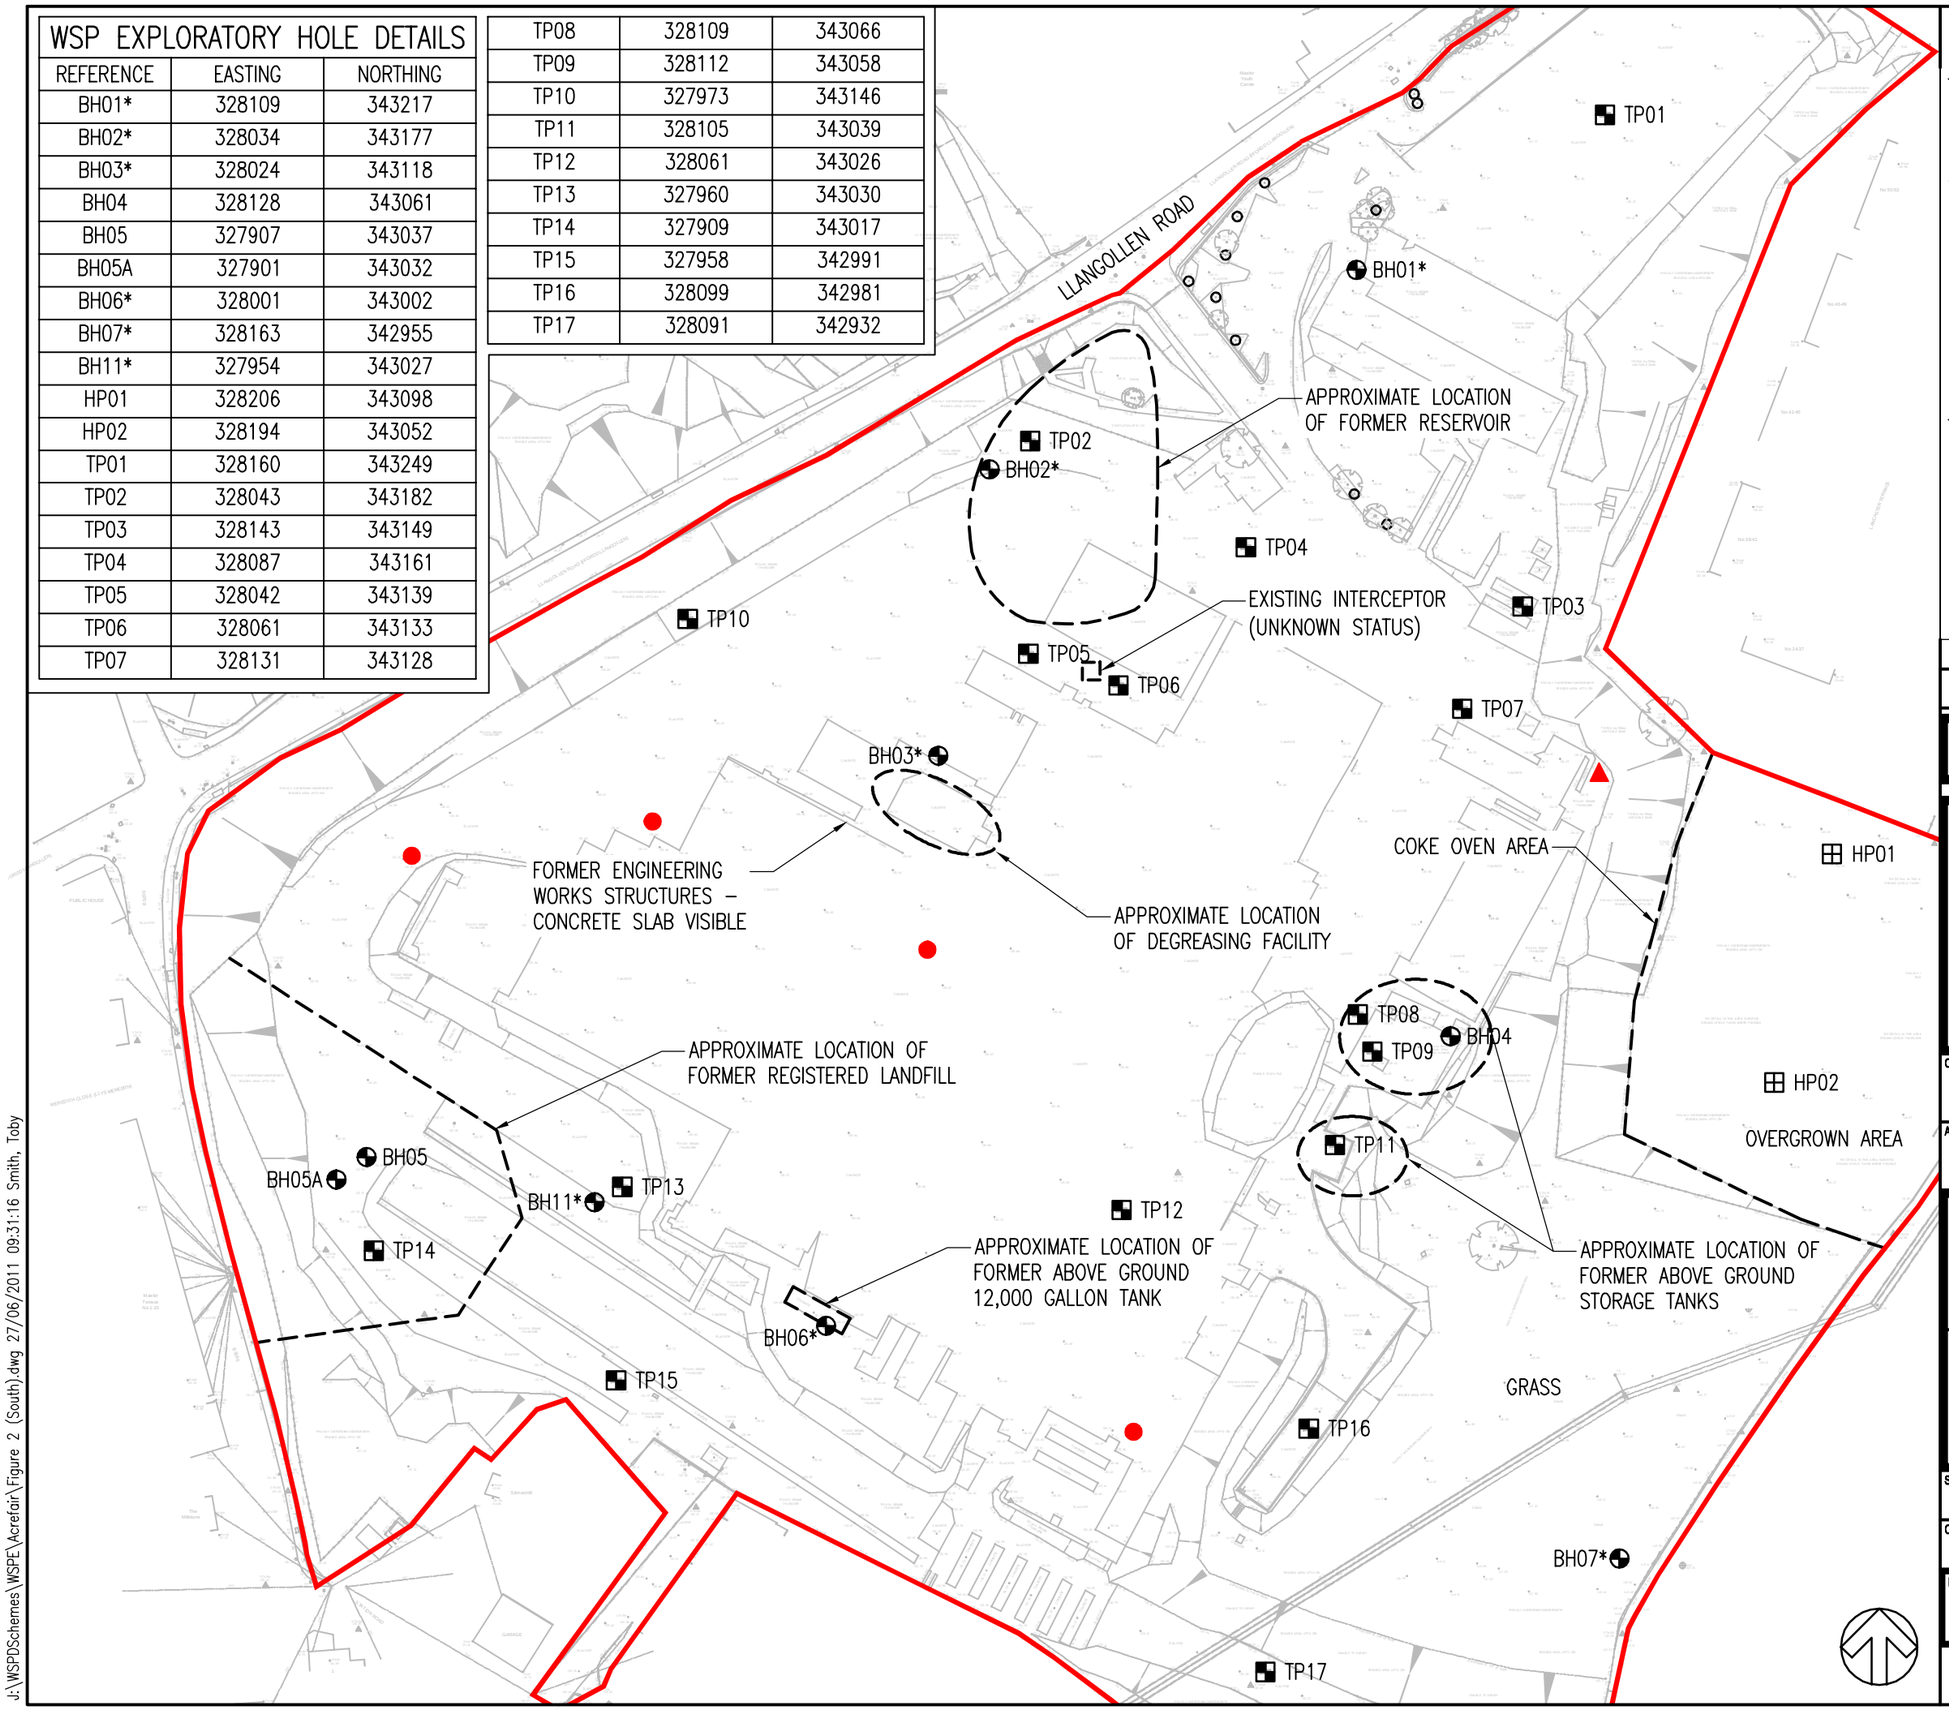

DO NOT SCALE

KEY

APPROXIMATE SITE BOUNDARY

WSP INVESTIGATION 2011

BH01 WSPE BOREHOLE AND REFERENCE (APRIL 2011)

TP01 WSPE TRIAL PIT AND REFERENCE (APRIL 2011)

* DENOTES BOREHOLES ARE INSTALLED WITH GROUND GAS / GROUNDWATER MONITORING WELLS

HISTORICAL INFORMATION

HISTORICAL MINE OPENING

APPROXIMATE LOCATION OF CAPPED MINE SHAFT ENCOUNTERED BY SITE REPRESENTATIVES

REV	DATE	BY	DESCRIPTION	CHK	APD
A	27/06/11	TS	FIRST ISSUE	PG	PG

DRAWING STATUS: FOR INFORMATION ONLY

WSP

The Victoria, 150-182 The Quays, Salford M50 3SP
Tel: +44 (0)161 886 2400 Fax: +44 (0)161 886 2401
http://www.wspgroup.com

CLIENT: AIR PRODUCTS LIMITED

ARCHITECT: N/A

PROJECT: SOUTH (FORMER ENGINEERING WORKS) ACREFAIR WREXHAM

TITLE: EXPLORATORY HOLE LOCATION PLAN

SCALE @ A3:	CHECKED:	APPROVED:
1:1250	PG	PG
CAD FILE: FIGURE 2 (SOUTH)	DESIGN-DRAWN: TS	DATE: June 2011
PROJECT No: 21240/001	DRAWING No: FIGURE 2	REV: A

© WSP Group plc

J:\WSPDSchemes\WSPE\Acrefair\Figure 2 (South).dwg 27/06/2011 09:31:16 Smith, Toby