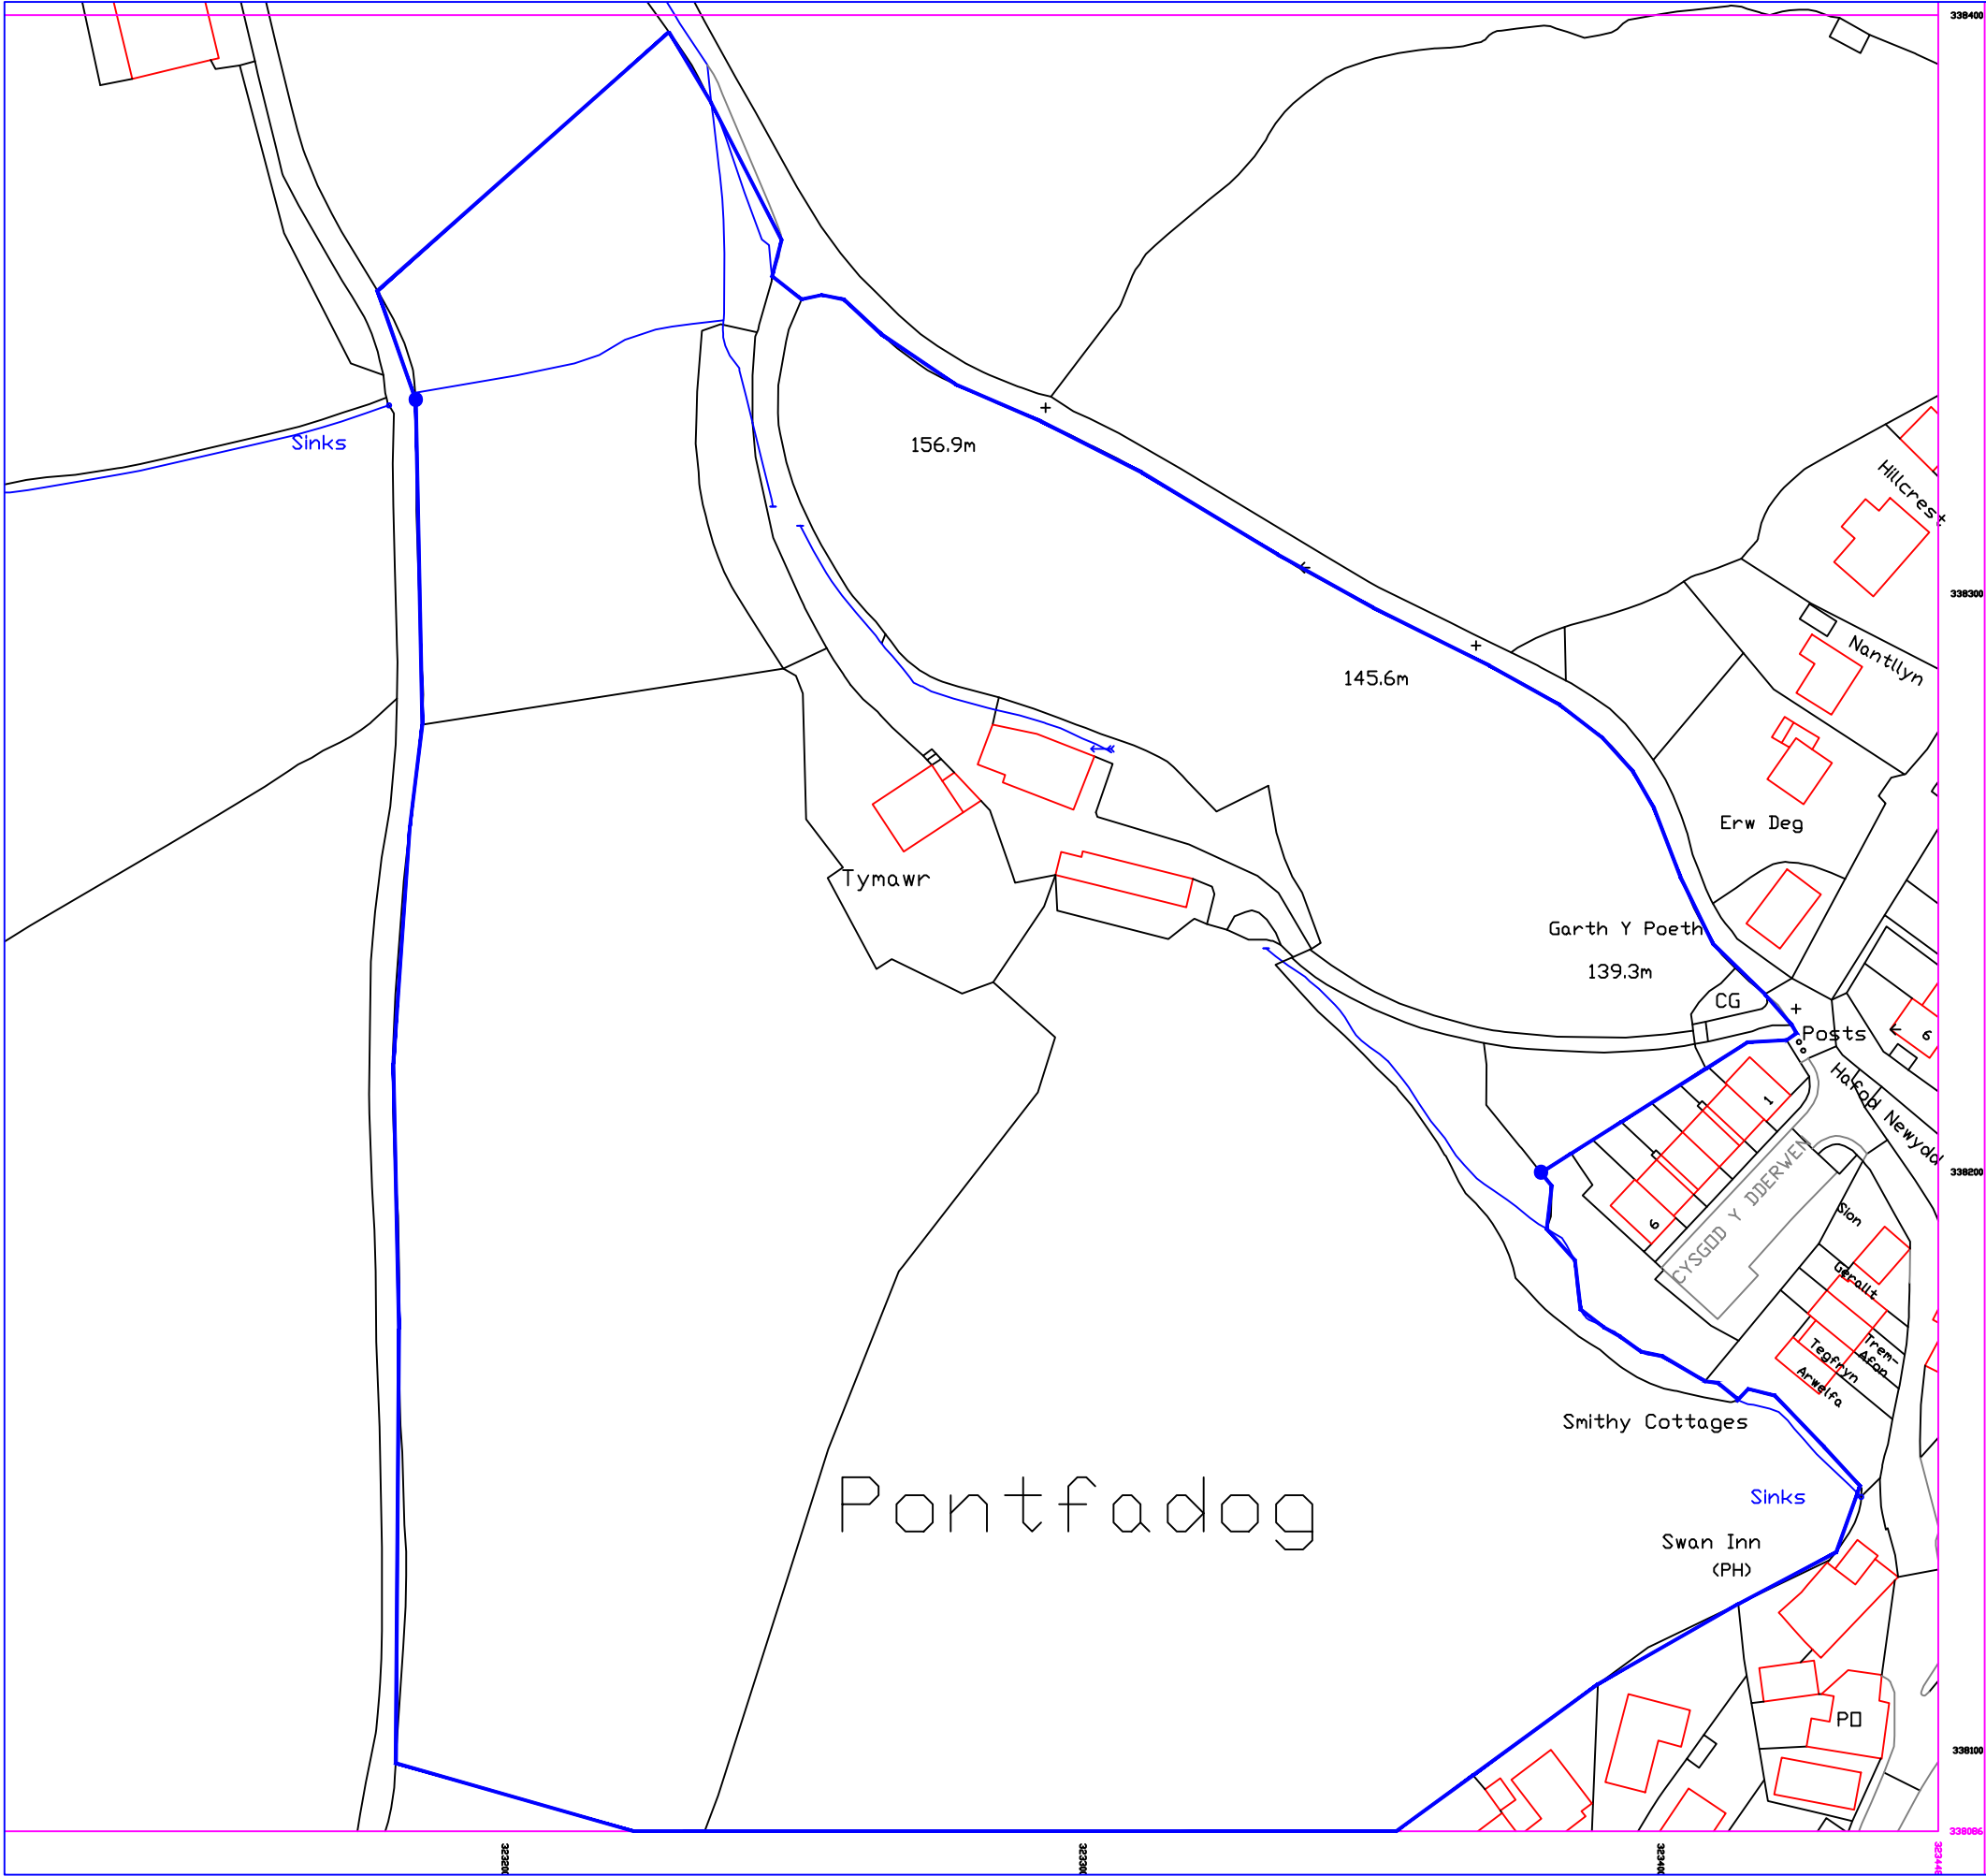


Serial number: 217728
Crown copyright and database right 2021
Ordnance Survey licence 100048957
Reproduction in whole or in part is prohibited
without the prior permission of Ordnance Survey

FOXALL SURVEYING Ltd

ARCHITECTURAL DESIGN - BUILDING SURVEYORS -
CHARTERED BUILDING ENGINEERS

Mr. IAN E FOXALL BSc. (Hons) MCIOB, C.BuildE MCABE - Building Surveyor

Tel: 01244 292421 Mobile: 07736286663

E-Mail: ian@foxallsurveying.co.uk Web: www.foxallsurveying.co.uk
9 CAMPBELL CLOSE, ROSSTT, WREXHAM LL12 0HZ

DRAWING STATUS
PROPOSED BARN CONVERSION - HOLIDAY LETS

SCALE 1:1250 @A3

CLIENT
Mr & Mrs GO & ML JONES

PROJECT
TY MAWR (FARMHOUSE) PONTFADOG, WREXHAM LL20 7AS

DRAWING TITLE
SITE LOCATION PLAN - 1:1250

DRAWING NUMBER
FSDS I.F 12.06.2021 (003)19 - 006

REV
A

DO NOT SCALE FROM THIS DRAWING - USE FIGURED DIMENSIONS ONLY. READ IN CONJUNCTION
WITH ALL OTHER SPECIALISTS/CONSULTANTS DRAWINGS.REPORT ANY DISCREPANCIES BEFORE
AFFECTED WORK COMMENCES. ALL SETTING OUT DIMENSIONS TO BE CHECKED ON SITE BY
CONTRACTOR BEFORE WORK COMMENCES. THIS DRAWING REMAINS COPYRIGHT OF -
[FSDS FOXALL SURVEYING & DESIGN SERVICES LTD.](http://www.foxallsurveying.co.uk) COPY / DISTRIBUTION ONLY CONSENT OF
THE AUTHOR.