


Do not scale this drawing. Check all dimensions on site. This drawing to be read in conjunction with all relevant drawings. All work to be in accordance with Building Regulations and relevant British Standards. This drawing produced for use in this project only and may not be used for any other purpose. This drawing may not be reproduced without prior written agreement.

1:50

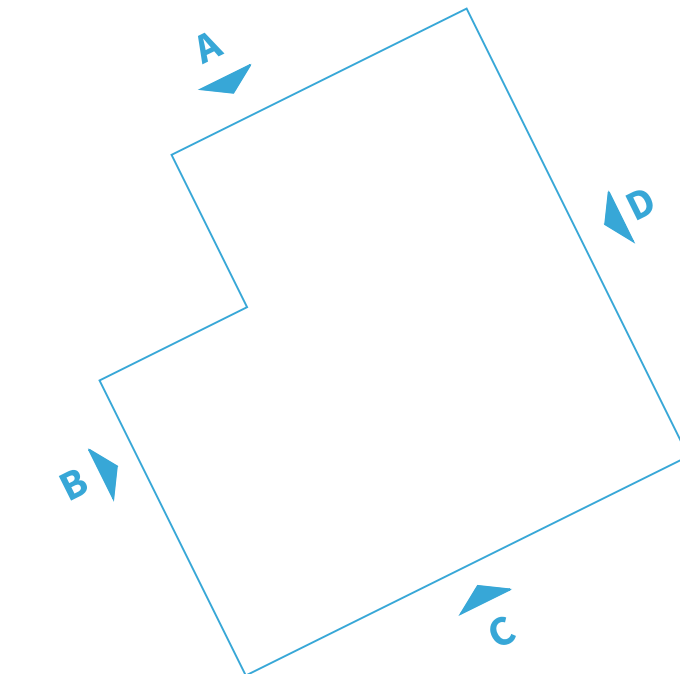

Roof tiles to match existing property.

Roller shutter style garage door, RAL 9005. (Colour to match existing property)


Cottage Door, RAL 9005. (Colour to match existing property)



ELEVATION A
SCALE 1:50

Proposed Solar Panels on roof.


Fascia boards to match existing property, RAL 9005.

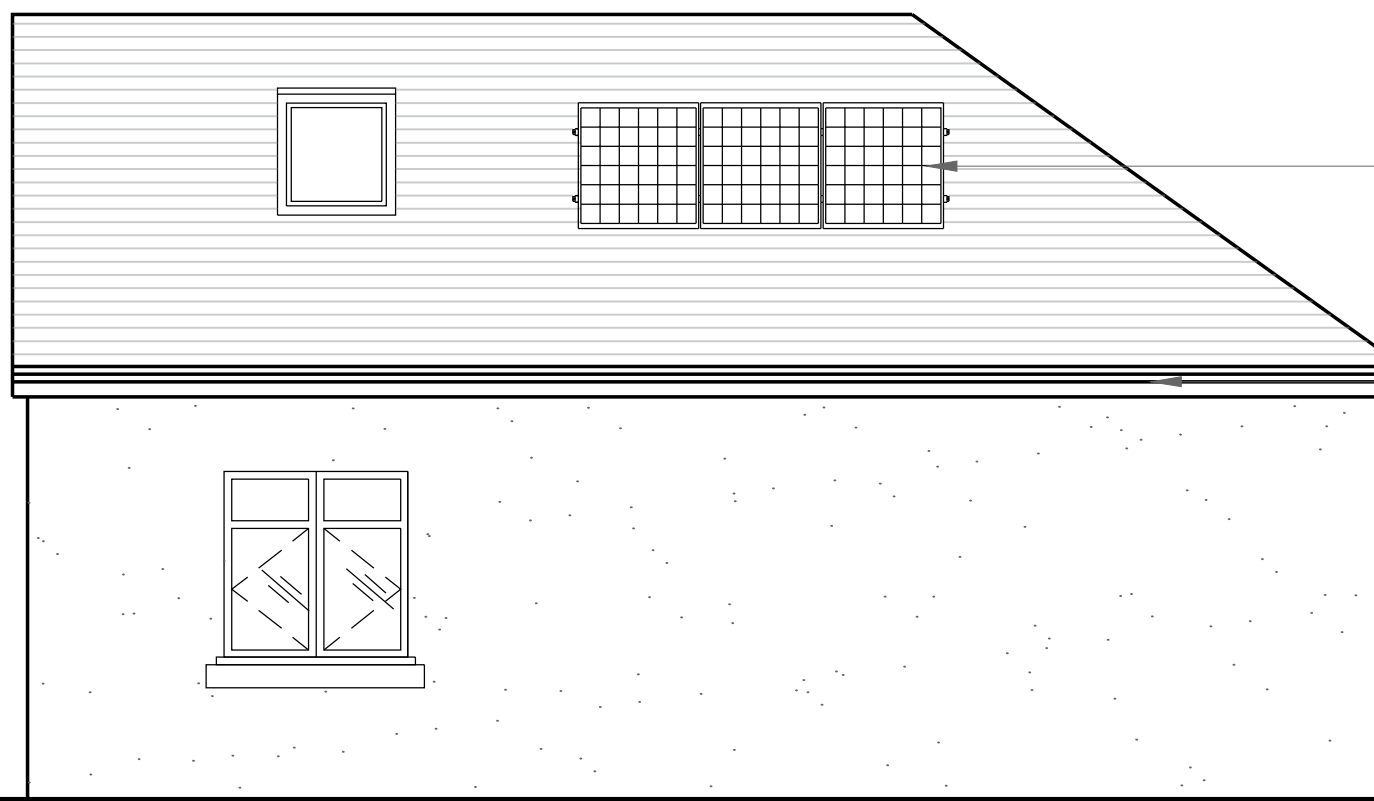

ELEVATION B
SCALE 1:50

White render to match existing property.


UPVC Windows, RAL 7001. (Colour to match existing property)

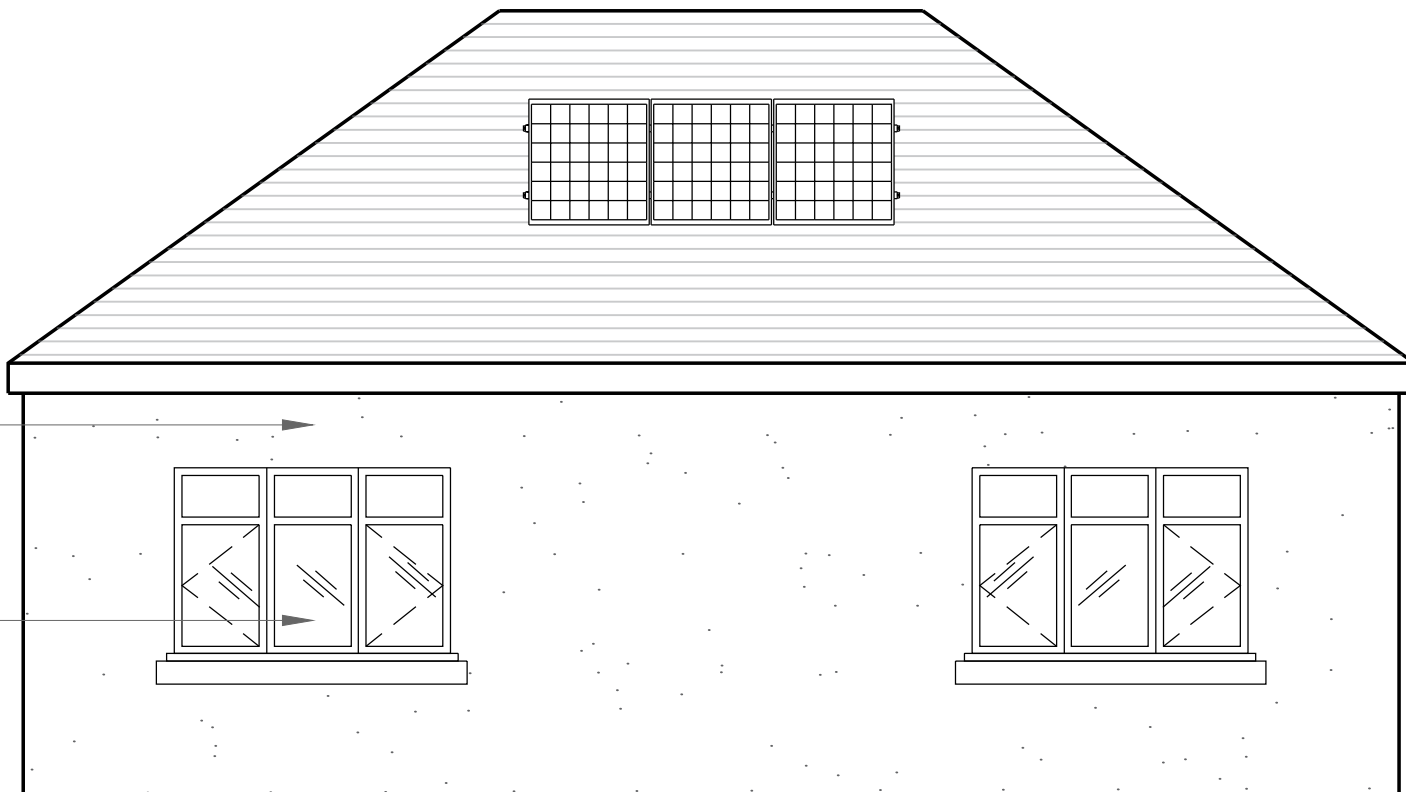

ELEVATION C
SCALE 1:50

Velux Rooflight, RAL 7001. (Colour to match existing property)


UPVC Glazed Doors, RAL 9005. (Colour to match existing property)

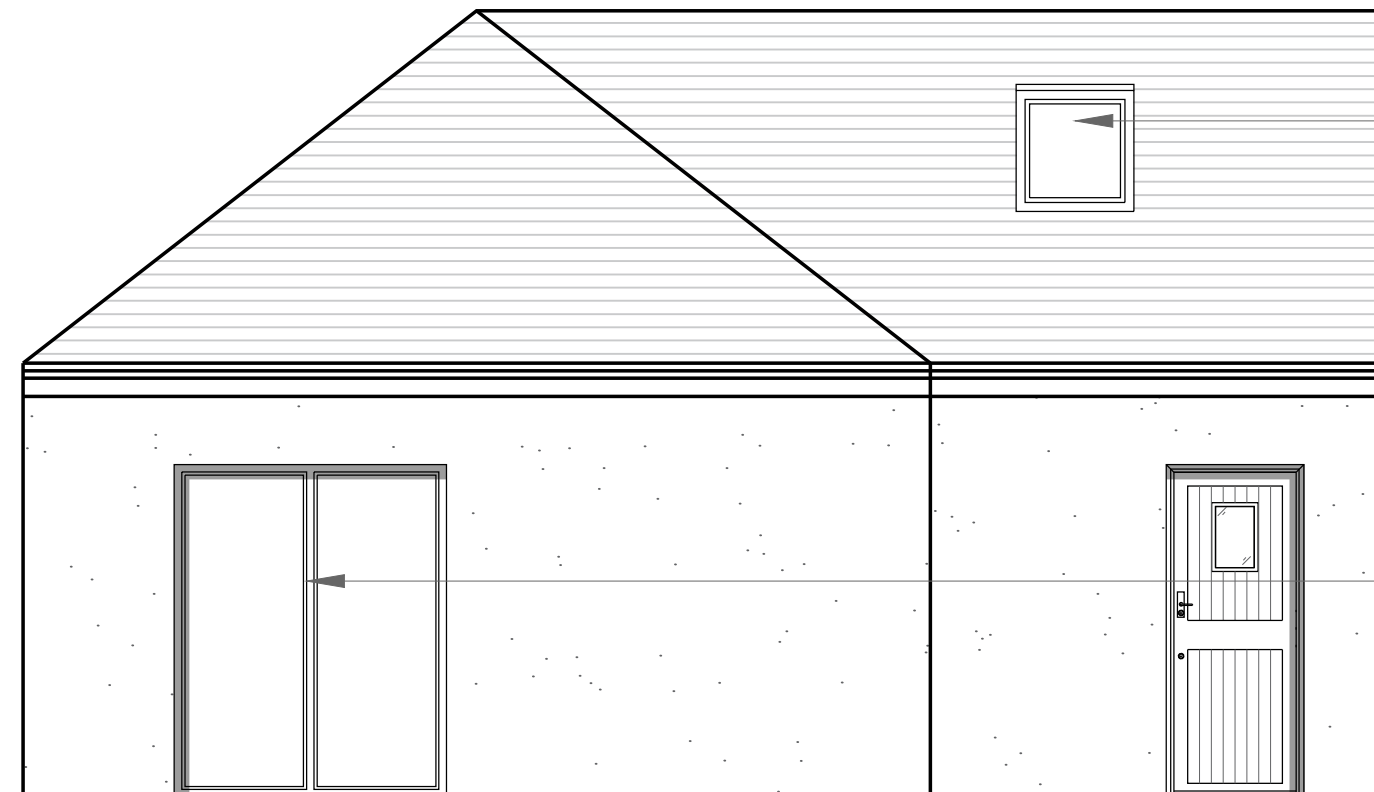

ELEVATION D
SCALE 1:50



TYPICAL STREET ELEVATION
SCALE 1:50

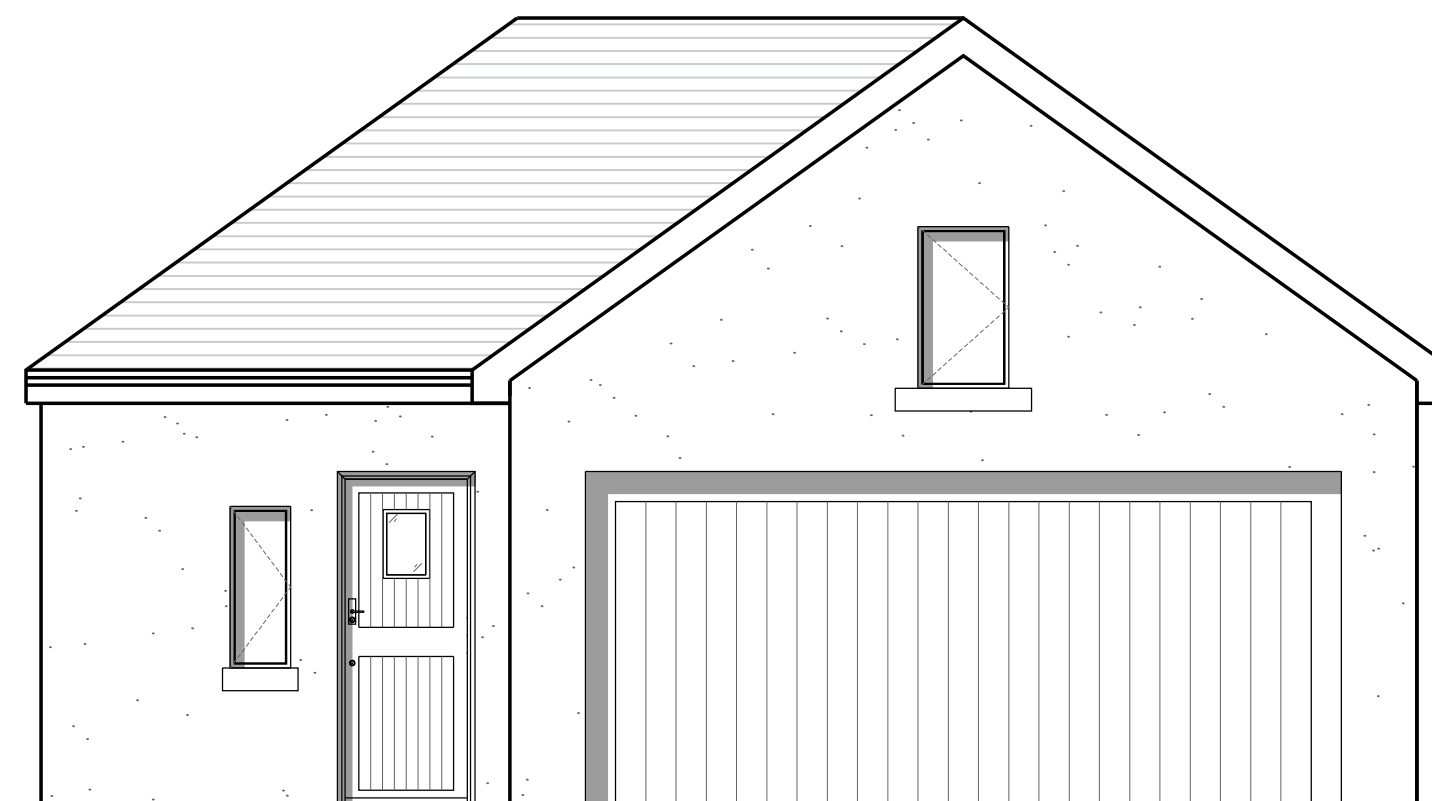

B	Revised as per clients comments.	04.04.2024	ER	-
A	Initial Drawing Issue	22.03.2024	ER	-
REV		DATE	BY	CHECK

PLANNING

CLIENT	ALANA		
PROJECT	GROVE COTTAGE WREXHAM LL13 0PF		
TITLE	PROPOSED ELEVATIONS		
SCALE @ A1	DATE	DRAWN	CHECKED
1:50	04.04.2024	ER	-
PROJECT No.	DRAWING No.	REVISION	
011	(01) 04	B	