

Earthworks, excavation, and land regrading and retaining structures

A hard-surfaced path and pond creation are the only major earthworks as part of the proposed development, location are shown on the above plan. To reduce environmental impact all won material will be used on site. No land regrading or retaining structures are proposed. All existing shrubs and trees to be retained.

Proposed Earthworks



Path

All dug material from the creation of the path will be incorporated into the formation of associated verge, see 'Typical Path Detail'.


Ponds, Mound and Bee Banks

Cut material from the creation of the ponds will be used to create mounds and bee banks within the site. Bee banks will be capped with site-won subsoil to create suitable substrate for ground nesting bees.


TOTAL CUT: approximately 1180m³
TOTAL FILL: approximately 1180m³

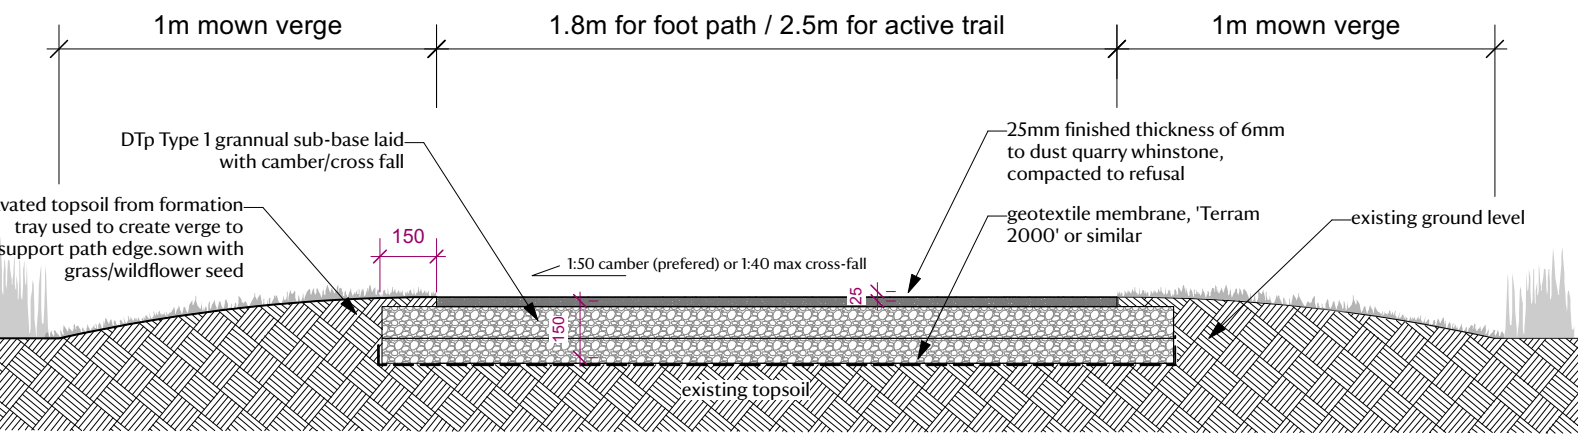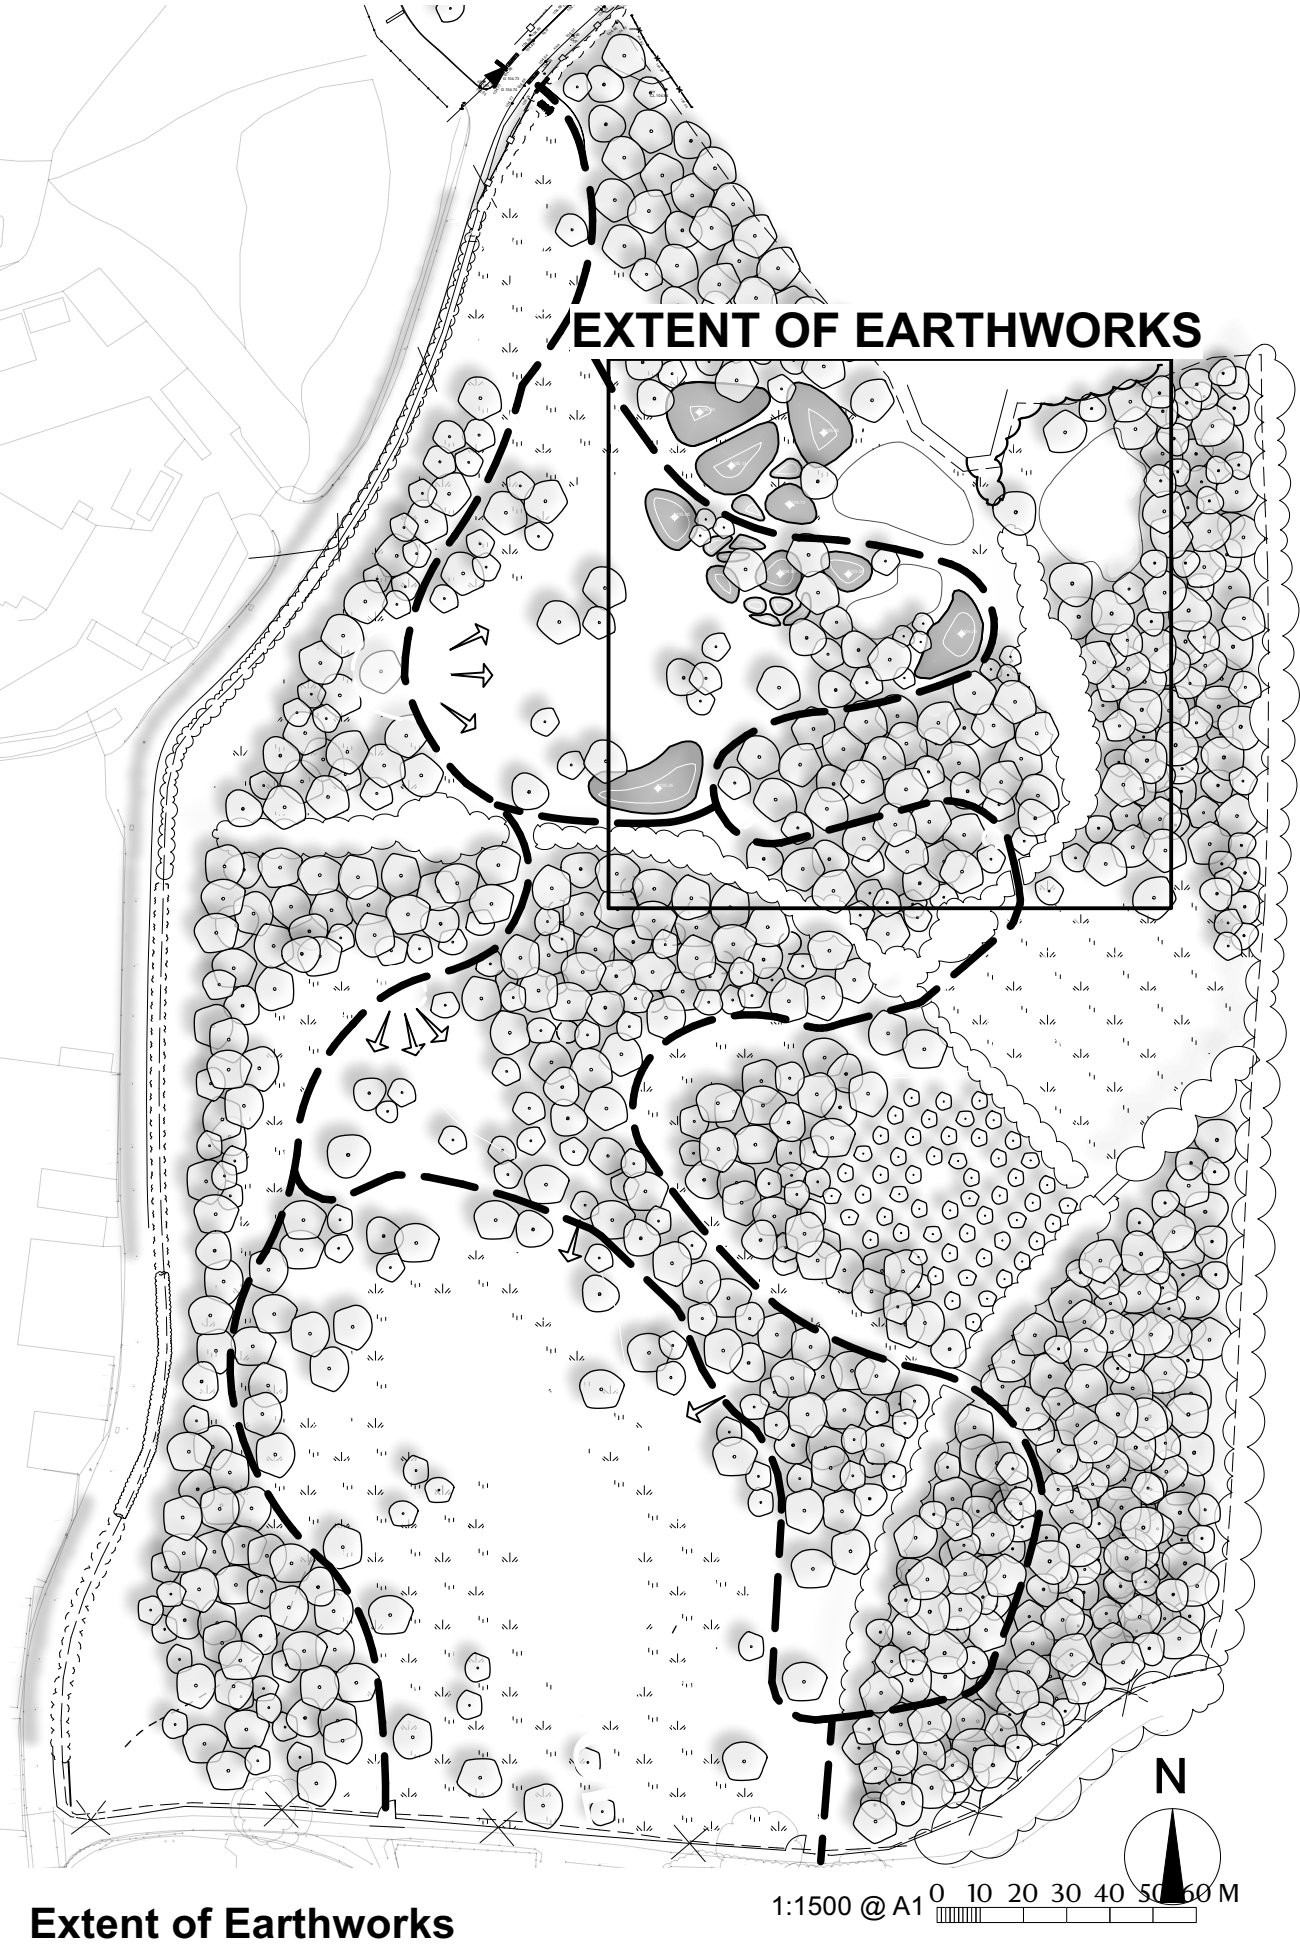


Typical Path Detail 1:20

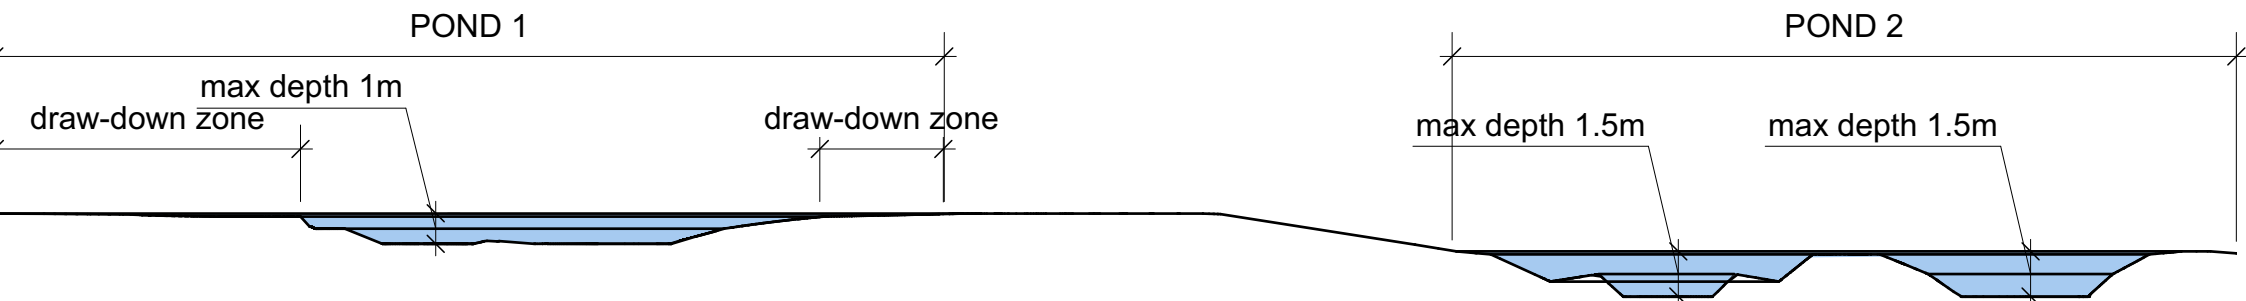


1 Section AA - Ponds 1 and 2
Scale: 1:250

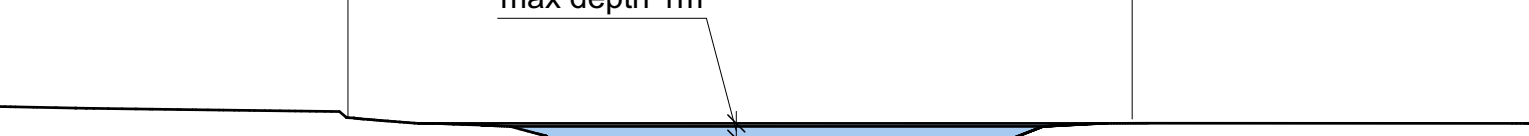


2 Section BB - Pond 3
Scale: 1:250

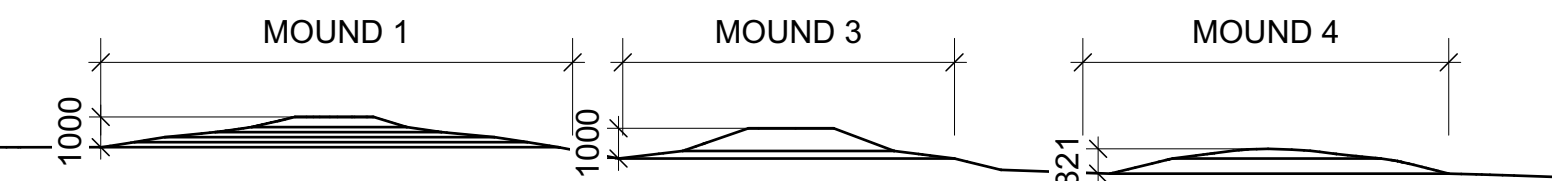


3 Section CC
Scale: 1:250

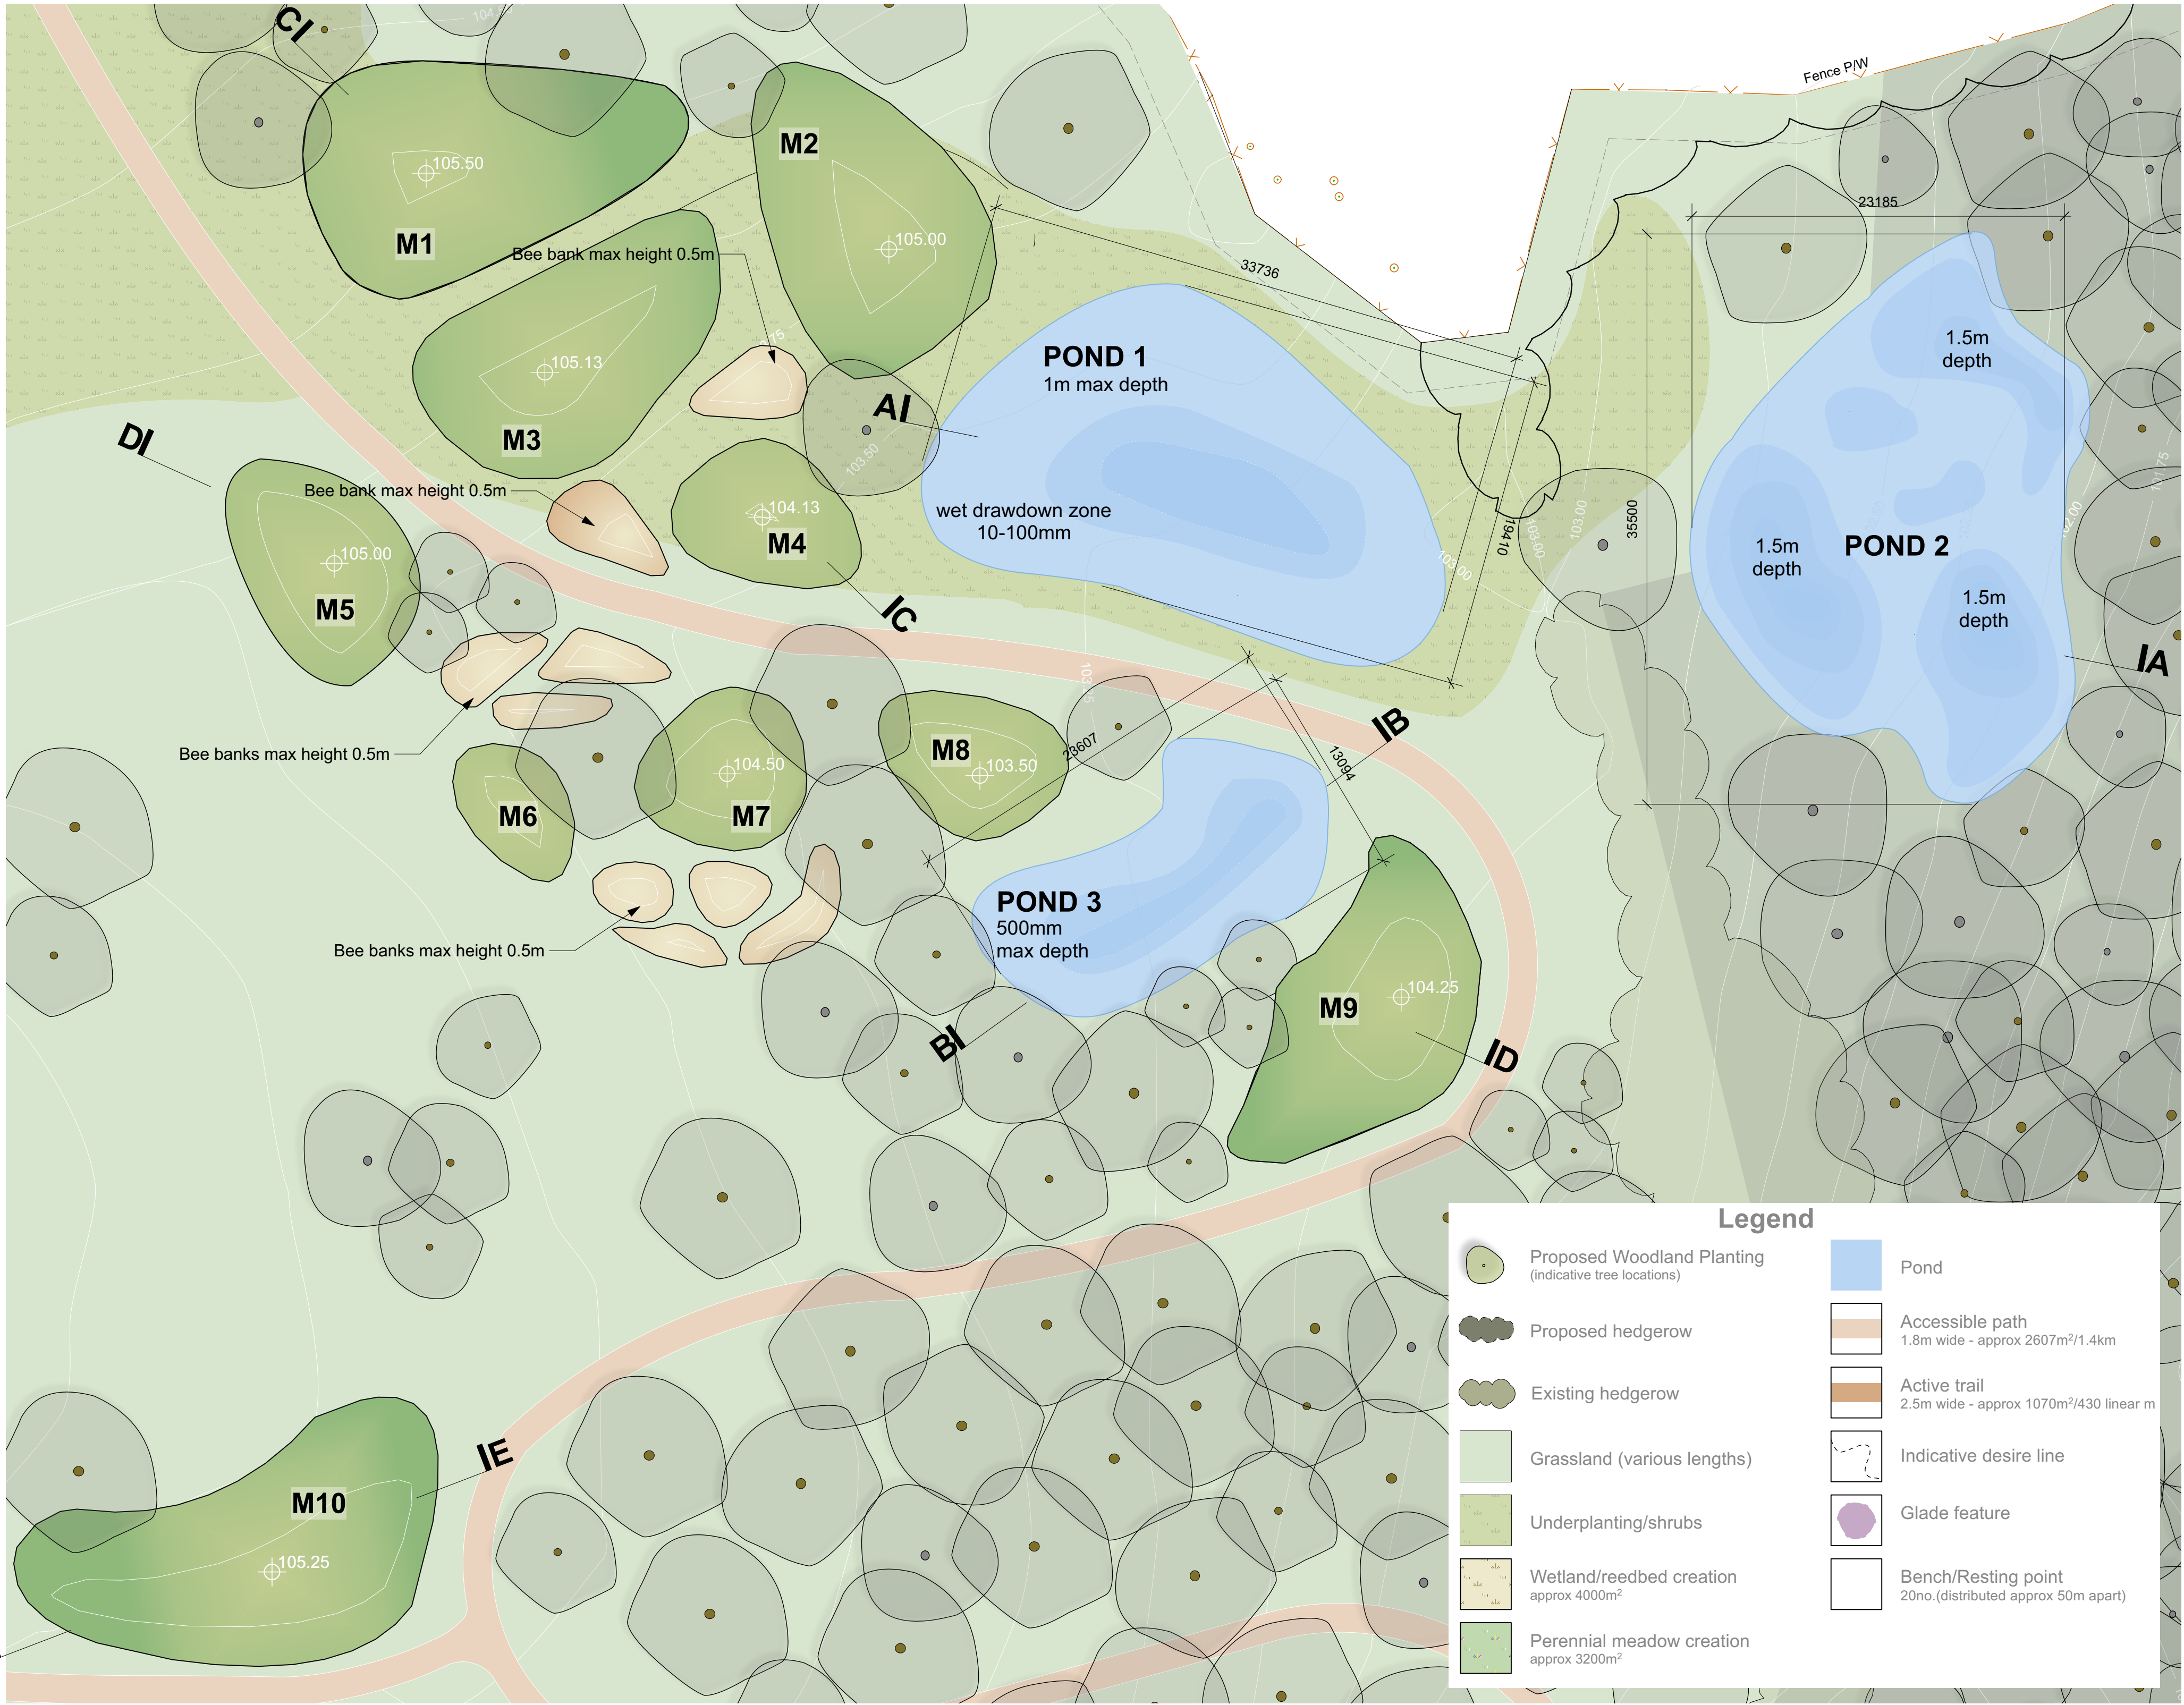

Plan of pond and mound creation 1:250

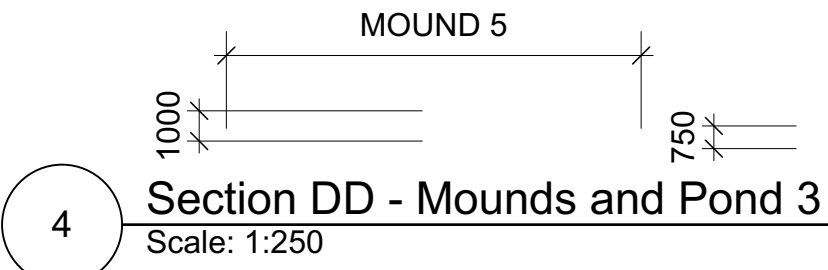

4 Section DD - Mounds and Pond 3
Scale: 1:250

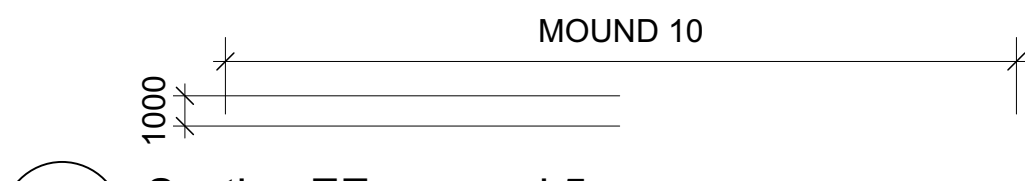

5 Section EE - mound 5
Scale: 1:250



NOTE: Drawing to be reviewed alongside Ecological Report 'Pond creation proposals at Hafod Commemorative Woodland'



National Trust
Placemaking & Design
Heads, Kemble Drive, Swindon, Wiltshire, SN2 2NA
www.nationaltrust.org.uk

PROPERTY/PROJECT
Commemorative Woodland
Erddig, Hafod Road, Wrexham, LL14 6ET
STATUS
PLANNING
DRAWING TITLE
PROPOSED Earthworks Plan

Sketch proposals are for illustrative purposes only and as such are subject to detailed investigation including ground conditions/contaminants and drainage. Sketch proposals may be based upon enlargements of OS sheets and visual estimates of existing site features, accuracy will therefore need to be verified by survey

This drawing is the copyright of the National Trust and may not be reproduced except by written permission

Rev Date Notes

DRAWN BY
EPH
SCALE
see drawings
DRAWING No.
P15

DATE
10/11/2023
CHECKED BY
-
REV.
-