



Proposed Selectaglaze Series 42 fixed light glazing

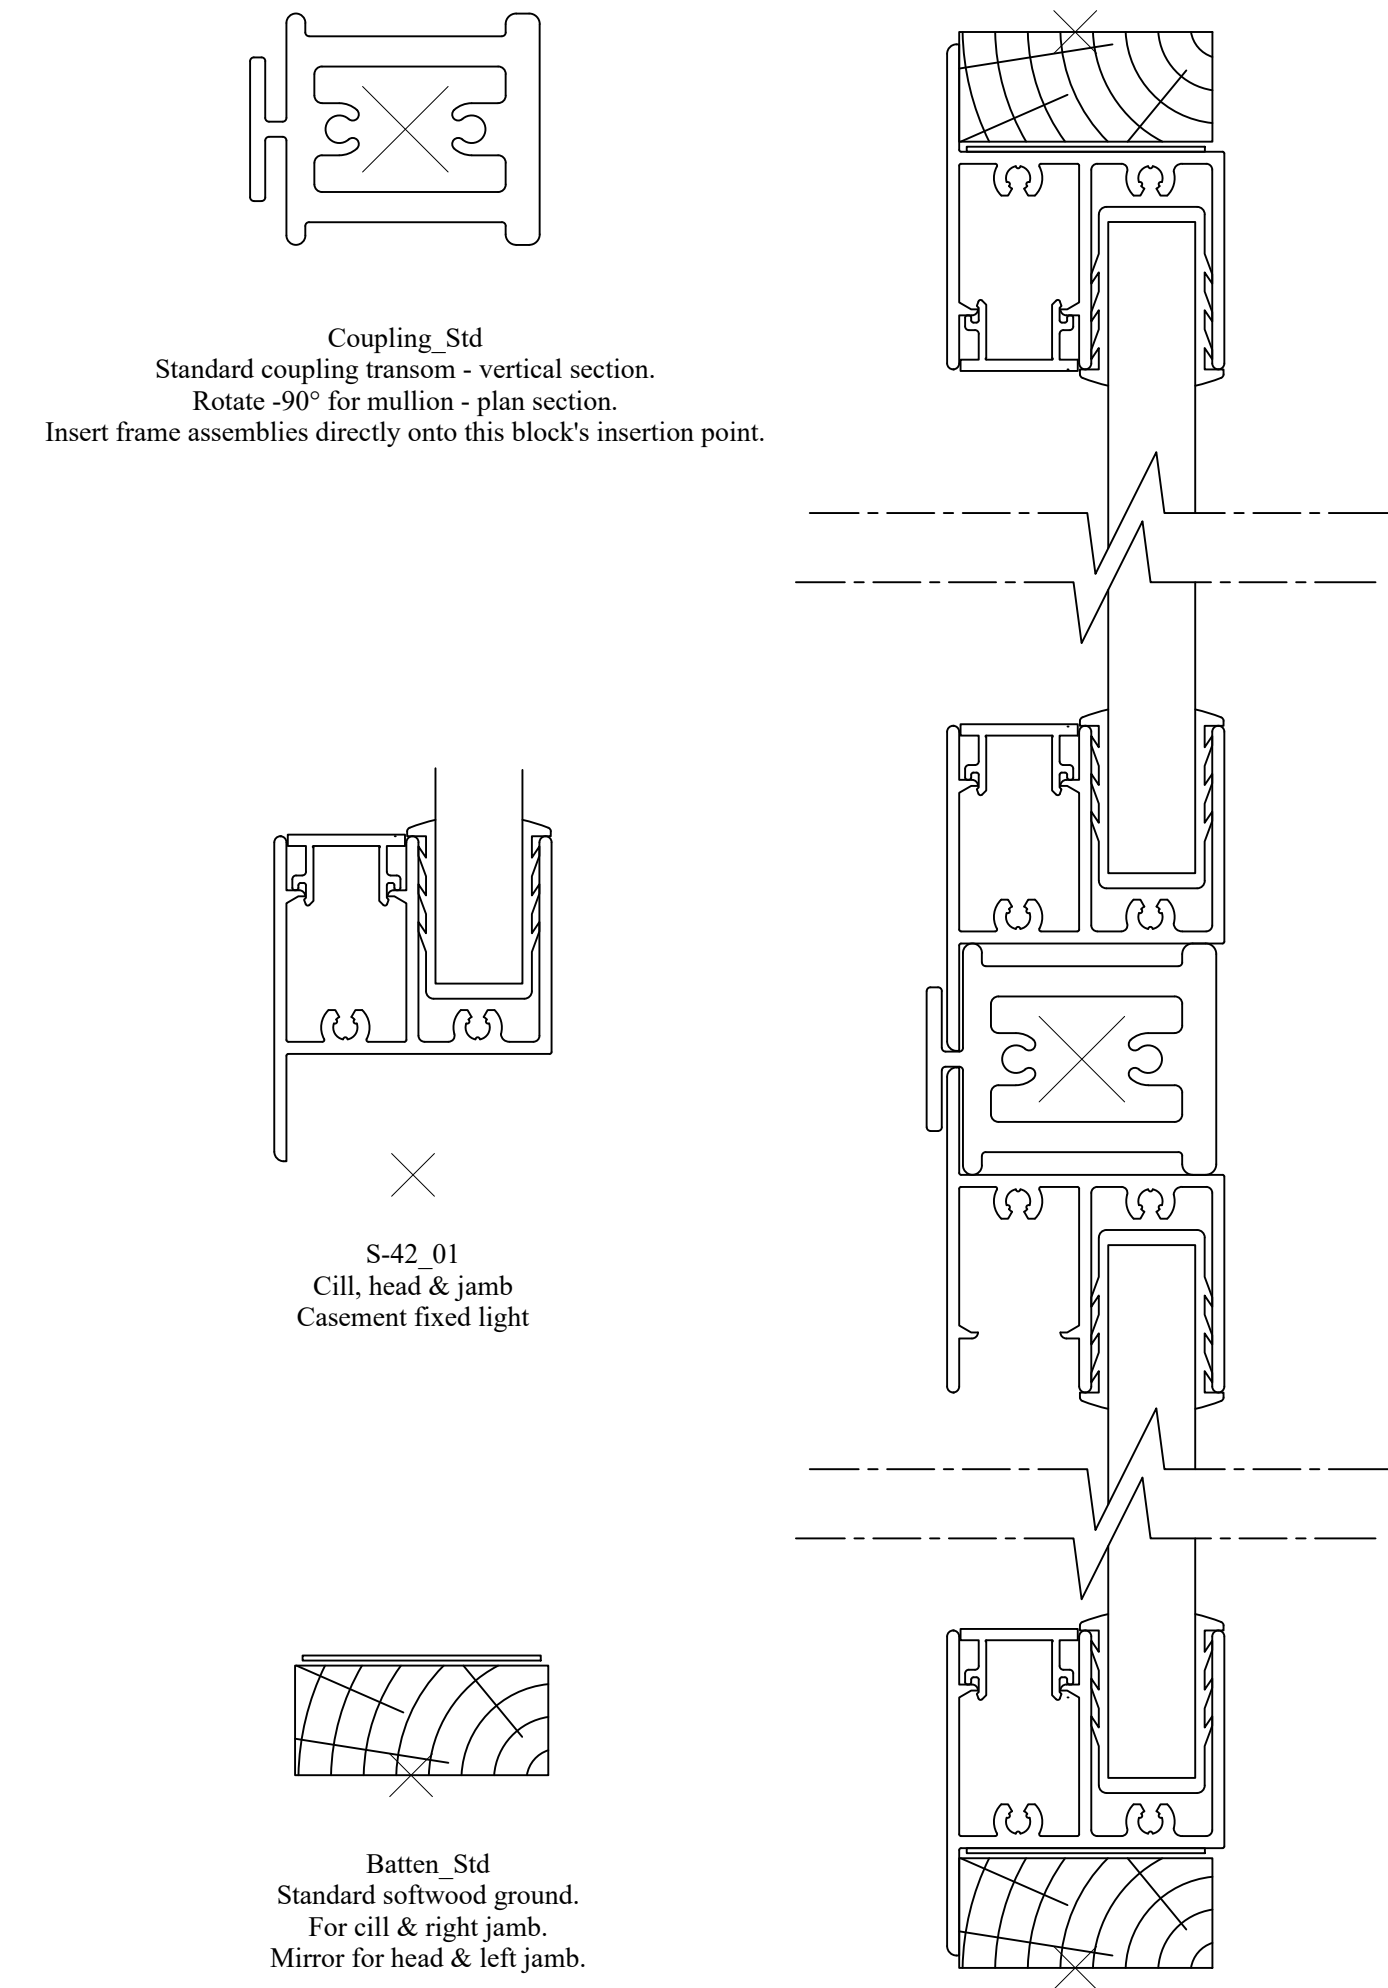

Secondary glazing section details 1:1

Please note;  
Glass to be specified and installed to meet  
section 9.1.3 of the environmental noise  
survey prepared by Noise.co.uk

Secondary glazing details

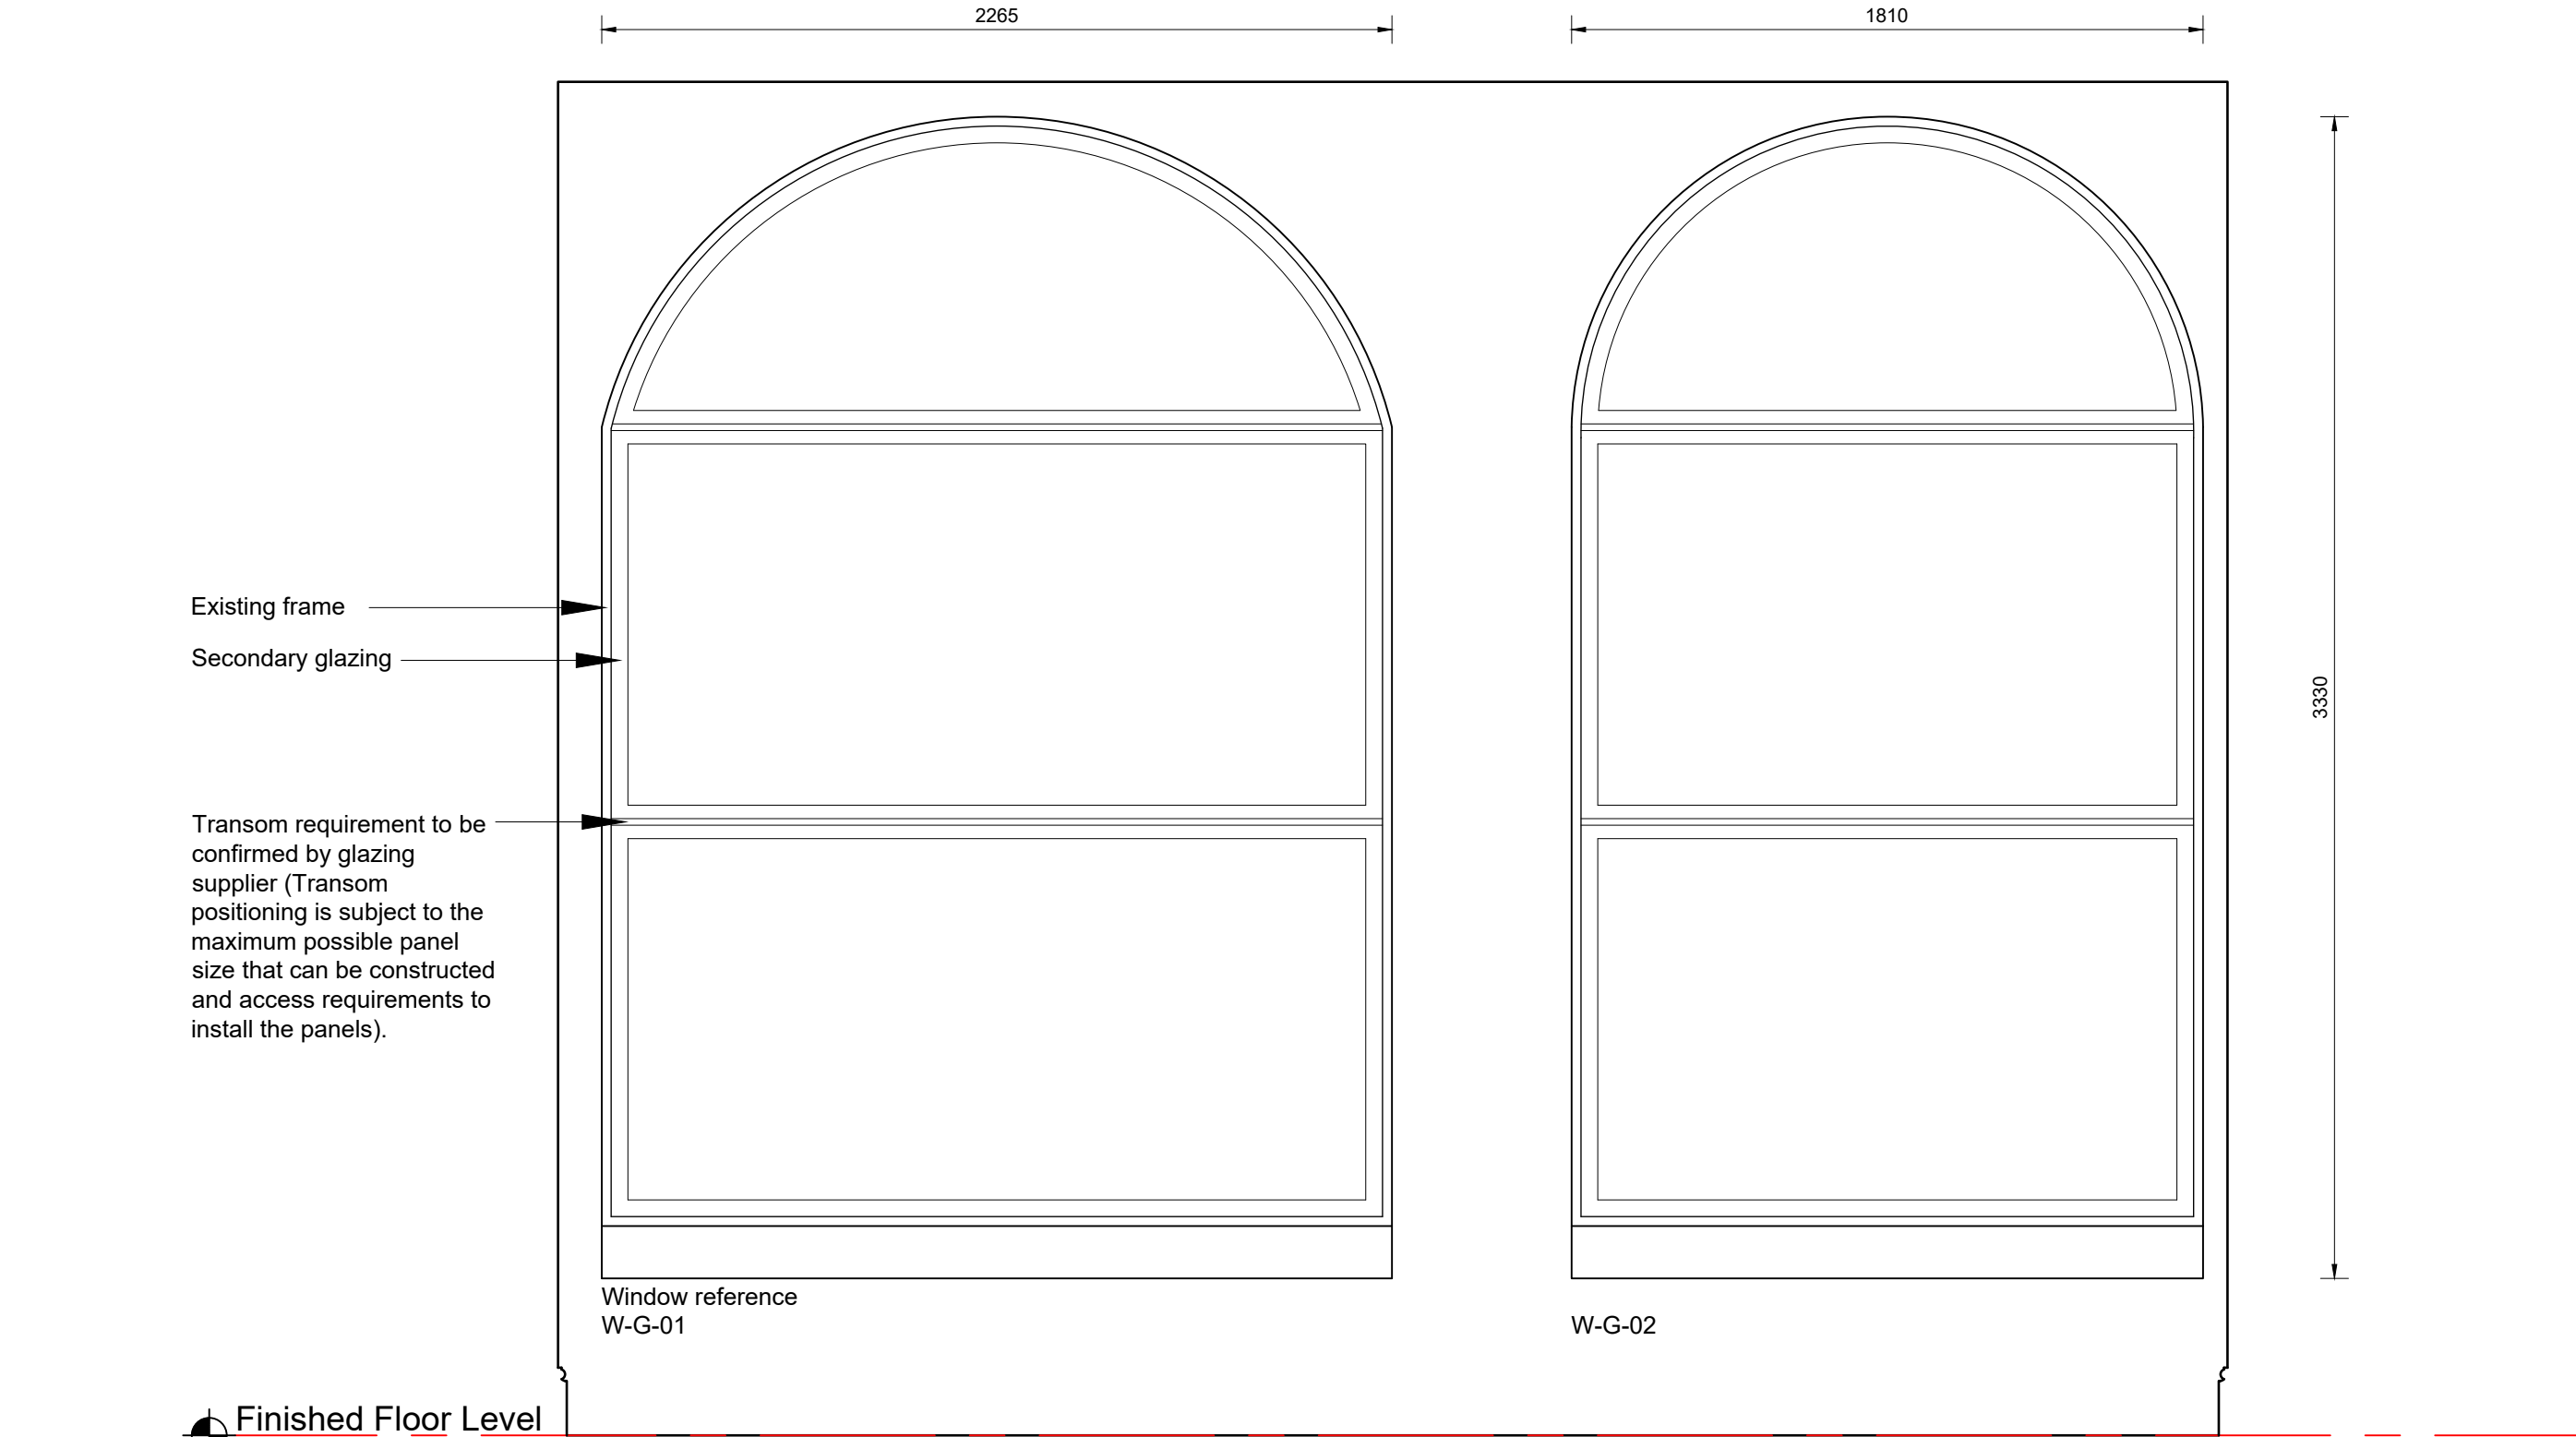

Internal Elevation 1:20



|   |             |                                                                          |                                                         |
|---|-------------|--------------------------------------------------------------------------|---------------------------------------------------------|
| FEATURES   |             | FRAME COLOUR                                                             |                                                         |
| • 20mm glass edge cover   |             | Stock finish is white HIPCA 9910 semi-gloss                              |                                                         |
| • Concealed room side fixing channel                                                                                       |             | Any standard powder paint, wood grain finish or anodised finish to order |                                                         |
| • Rectangular frames may be linked with a colour matched aluminium transom/mullion section                                 |             |                                                                          |                                                         |
| DIMENSIONS   |             | OPTIONS                                                                  |                                                         |
| Recommended maximum frame                                                                                                  |             | Glazing                                                                  | 6mm to 12.04mm                                          |
| Format   | Height (mm) | Frames                                                                   | Curved head, jamb or full circle – minimum radius 400mm |
| FIXED PANE   | 3000        |                                                                          |                                                         |
|   |             |                                                                          |                                                         |
| Minimum (h)300mm x (w)300mm                                                                                                |             |                                                                          |                                                         |
| Fixed panels used on their own should be subject to a risk assessment covering means of escape and condensation management |             |                                                                          |                                                         |

Planning

|   |                                                      |                              |                          |
|---|------------------------------------------------------|------------------------------|--------------------------|
| <br>HDS Architectural Services, The Foundry,<br>15 York Street, Wrexham<br>LL13 8LW<br>Tel (01978) 345250<br>www.hdsarchitectural.co.uk | <b>Project;</b><br>33 High Street, Wrexham, LL13 8HY | <b>Dwg No;</b><br>HS/PD/08   | <b>Date;</b><br>11.03.24 |
|   | <b>Title;</b><br>08-Secondary glazing details        | <b>Scale (A2);</b><br>1:1/20 | <b>Revision;</b>         |