



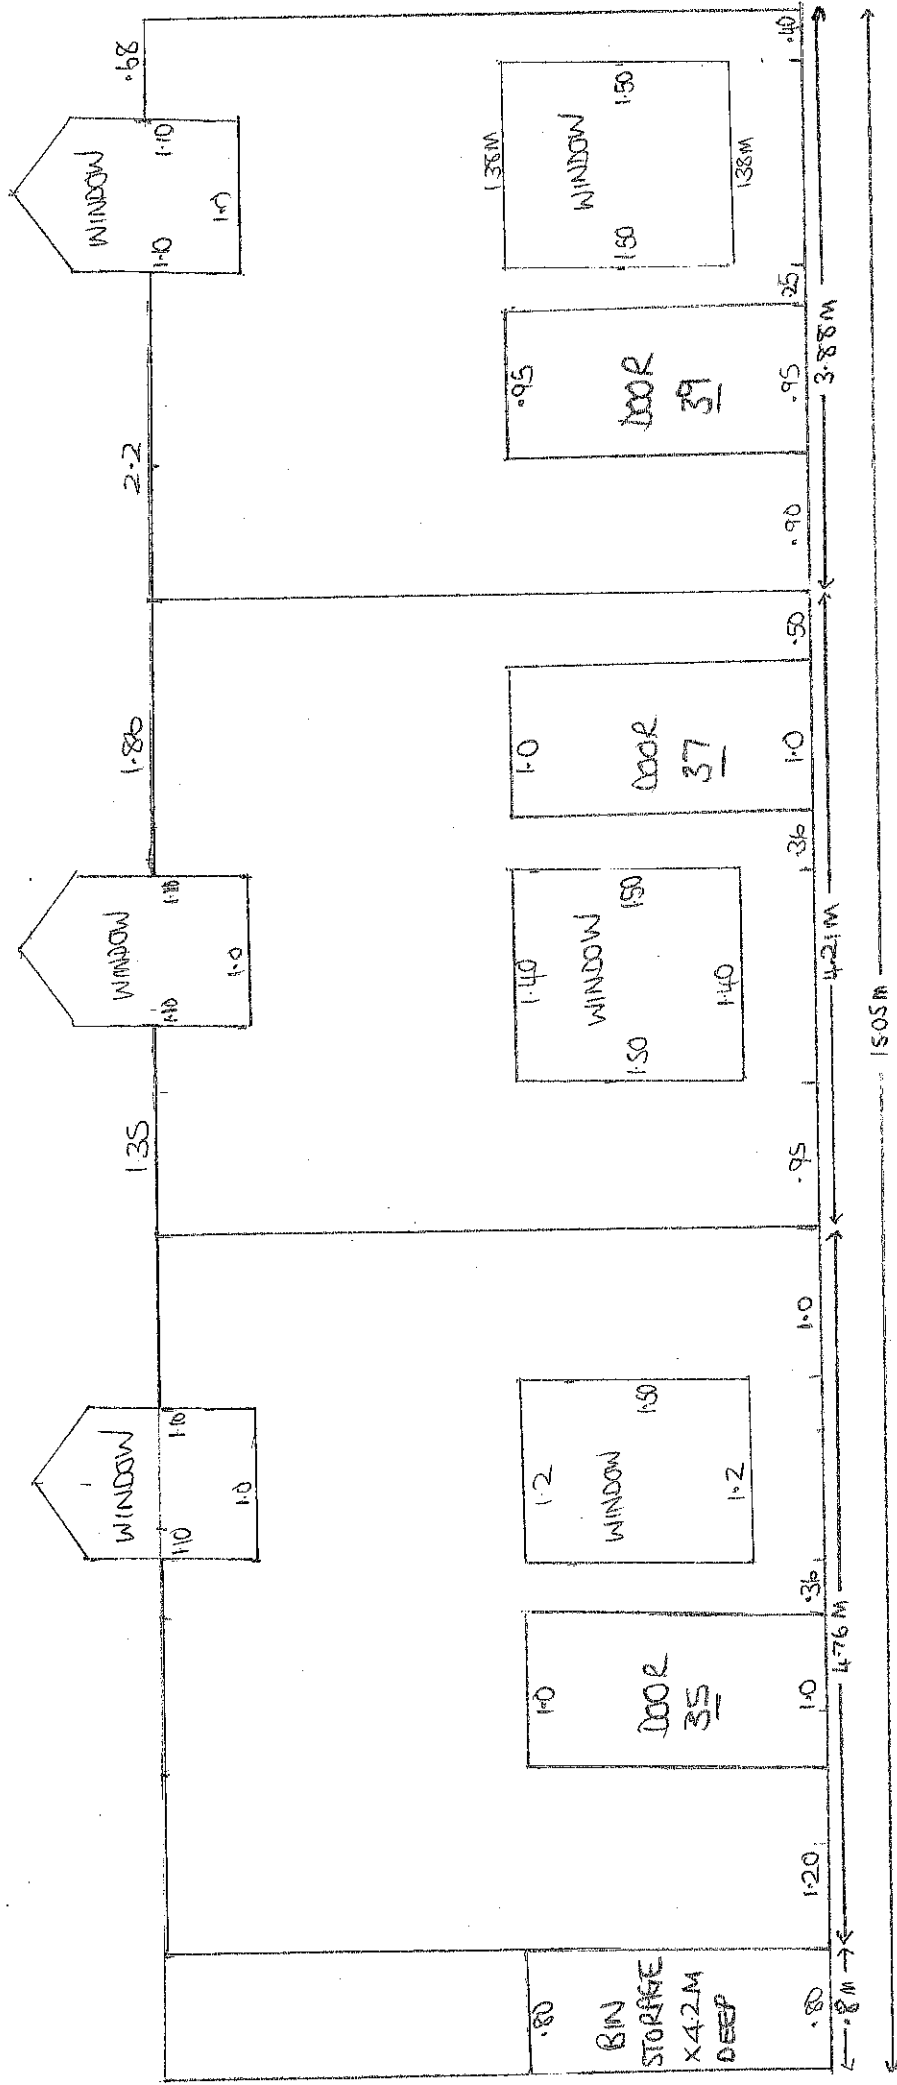

PROPOSED
35, 37, 39 BRIDGE STREET
WREXHAM
LL13 7HP

SCALE 1:150

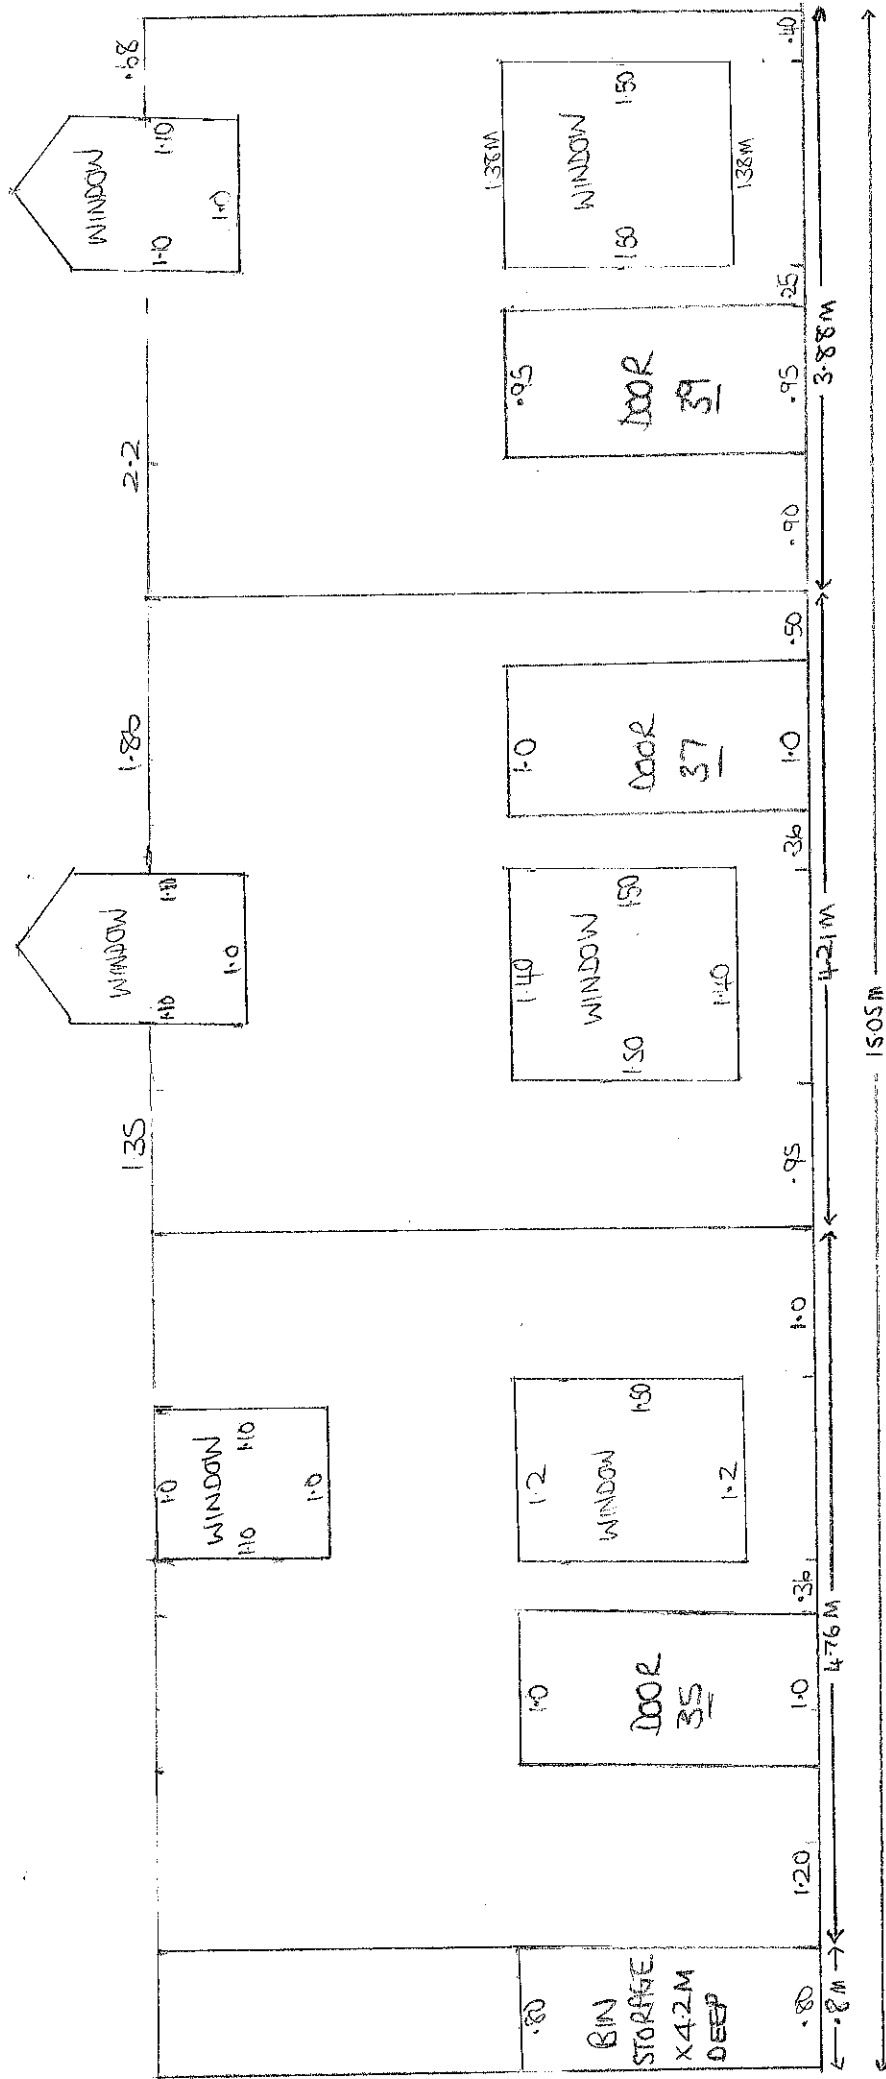

EXISTING
35, 37, 39 BRIDGE STREET
WREXHAM
LL13 7HP

SCALE 1:150