
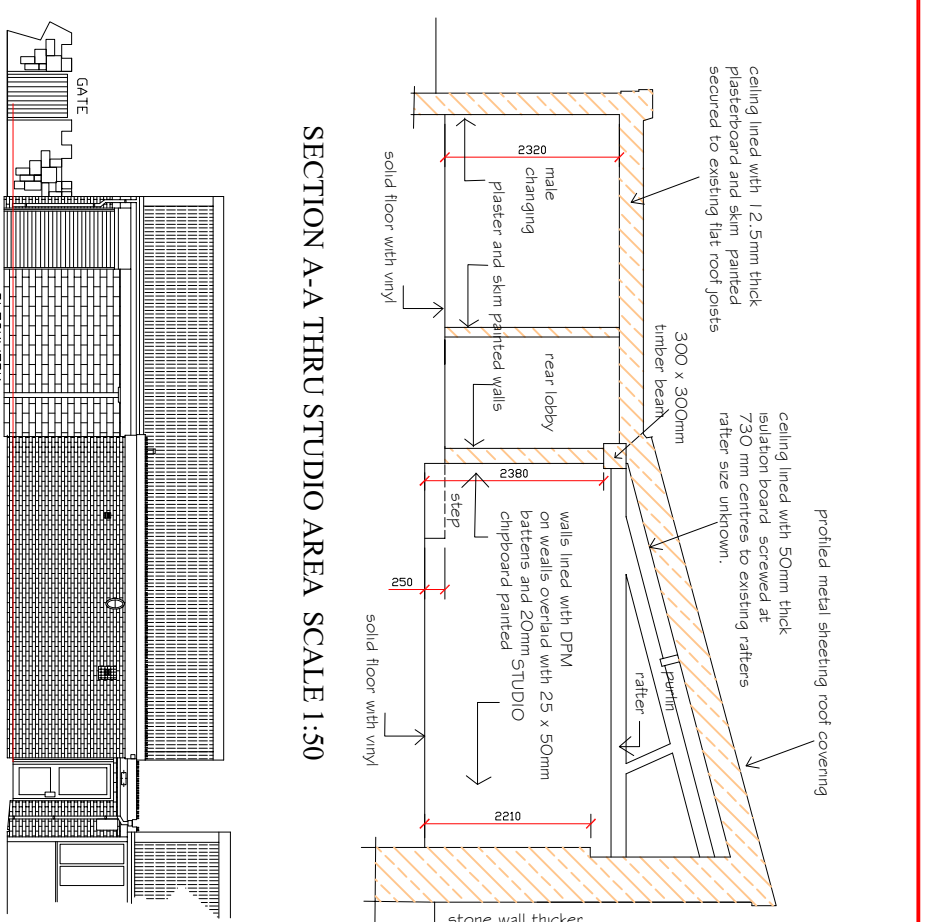
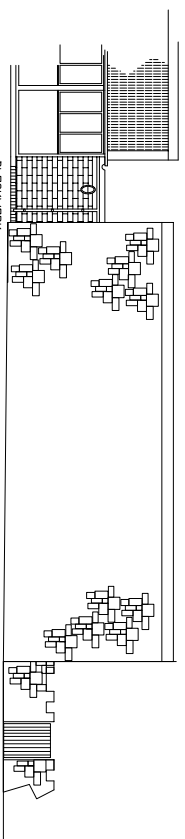


ELECTRICS KEY	
	break glass
	smoke detection
	fire alarm siren
	illuminated fire exit sign
	light switch
	water mist fire extinguisher
	double socket
	fused spur
	light fitting
	security camera
	light
	emergency light
	data socket
	BT
	external light
	shower on/off switch
	security sensor
	Barlow's alarm panel
	Borrow's security alarm key pad
	distribution board
	mechanical extract fan
	electric heater
	electric meter switch
	heating temp control
	pull chord

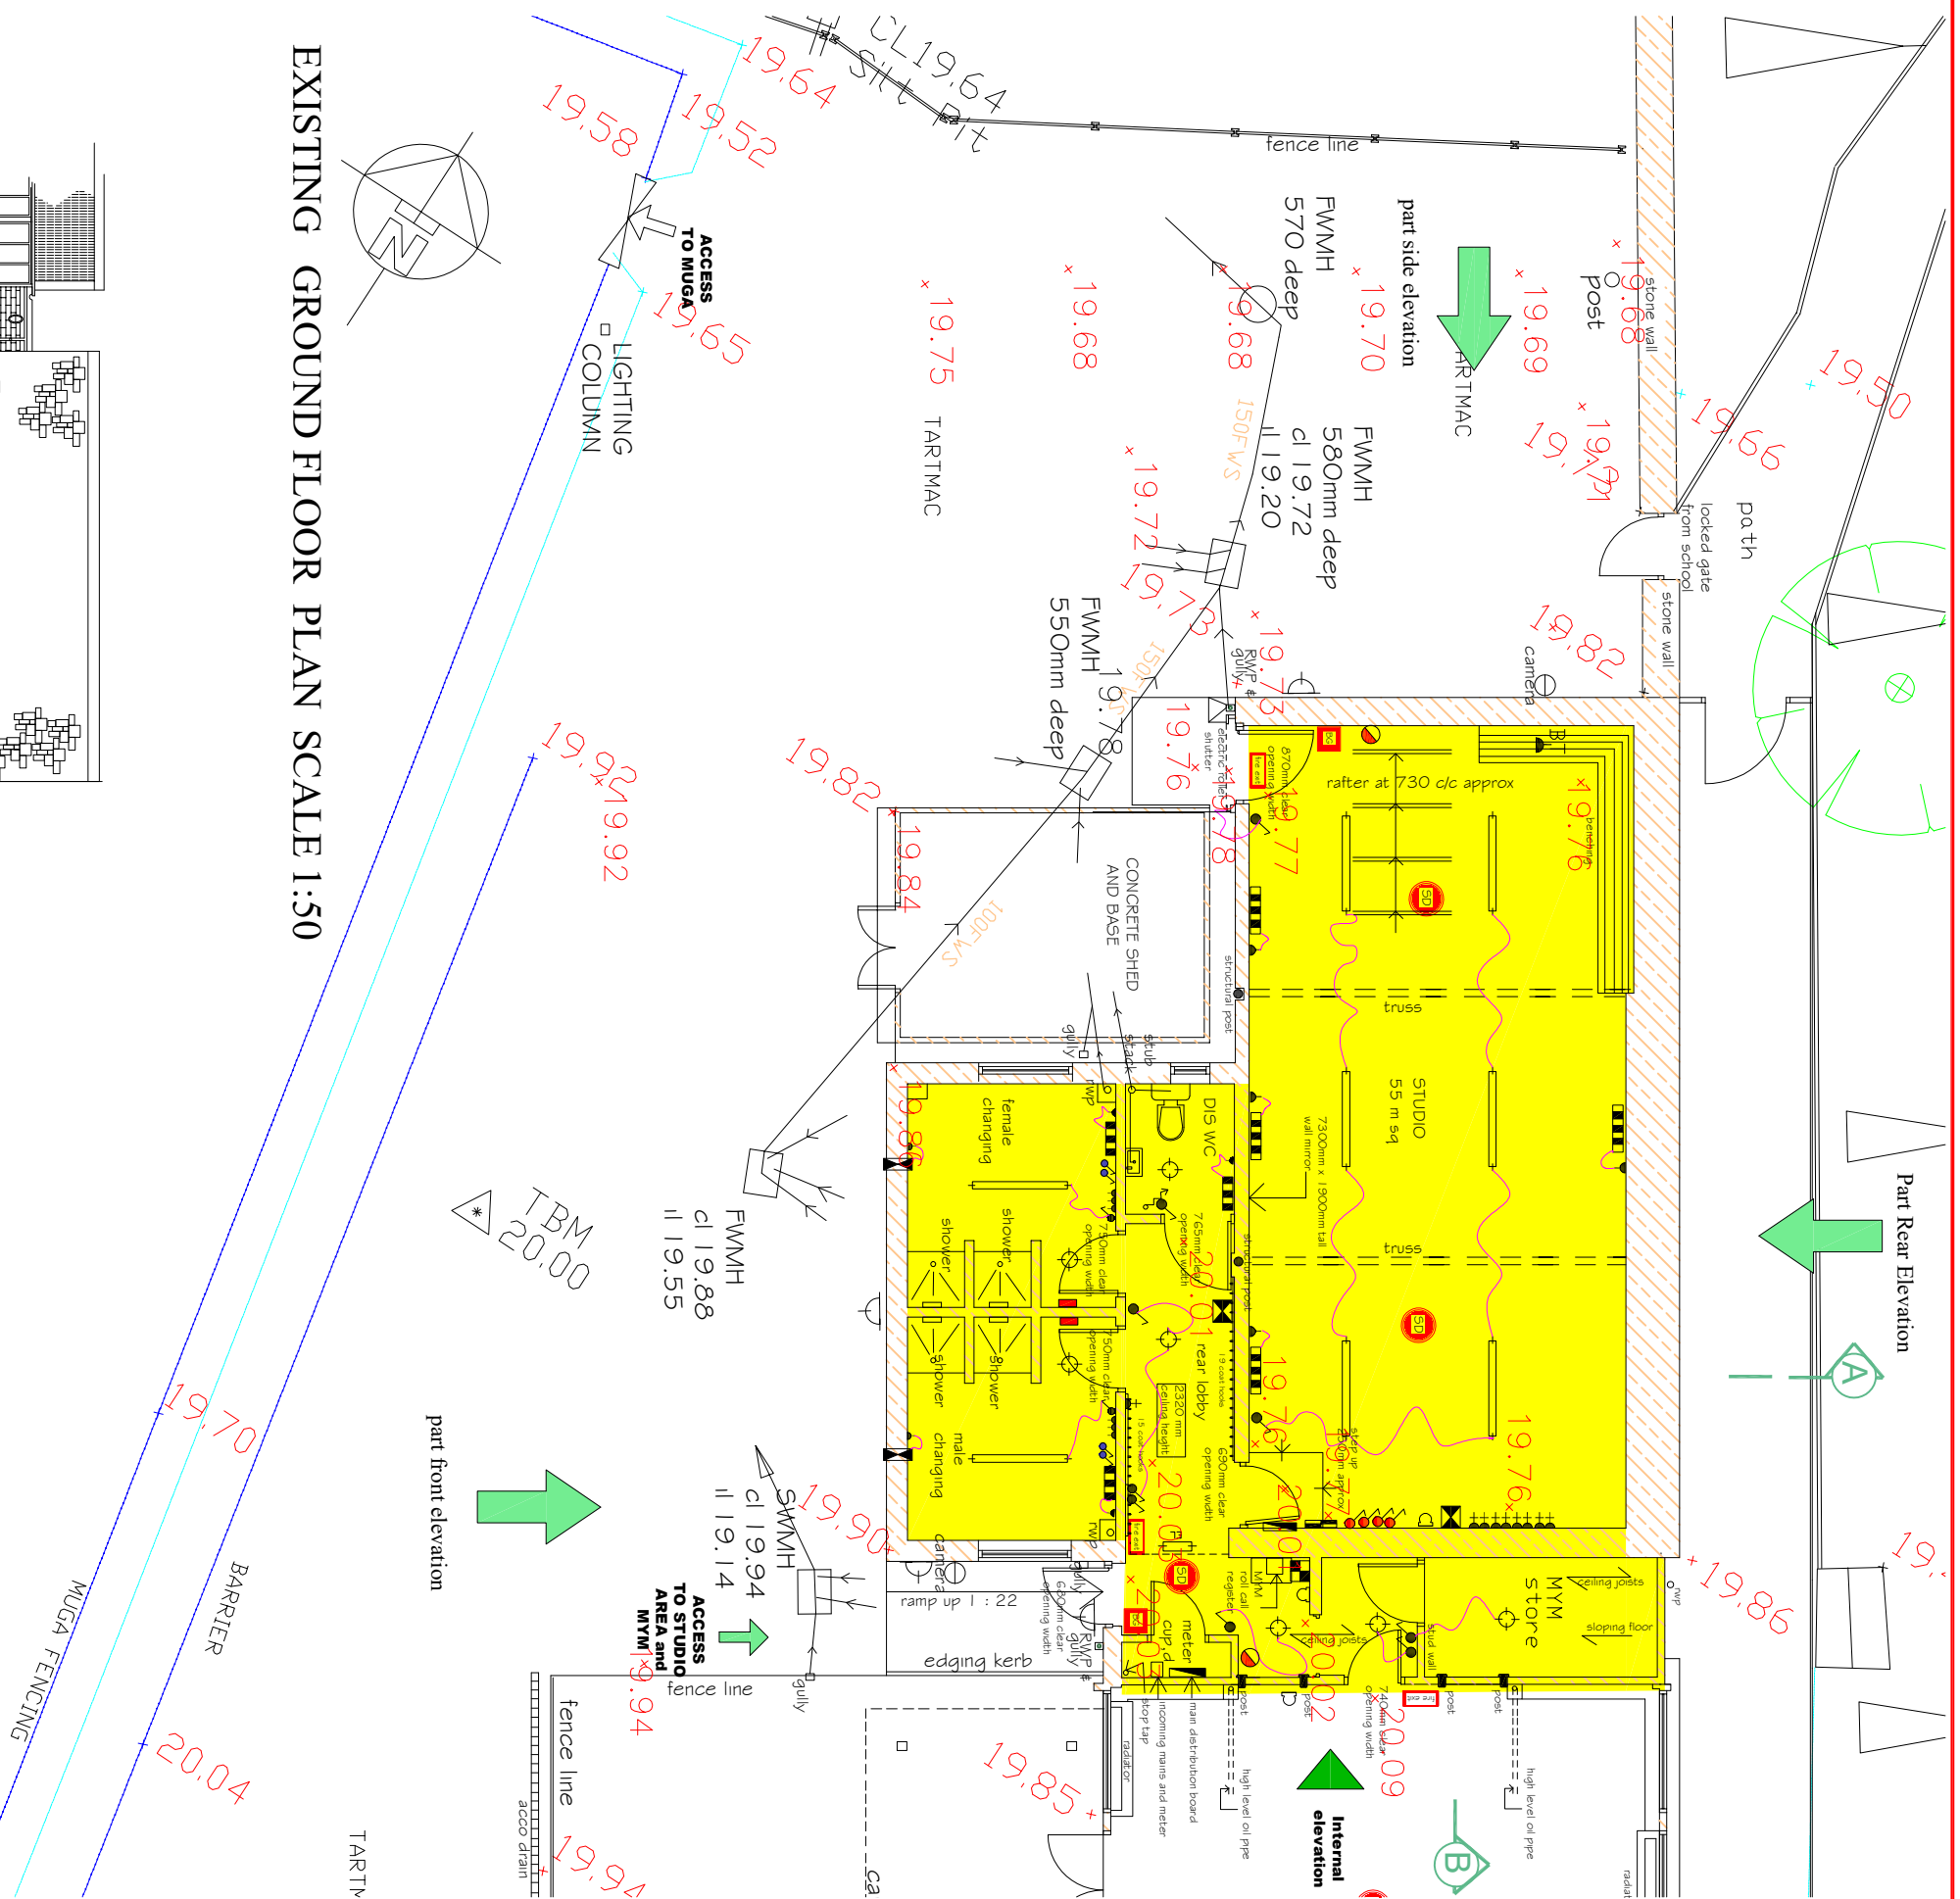

WREXHAM COUNTY BOROUGH COUNCIL

Wrexham Town Hall
Wrexham

Wrexham Council Offices
 100 Wrexham Road, Wrexham LL13 7TU
 Wrexham, Wrexham LL13 7TU
 Wrexham, Wrexham LL13 7TU

Project
 Flying Start Provision, Coedpoeth Youth Centre, Ysgol Bryn
 Tabor, Coedpoeth, Wrexham, LL11 3RU

Drawn
 P.H.

Date
 June 2023

Project No
 PD2023/10

AutoCAD File Ref:

Dwg No
 02

Rev