



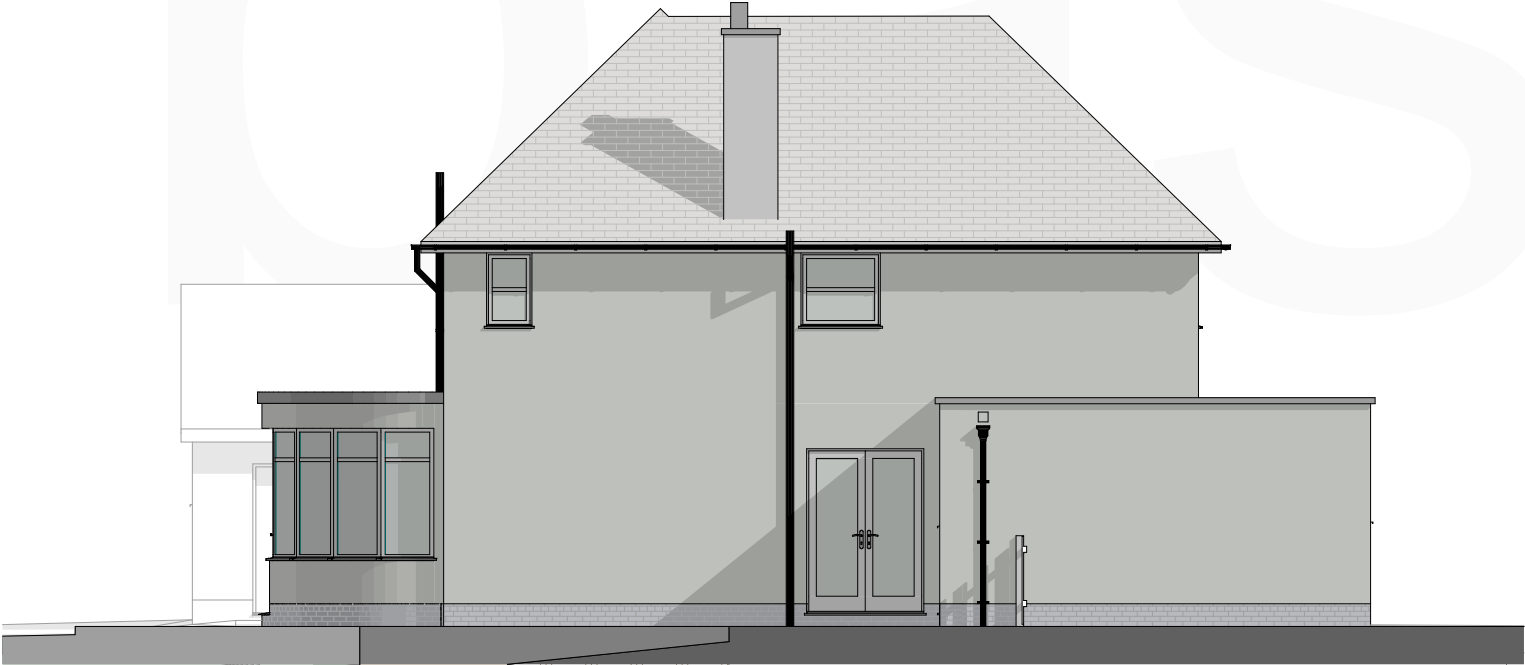

Rear (West) Elevation
1:100



Side (South) Elevation
1:100

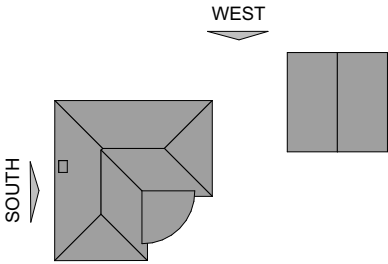

Rev.	Revision Description.	
By.		
Chk.		
Scale.	1:100, 1:500 @ A3	Drawn by. CB
Date.	29.11.22	Chk. BE
Project Title White Lodge		
Client Mr Everall		
Drawing Title Existing Elevations		
Project No. BA3641	Drawing No. EX-004	Rev.

This drawing is the property of base Architecture & Design Ltd. It shall not be copied or scanned, in part or whole, without prior consent of base Architecture and Design. Do not scale this drawing.