


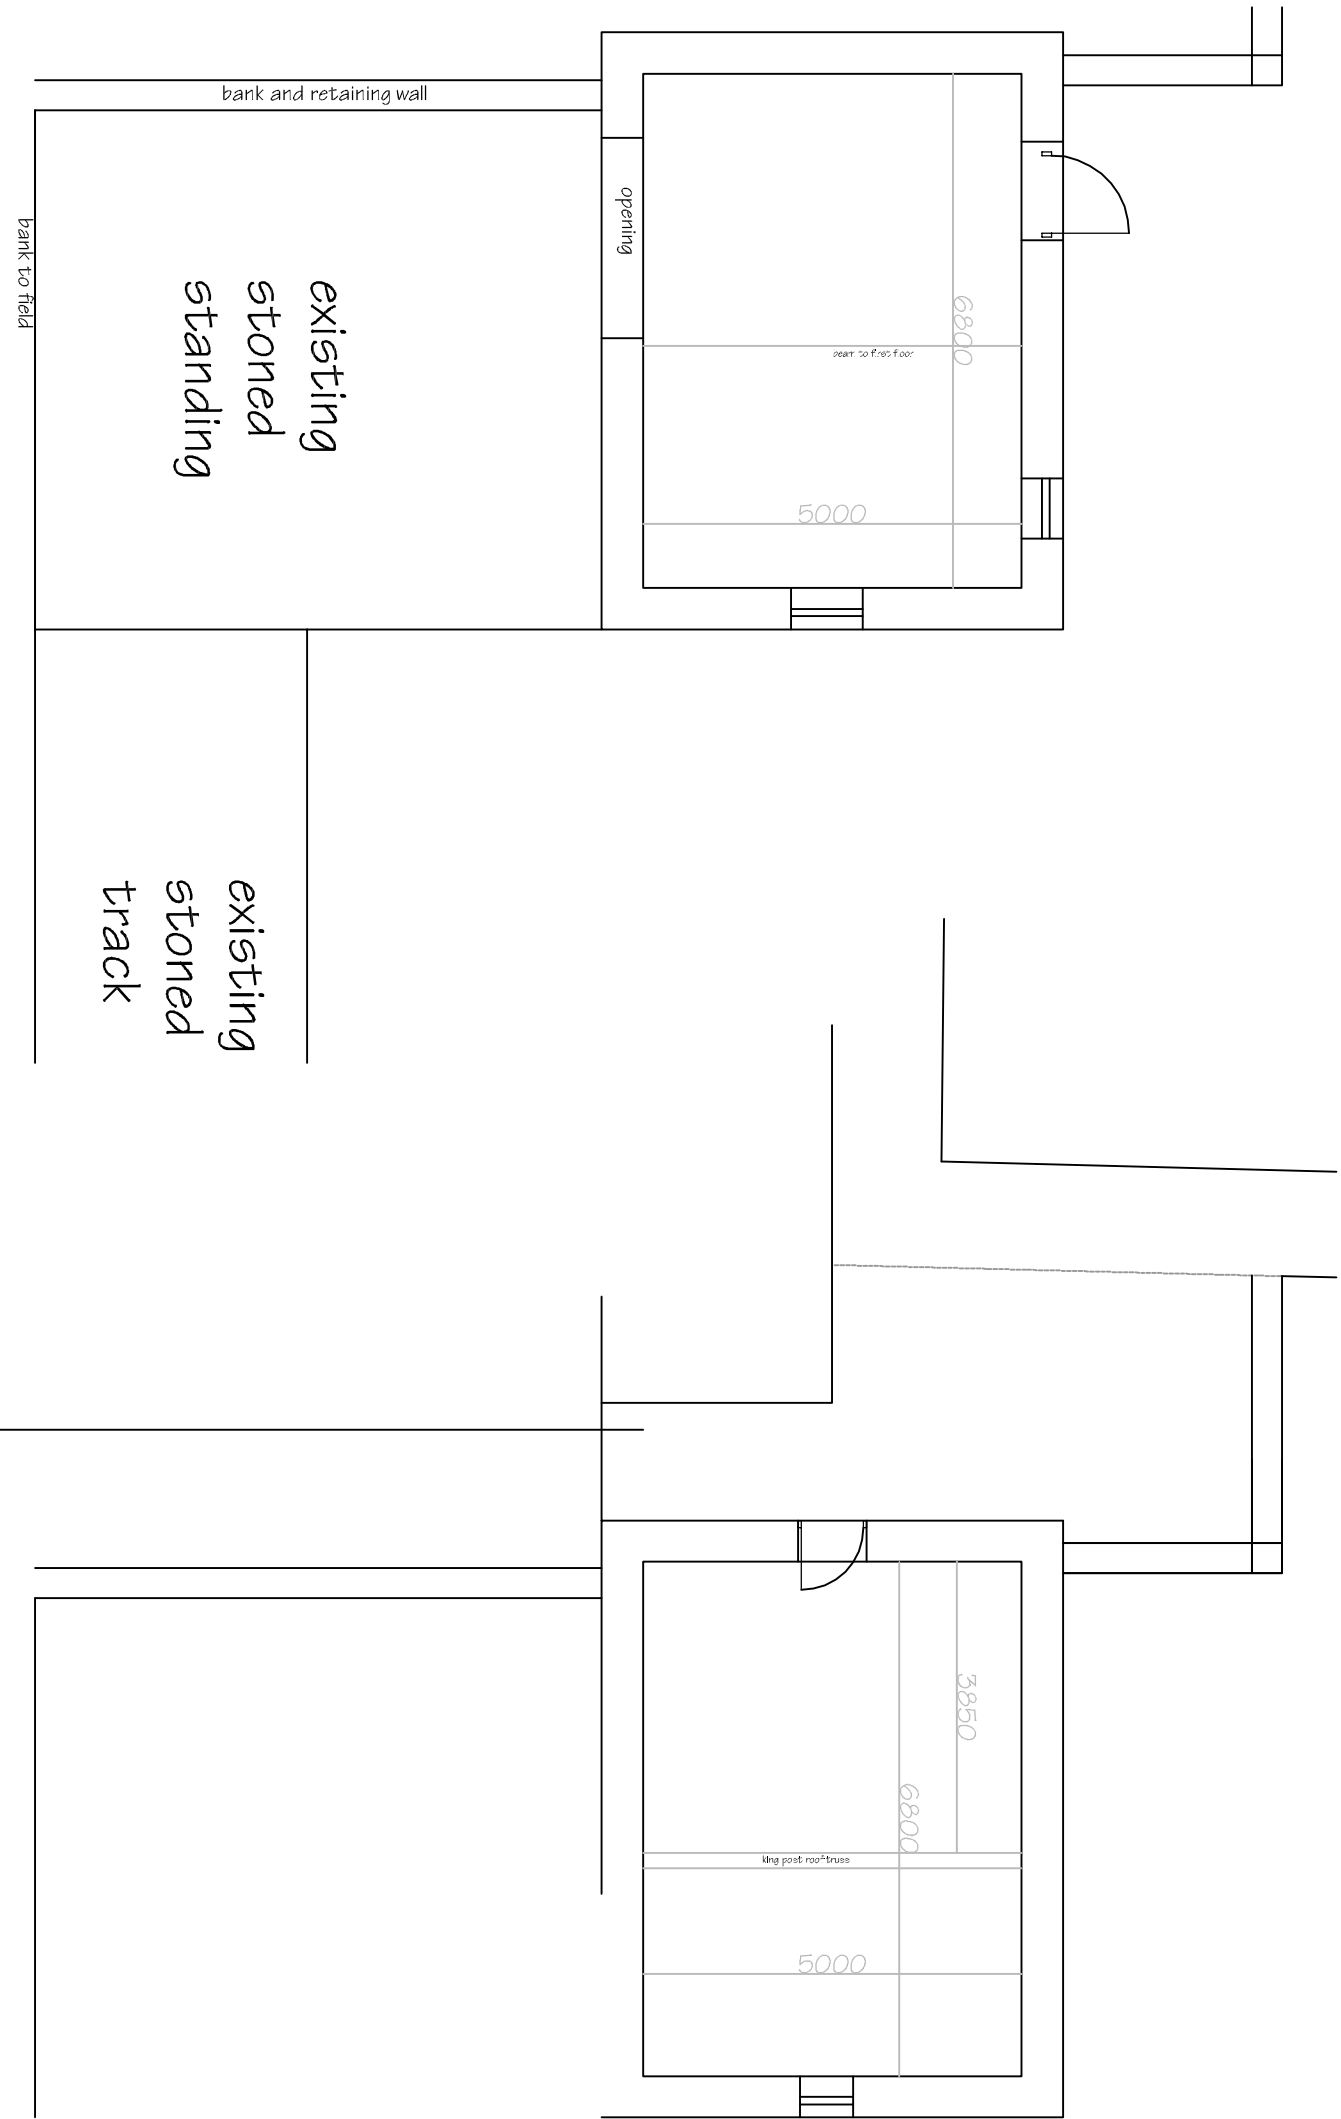

Existing Plans EX01 Scale 1:100 @ A4 16/08/2022
Barn at Hen Hafod Farm, Nantyr, Glyn Ceiriog, LL20 7DD