


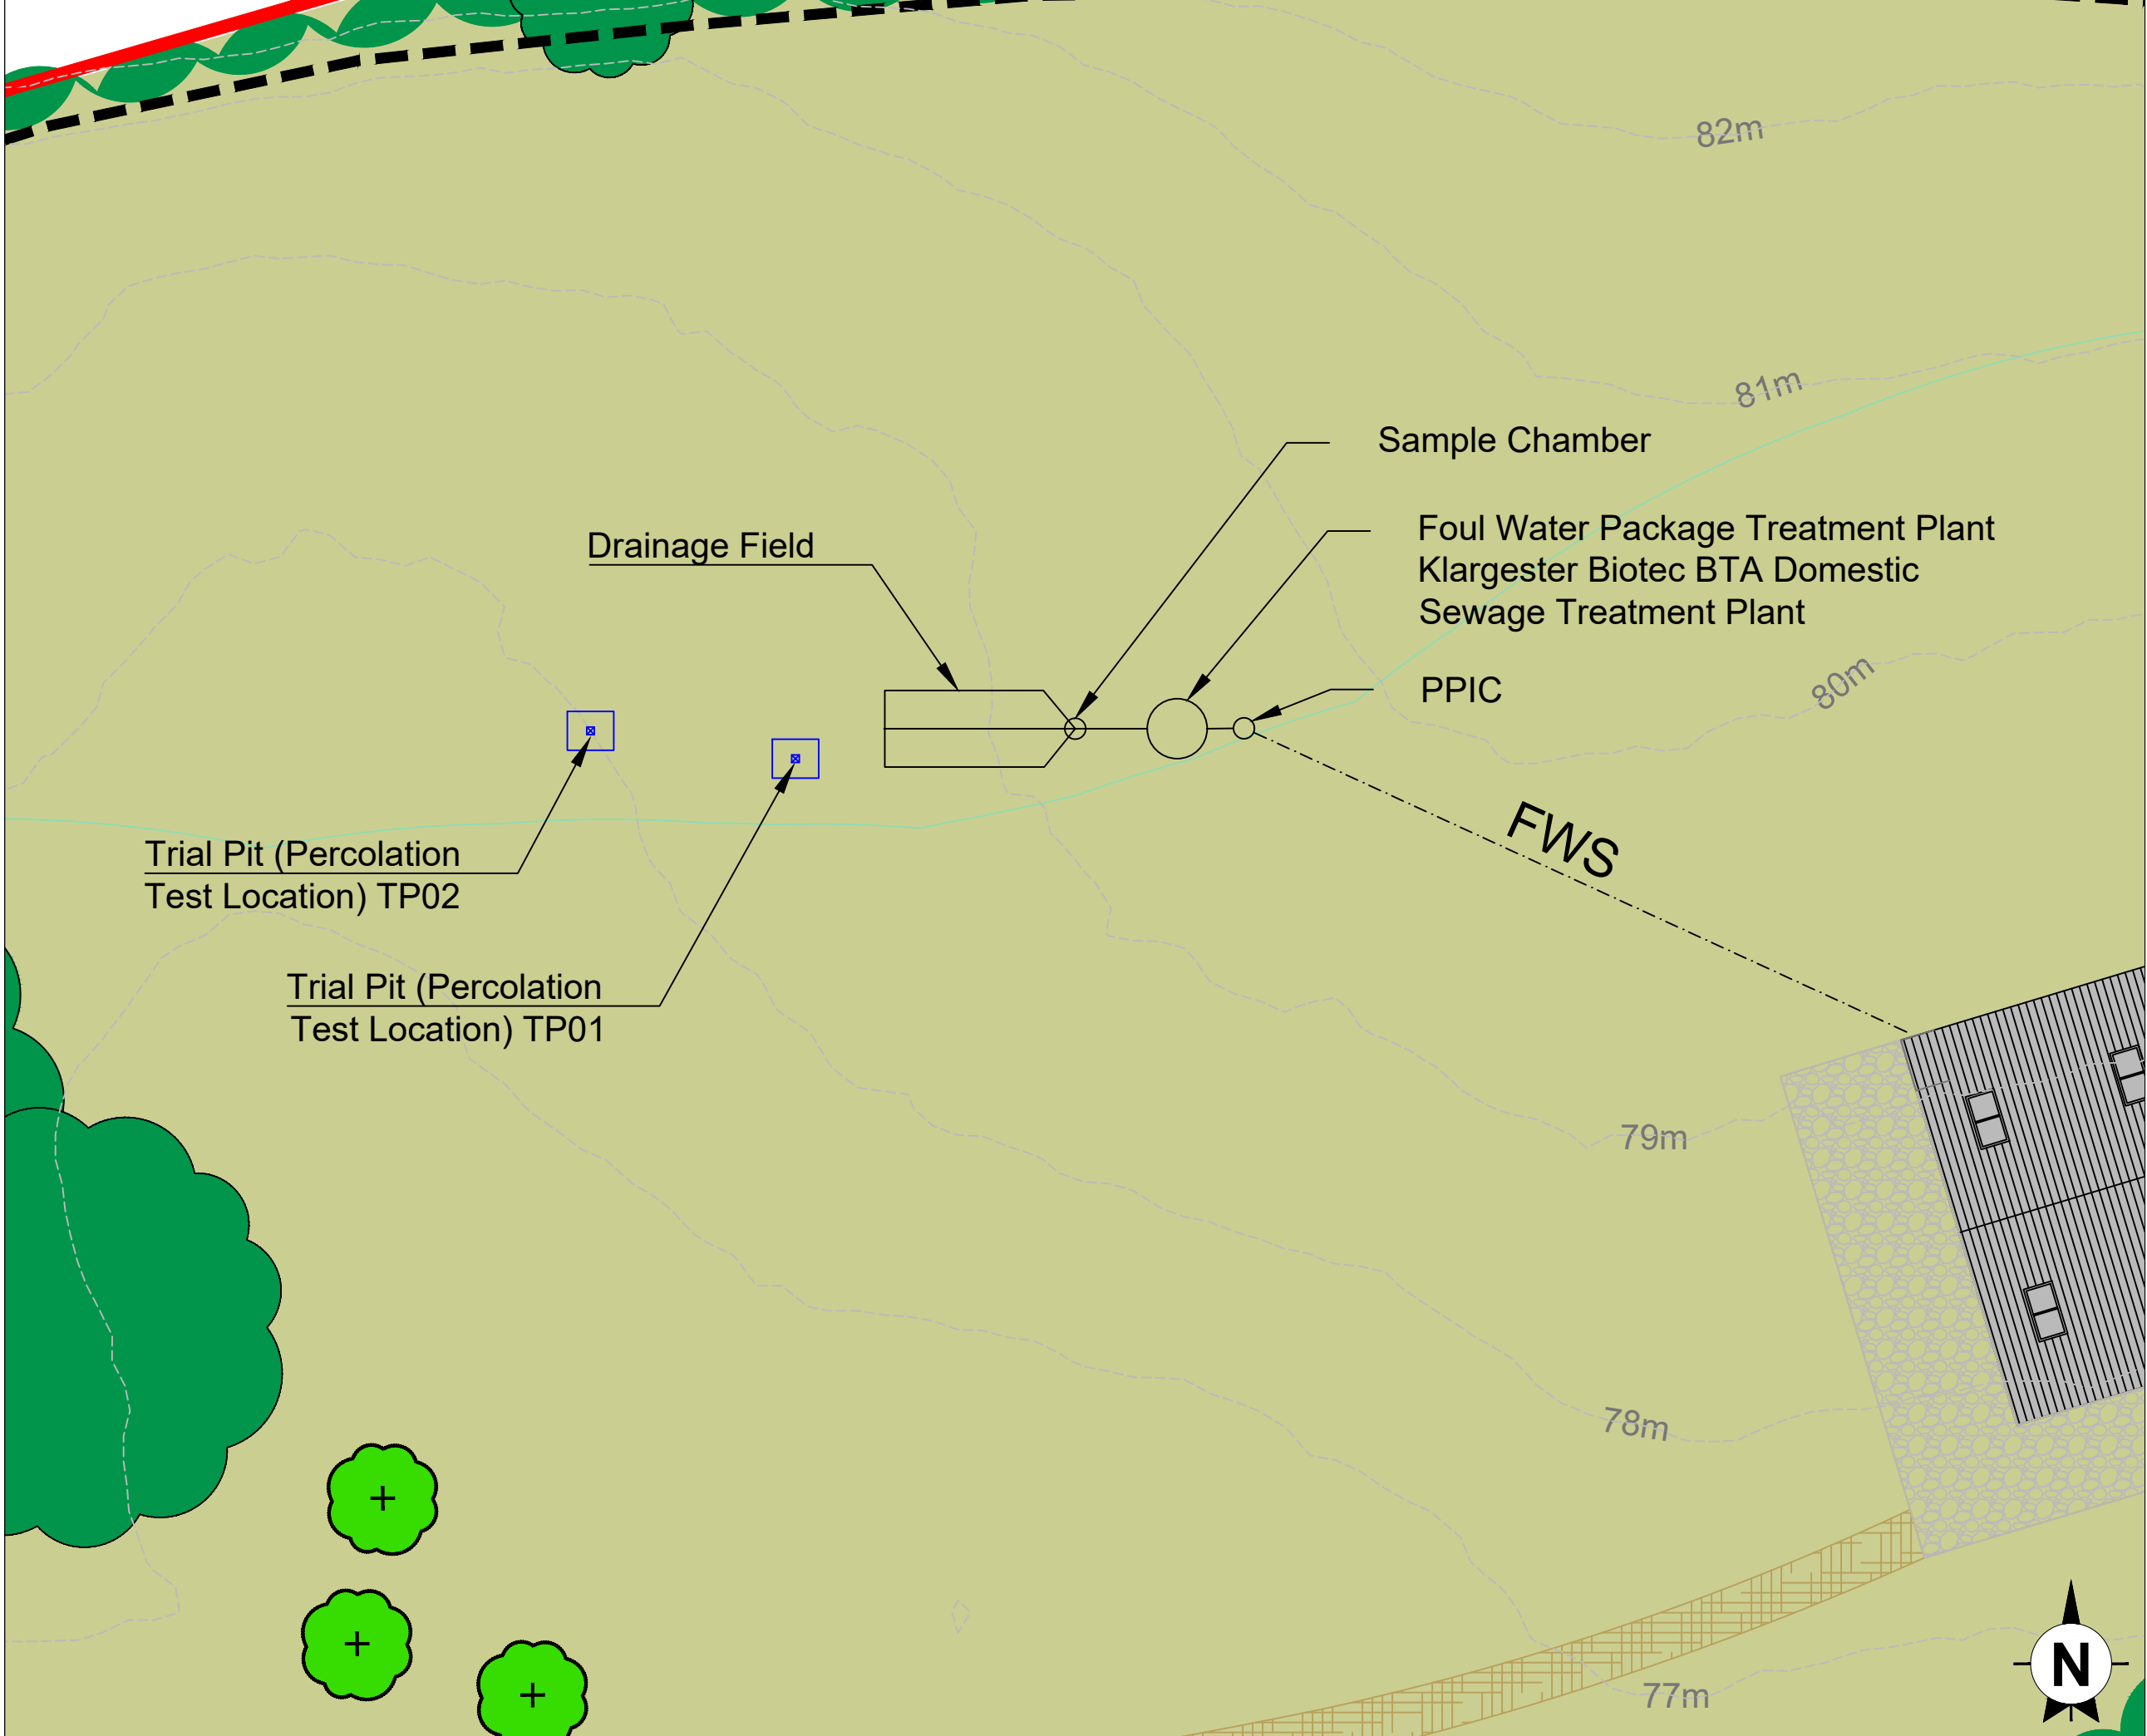

This drawing is the copyright of AXIS P.E.D Limited and may not be loaned, copied or reproduced in any way -or used for any offer, quote, tender or construction purposes without written consent of the company to do so

Follow any figured dimensions - do not scale for construction purposes. IF IN DOUBT ASK.

Revision History		Date
A	TREATMENT PLANT RELOCATED	29-03-23
B	AMENDED ACCORDING TO DETAILS PROVIDED BY BETTS HYDROLOGY	18-10-23

KEY

Cheshire Office: Well House Barns Bretton Cheshire CH4 8DH	South Manchester Office: Carnegie House 76 Water Lane Wilmslow SK9 5BB	axis
0844 8700 007 - www.axisped.co.uk		
client: CHRISTMAS FARM		
project: CHRISTMAS FARM, LLAY ROAD, CEFN-Y-BEDD		
drawing title: PROPOSED SITING OF PACKAGE SEWAGE TREATMENT PLANT AND TRIAL TEST PIT LCOATIONS		
date: 20.09.22	drawn by: LV	checked: LK
drawing number: 3034-01-D03	status: PRELIM	
scale(s): 1:250@A3	rev: B	
planning environment design		