


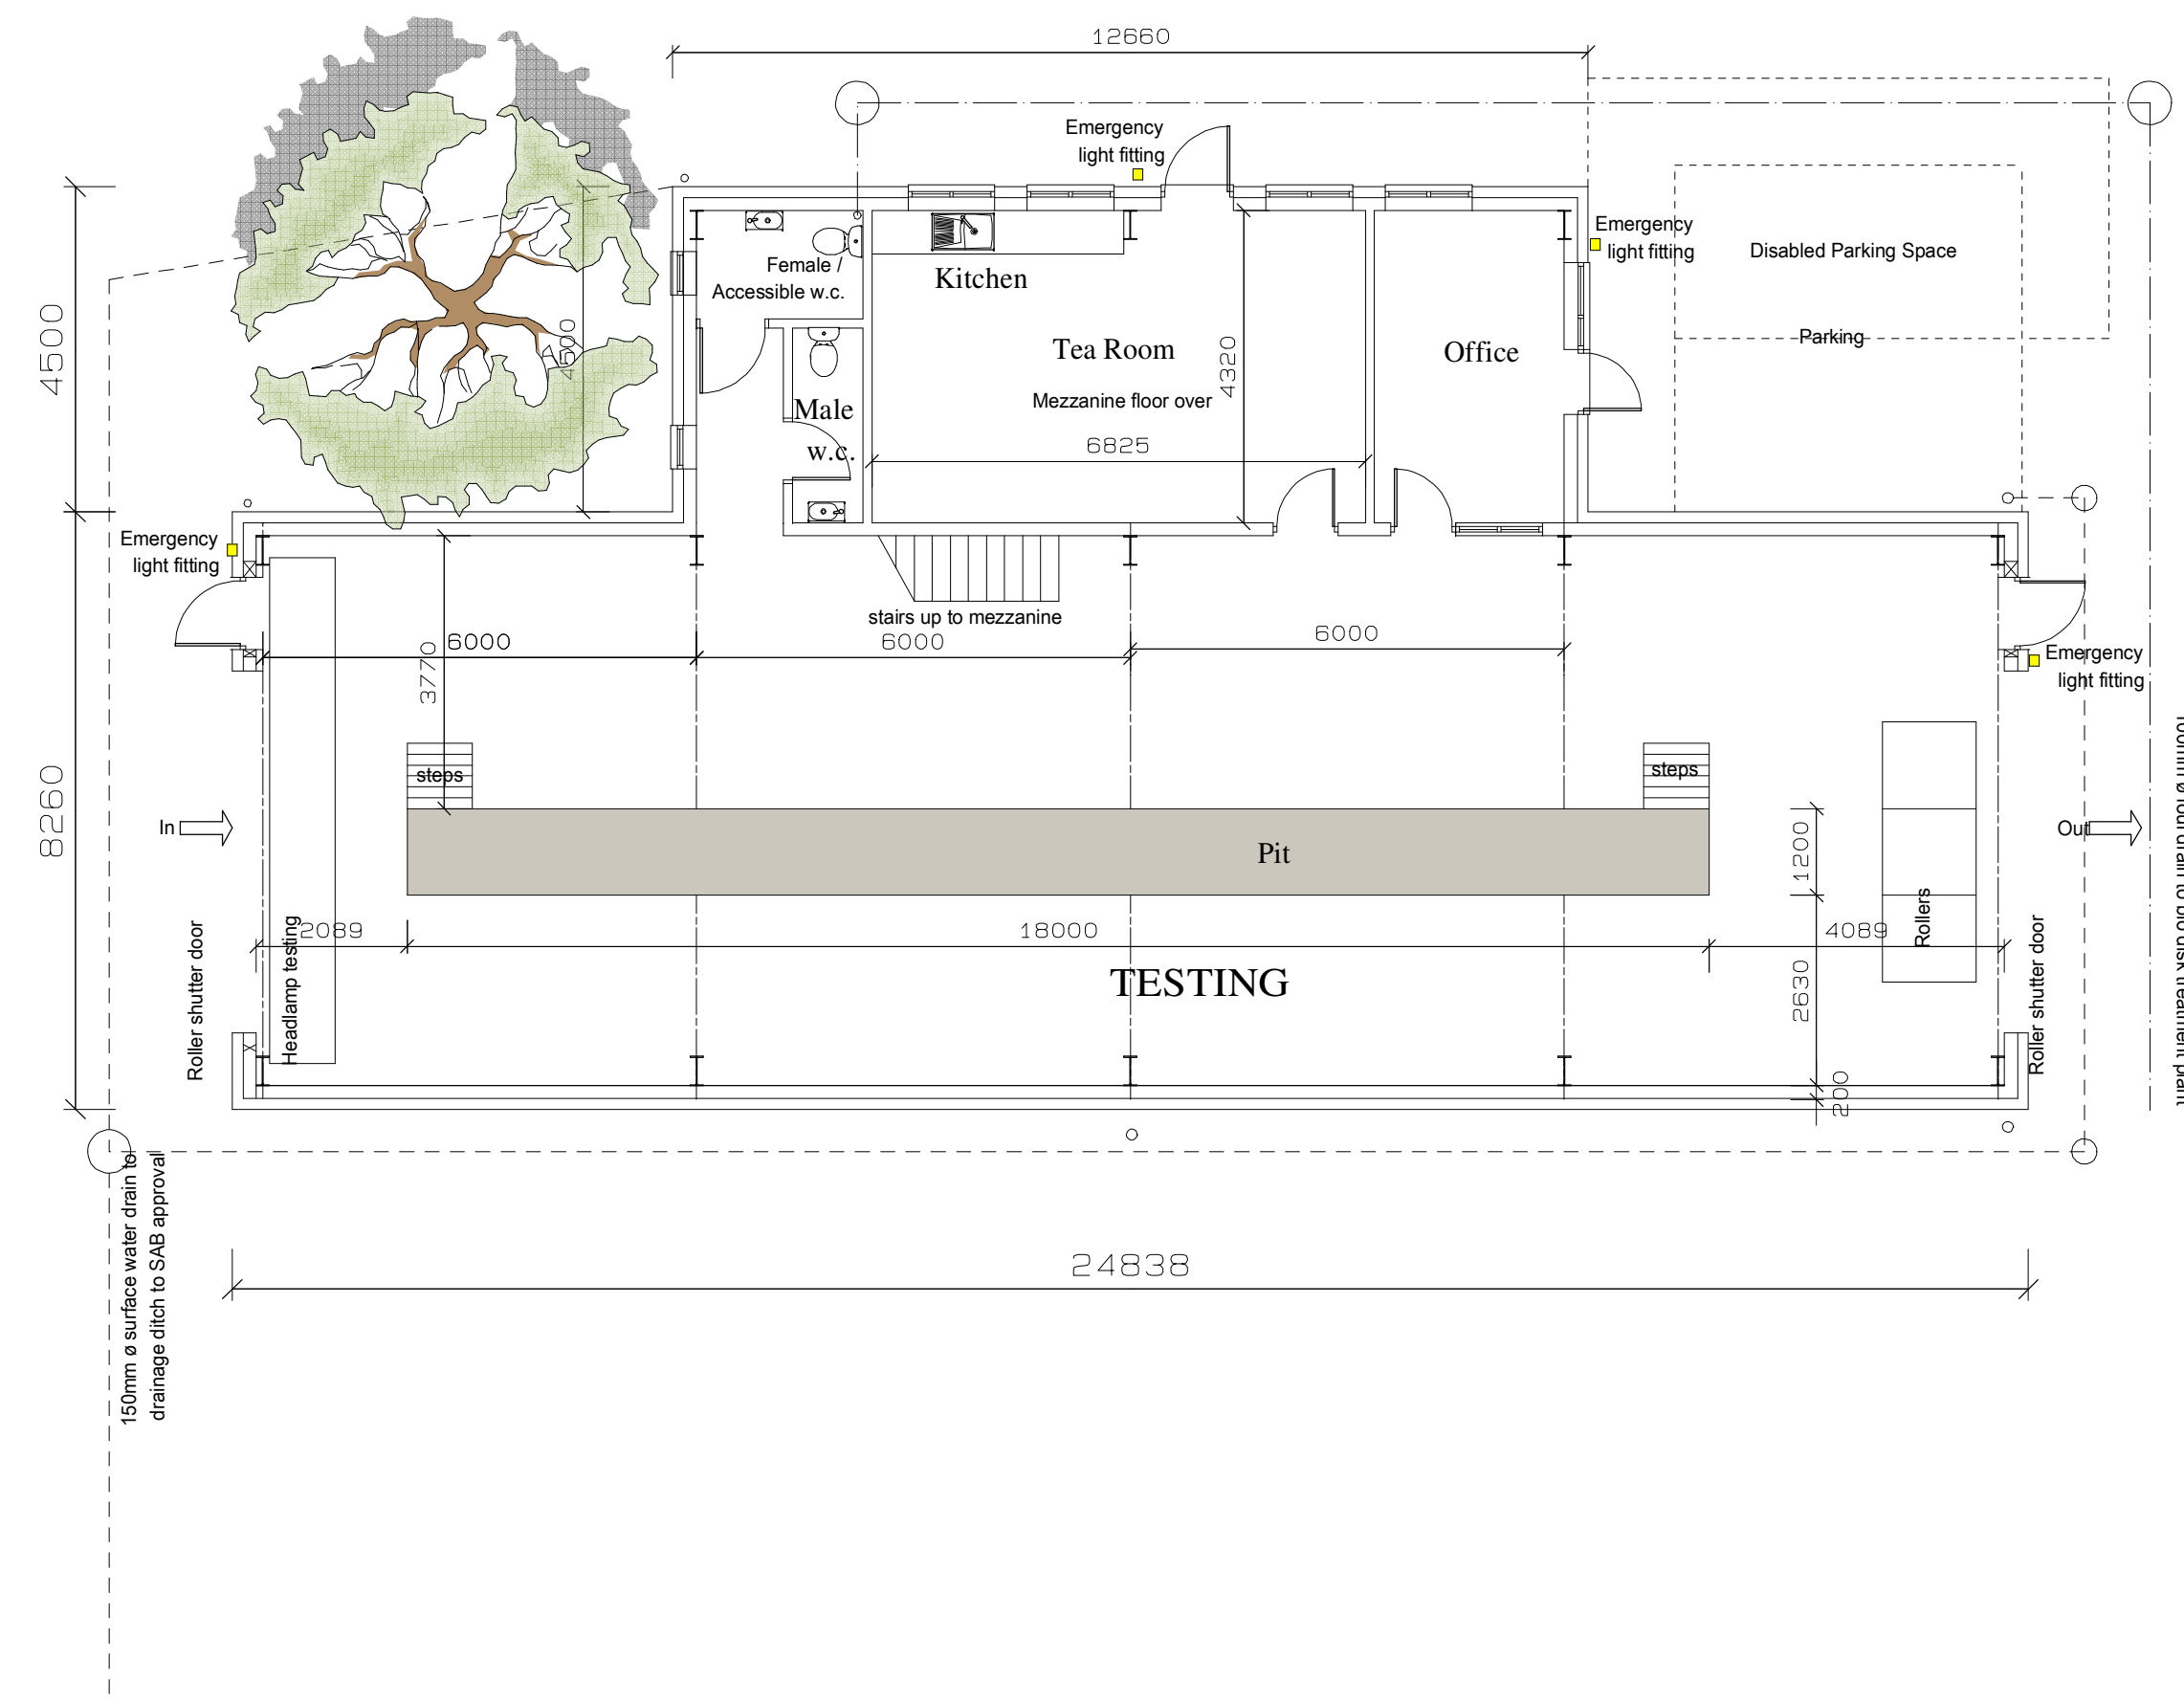

PHILIP HUMPHREYS ARCHITECTS
Tan-y-Castell, Broad Street, MONTGOMERY, SY15 6PH. Tel./Fax: 01686 668373

HGV Workshop and MOT Centre

PROPOSALS

☐ scale: 1/100 ☐ date: June 2021 ☐ 1022/21/3A

