




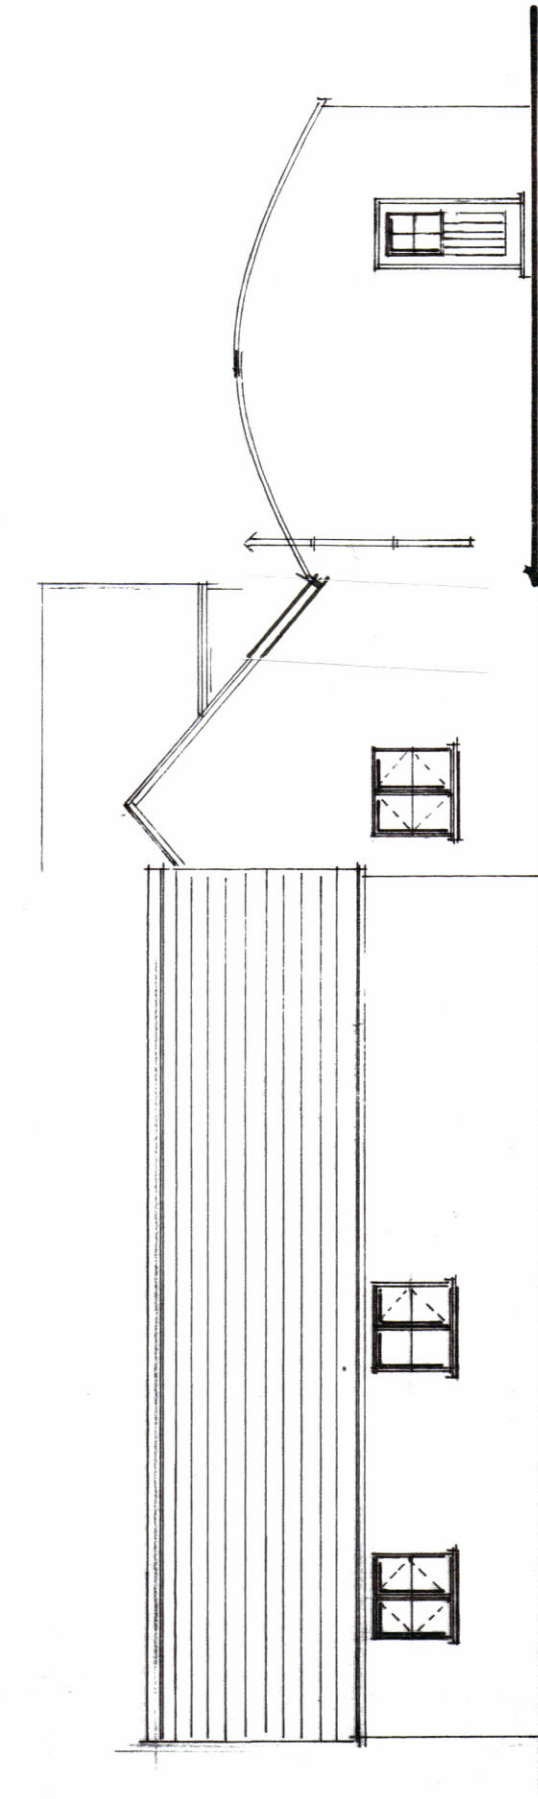


north west

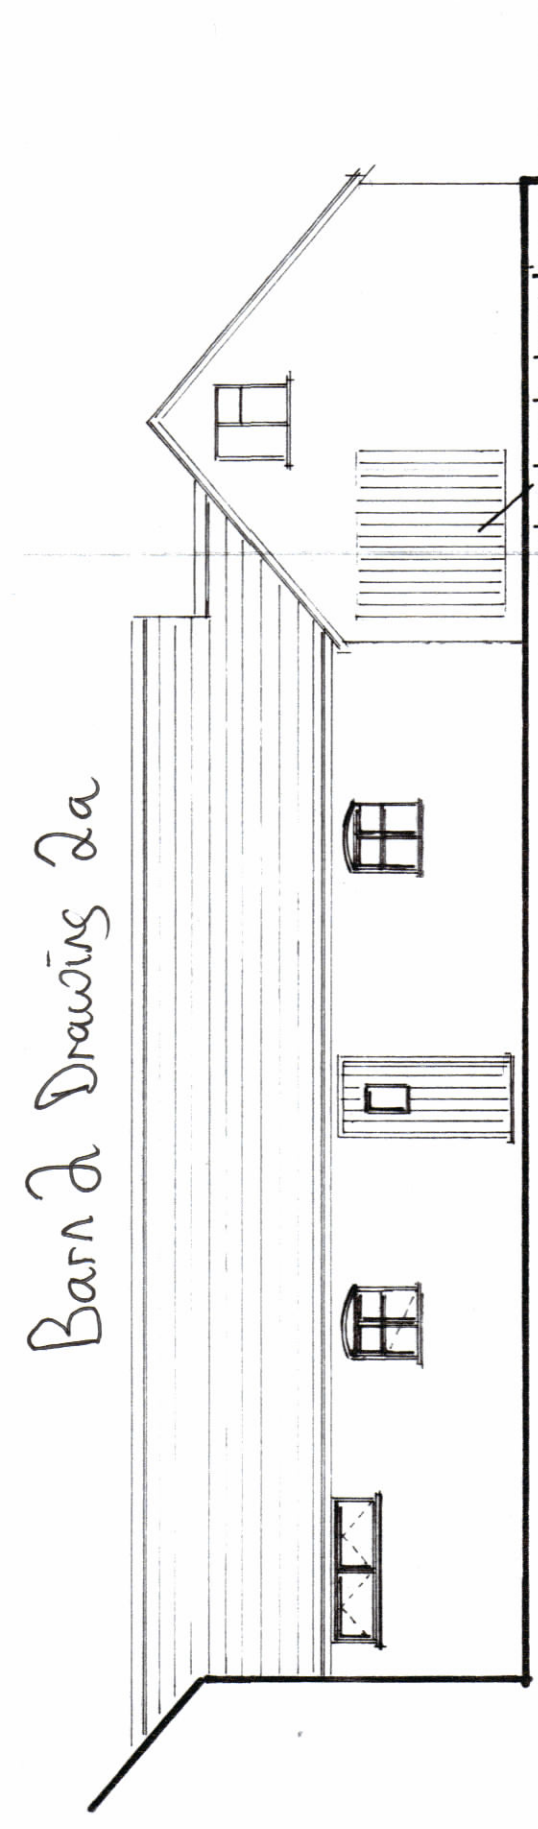


north east
(as proposed)
vertical oak boarding

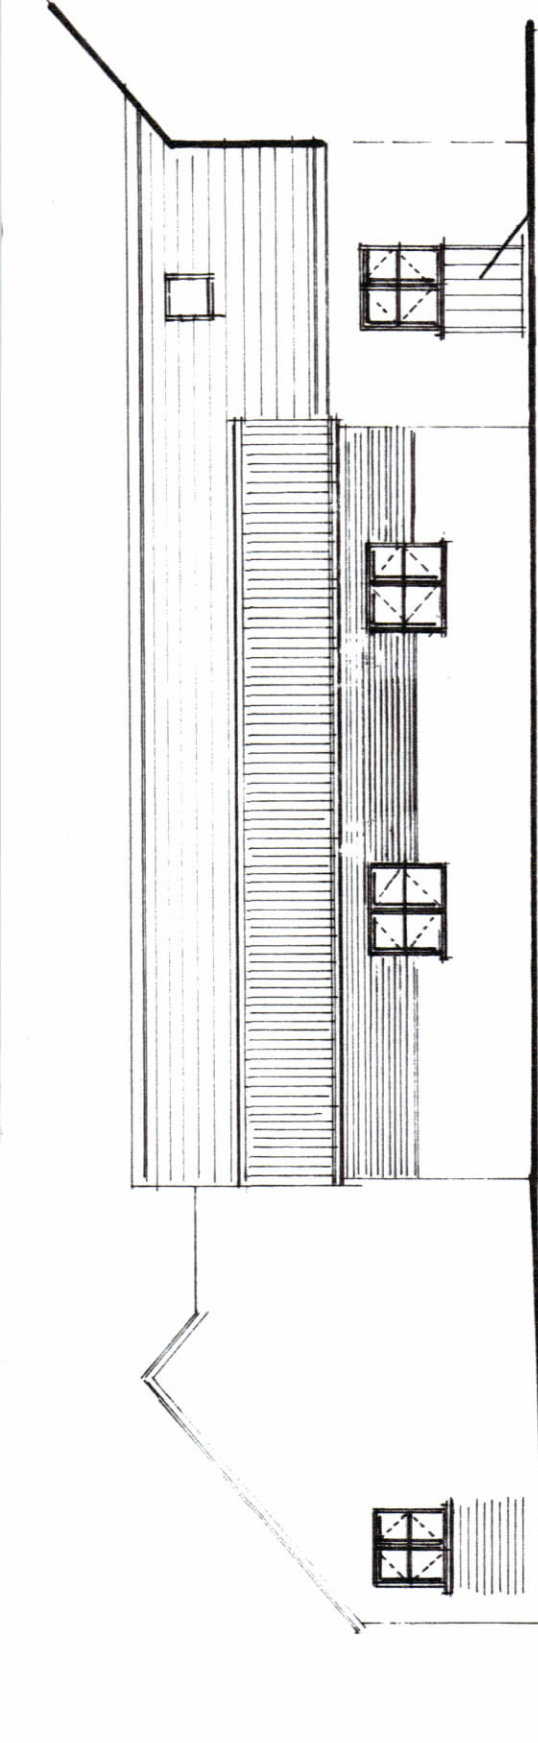


south west
stable door land g boarded bottom

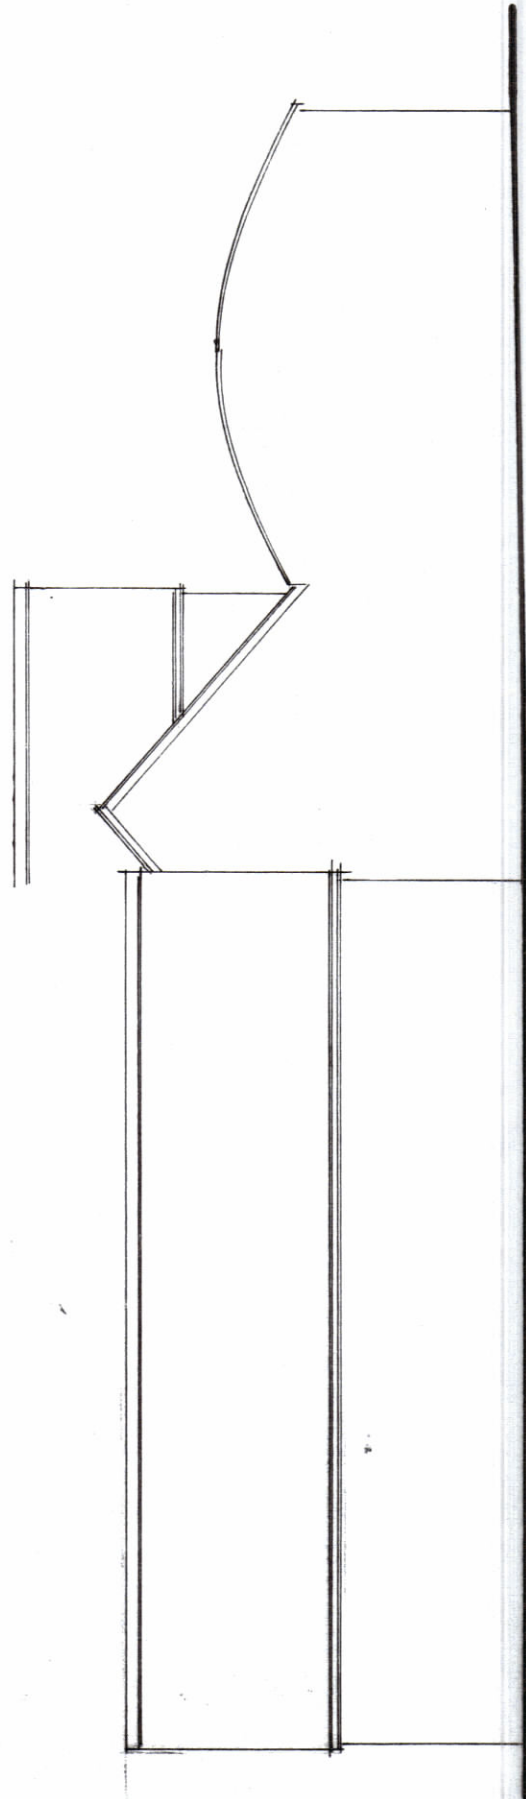


north west

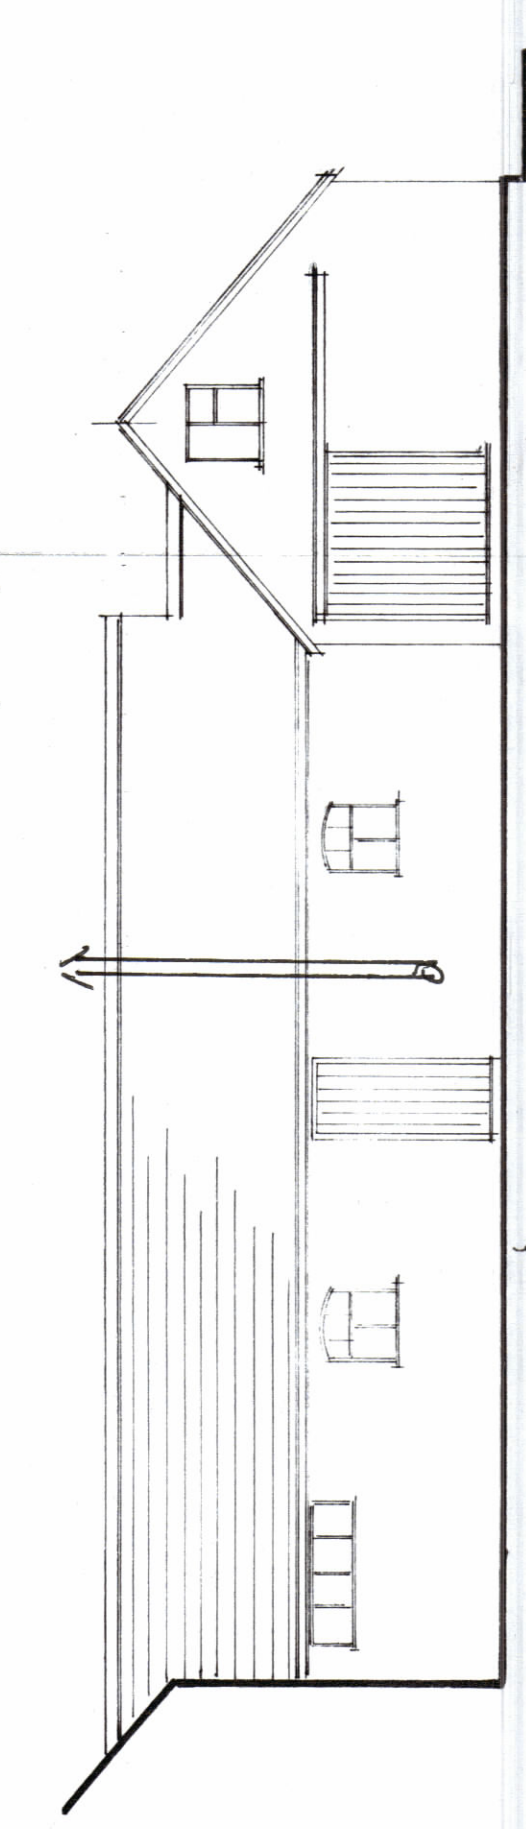



north east
(as existing)

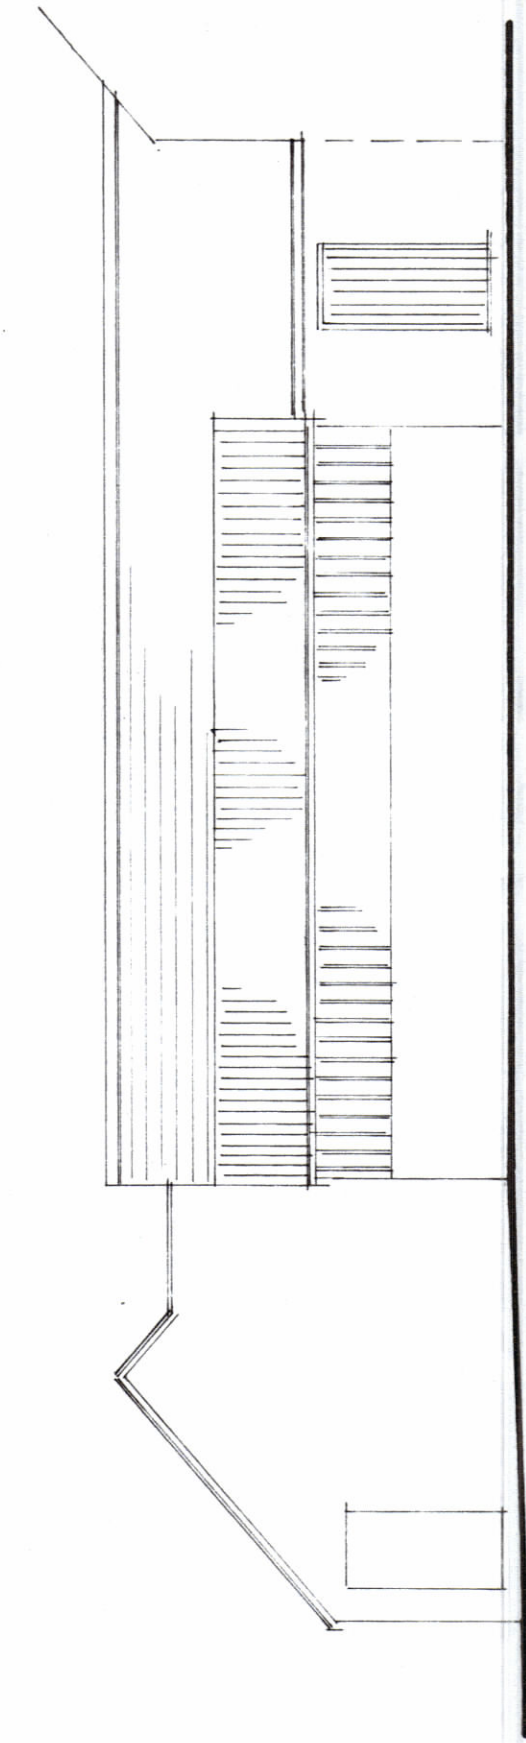


south west

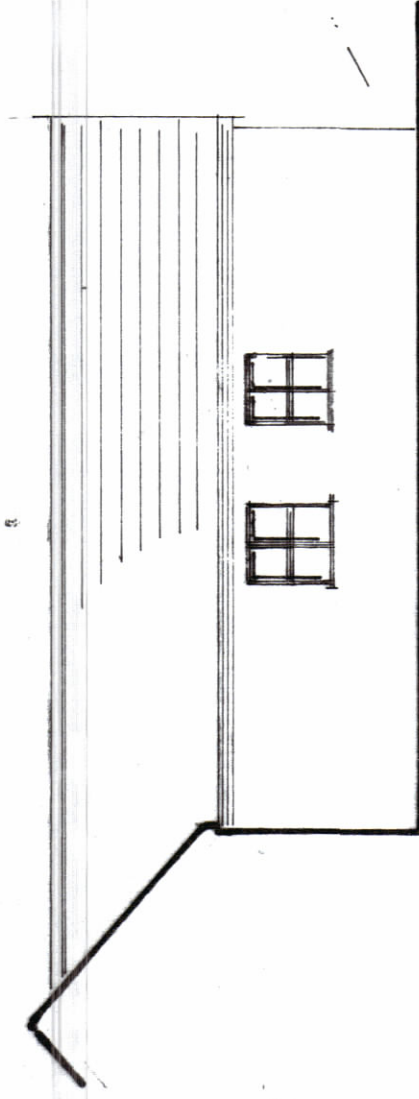



south east (existing)

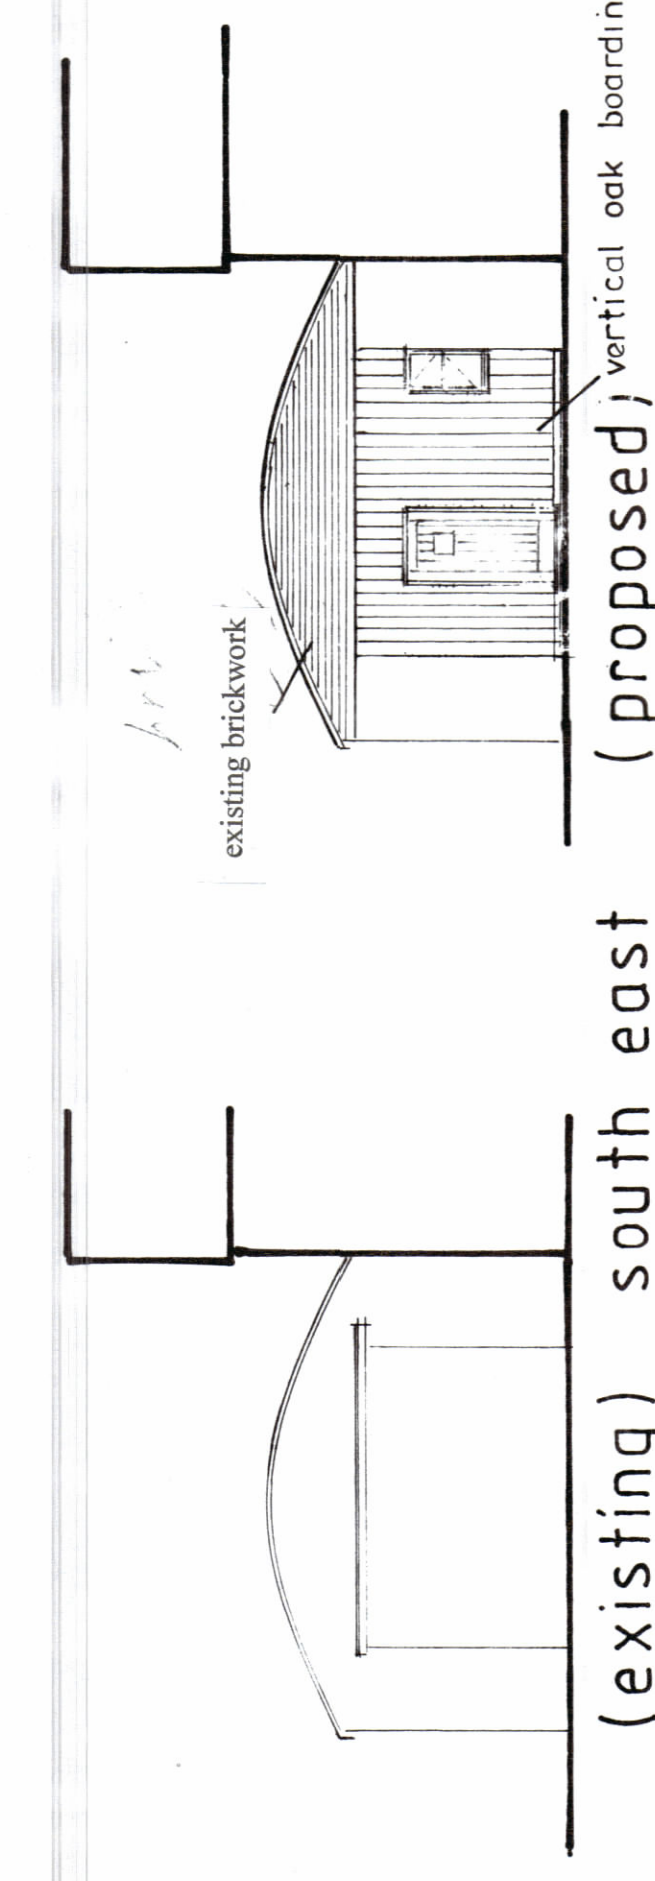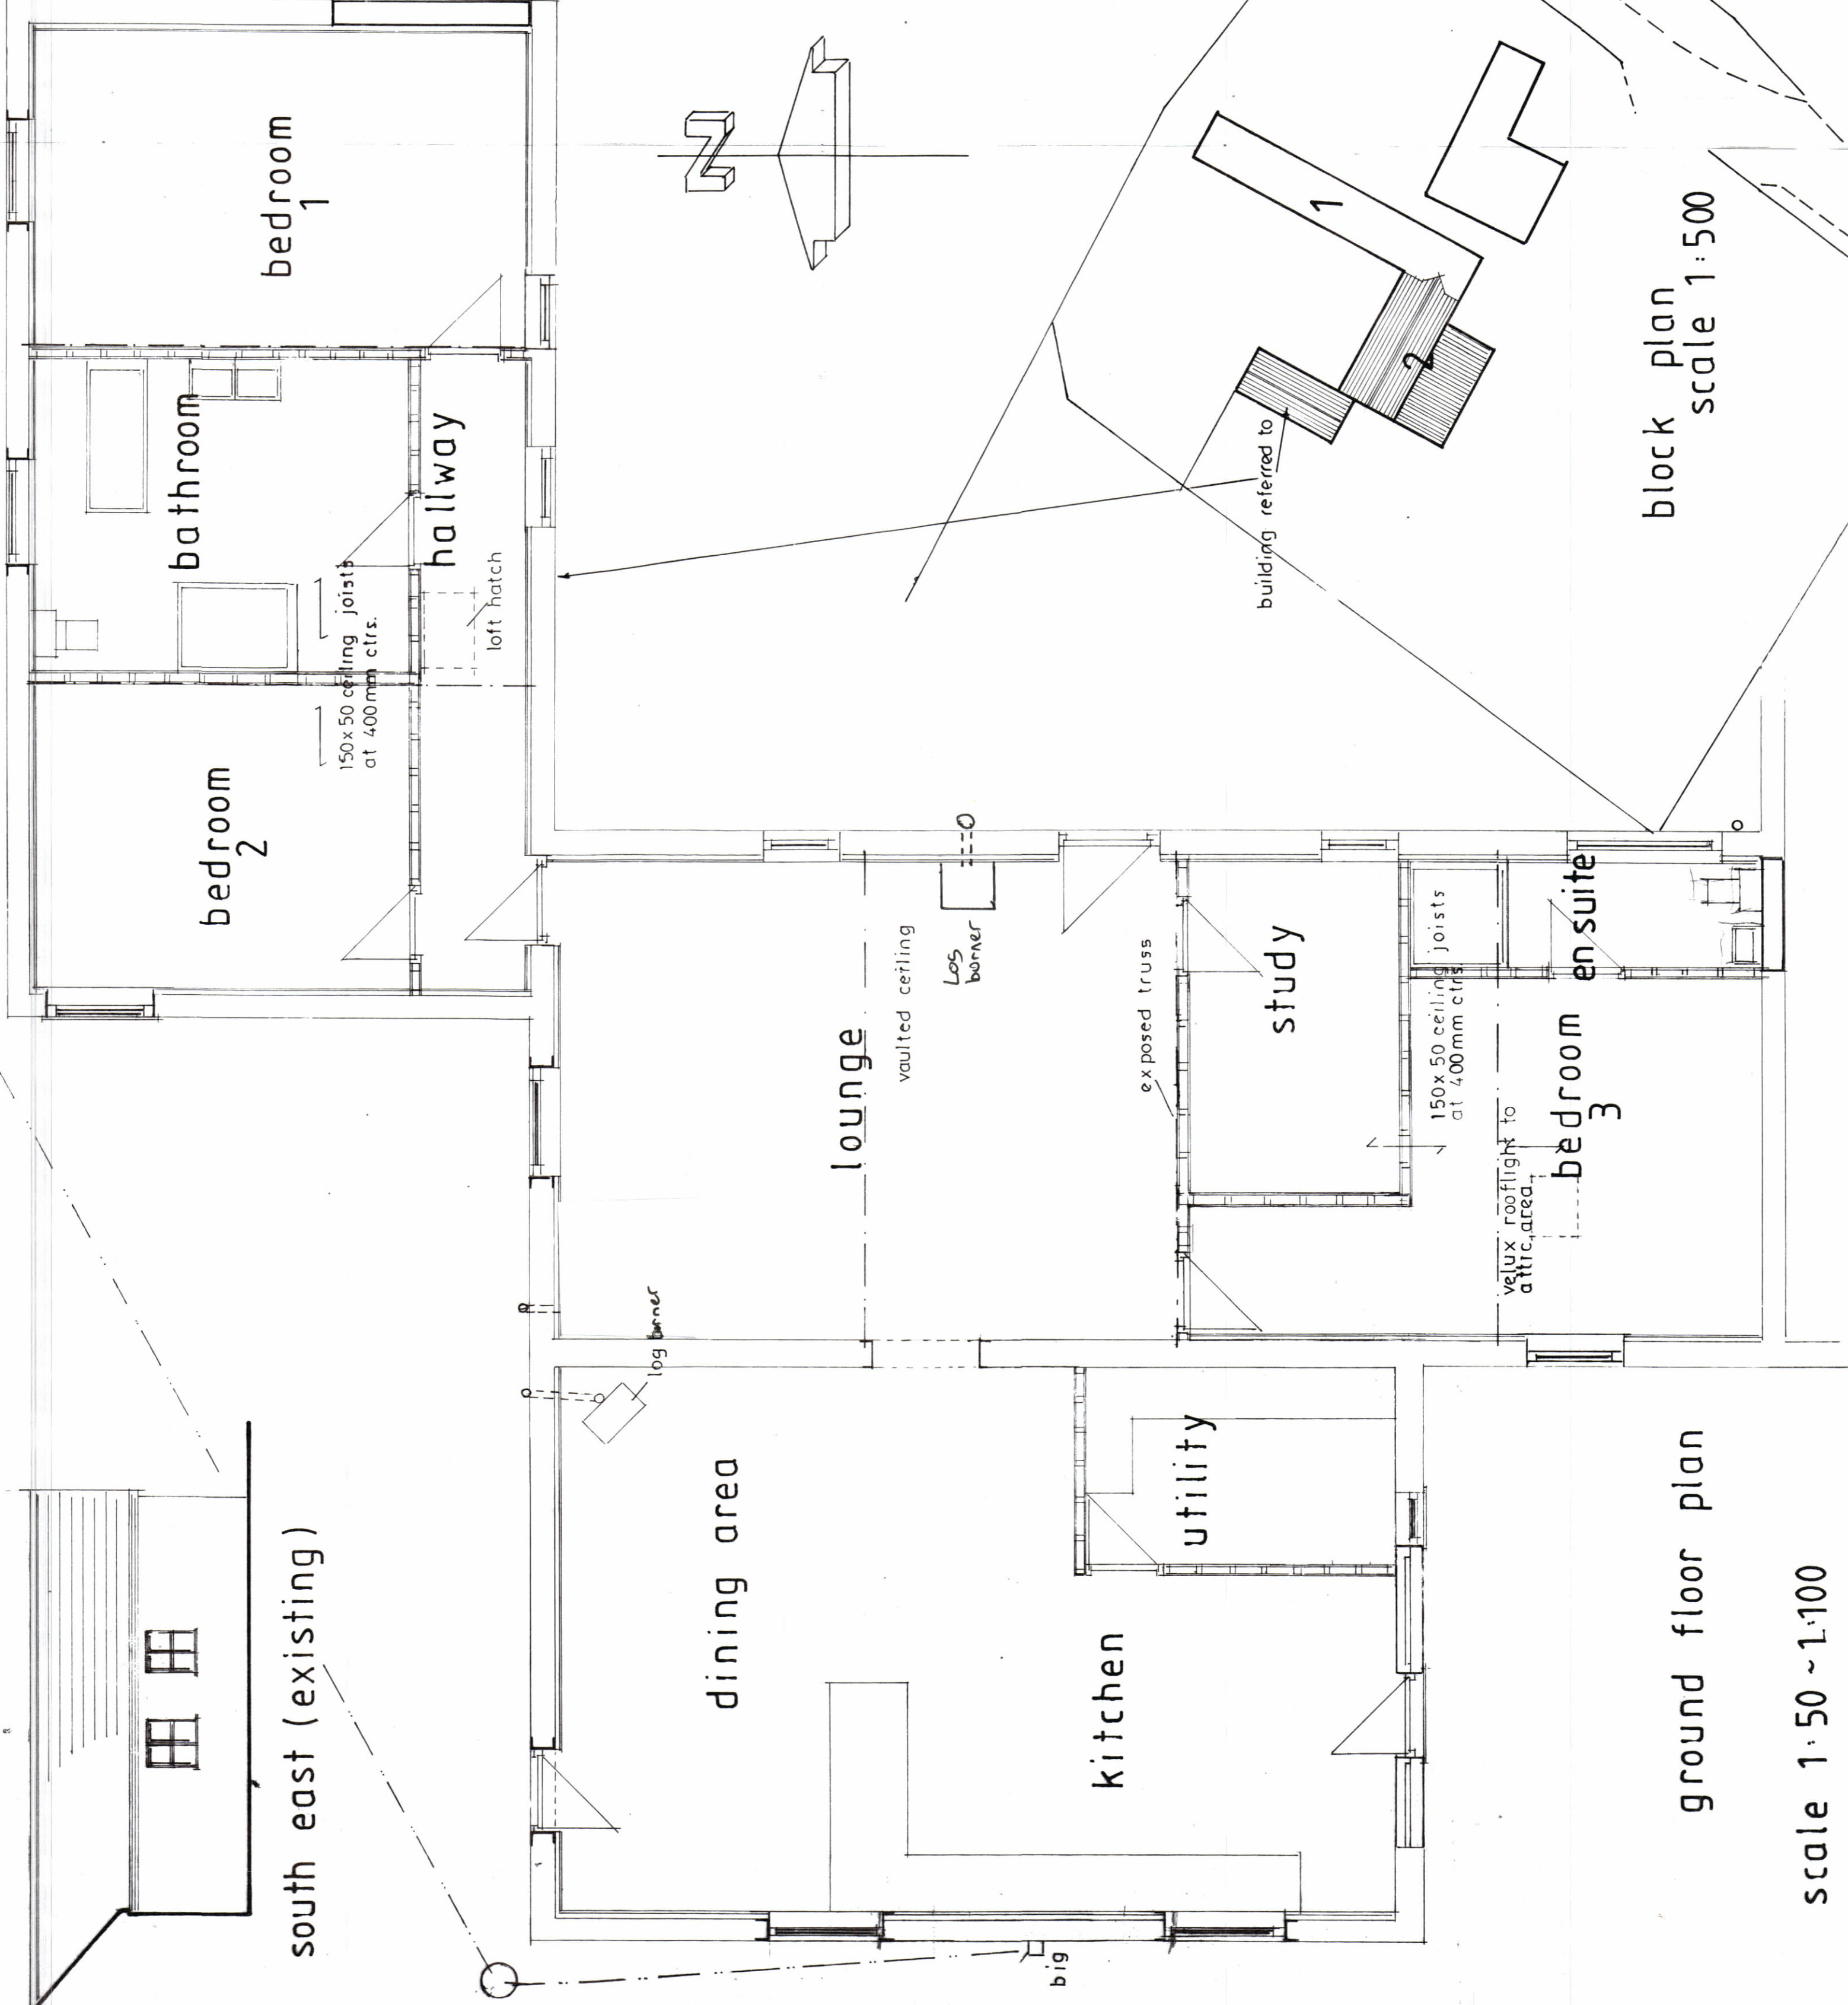

south east
(existing)

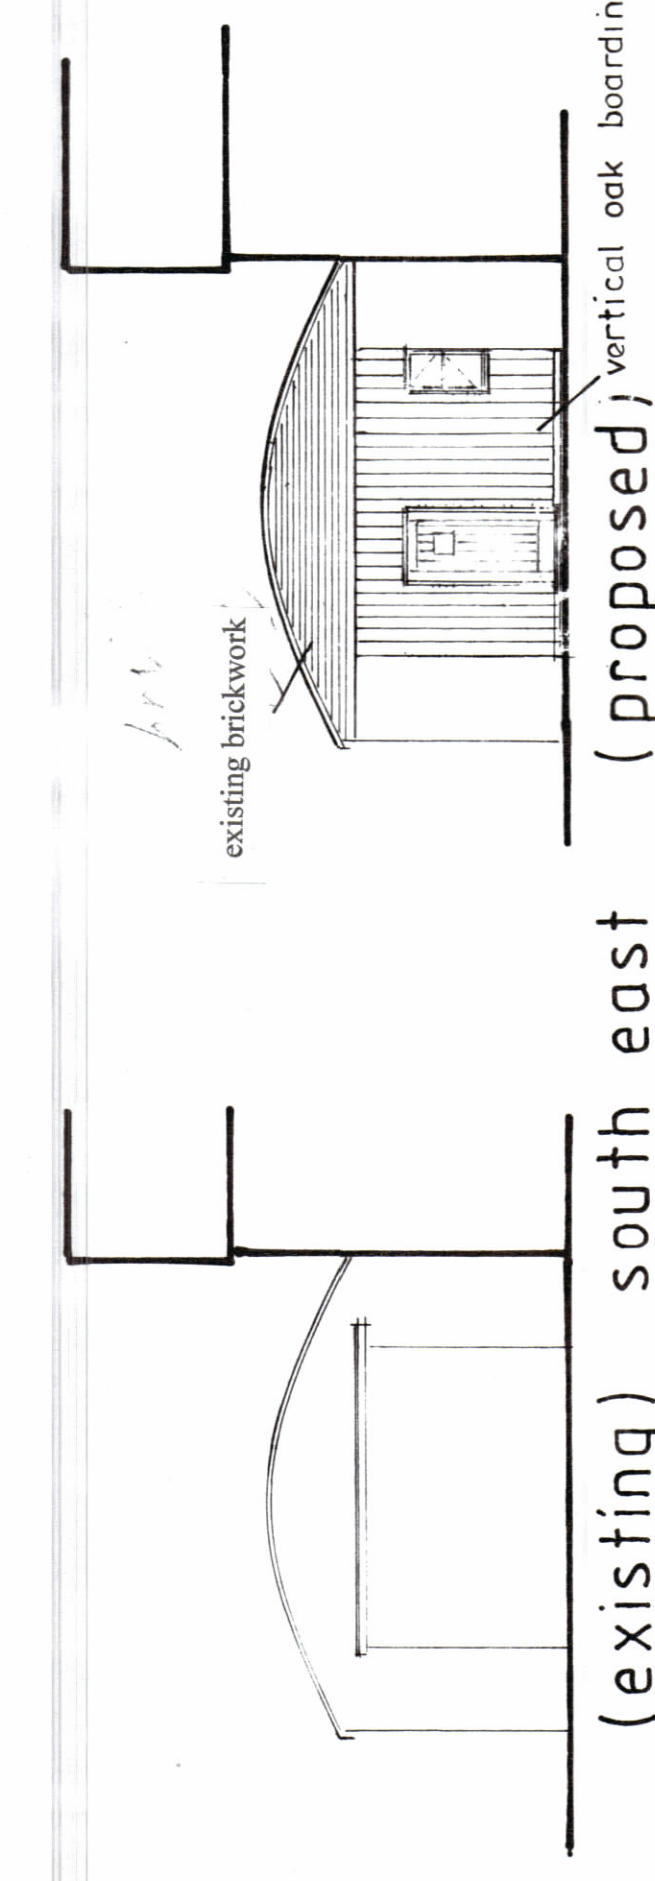

south east
(proposed)
vertical oak boarding
existing brickwork

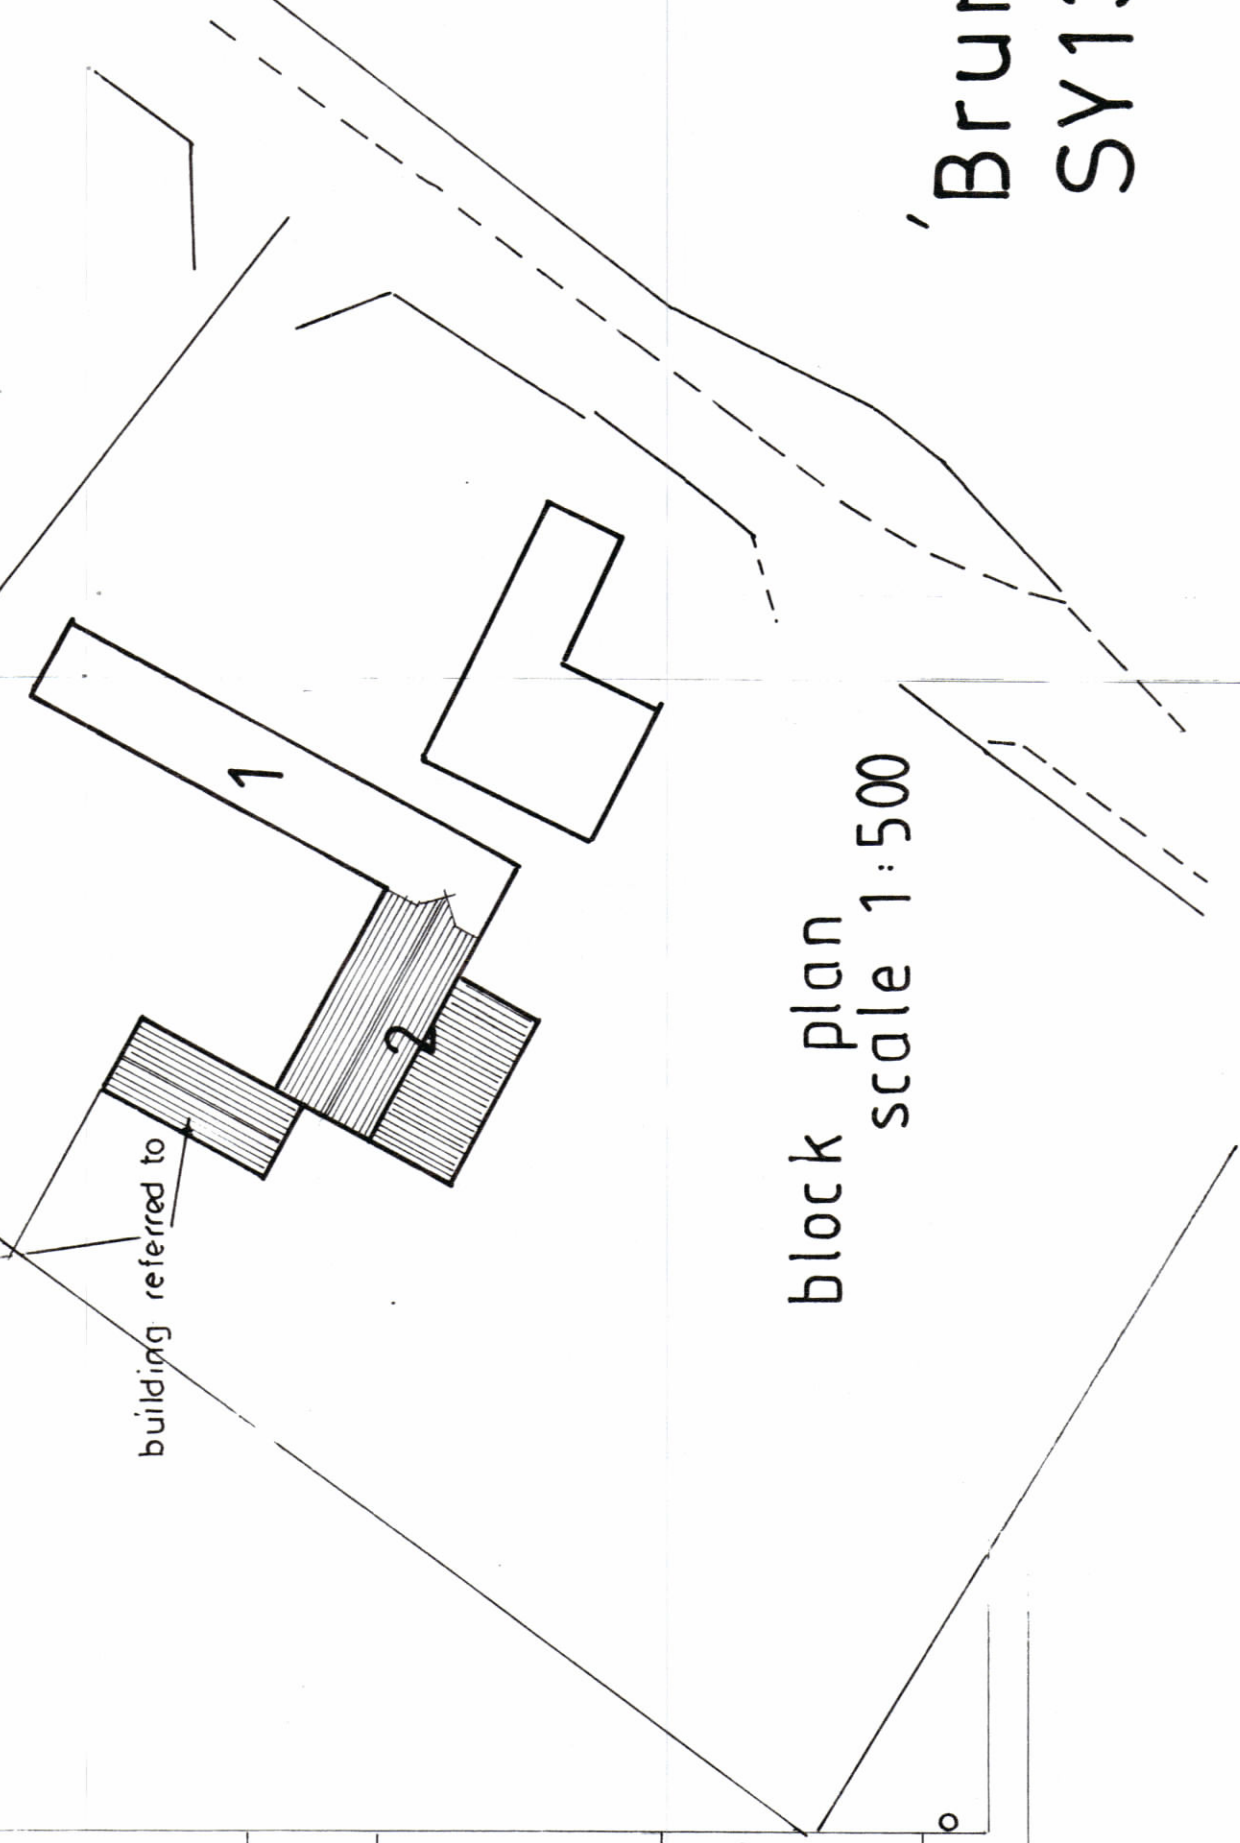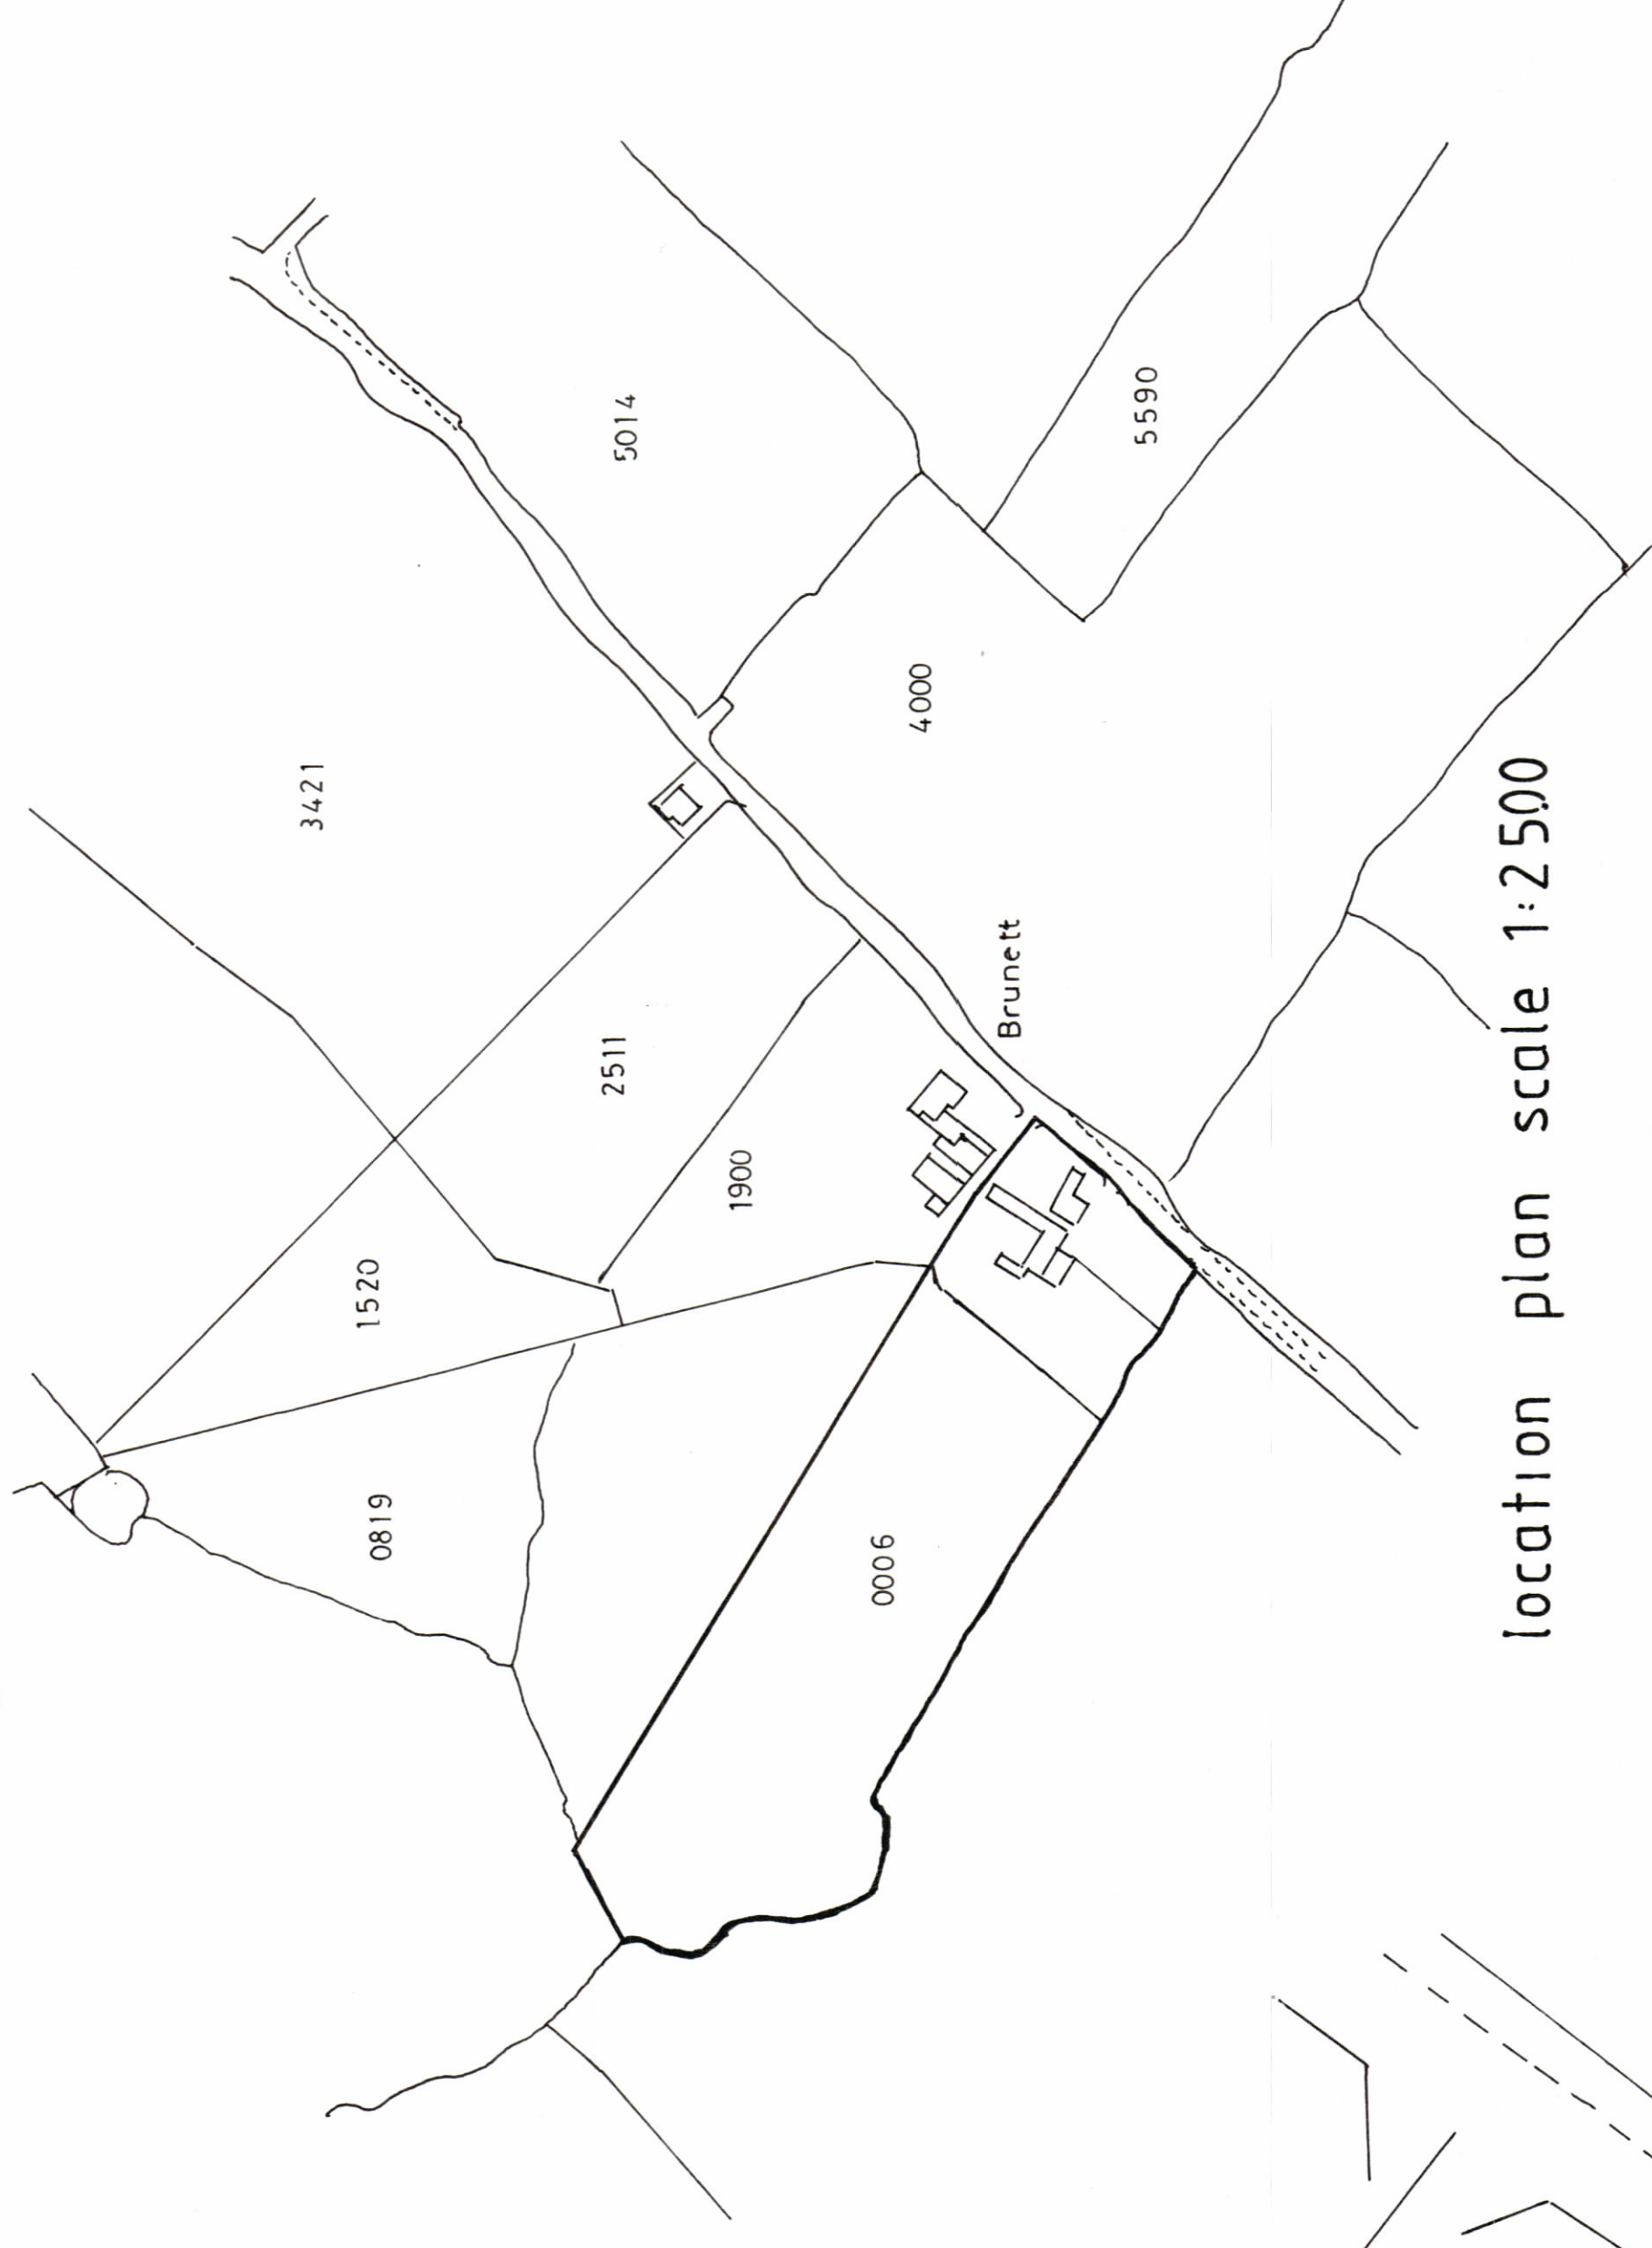

as proposed - 2

'Brunett Barn', Ty-Broughton, Whitchurch.
SY13 3BA

scale 1:50 ~ 1:100