



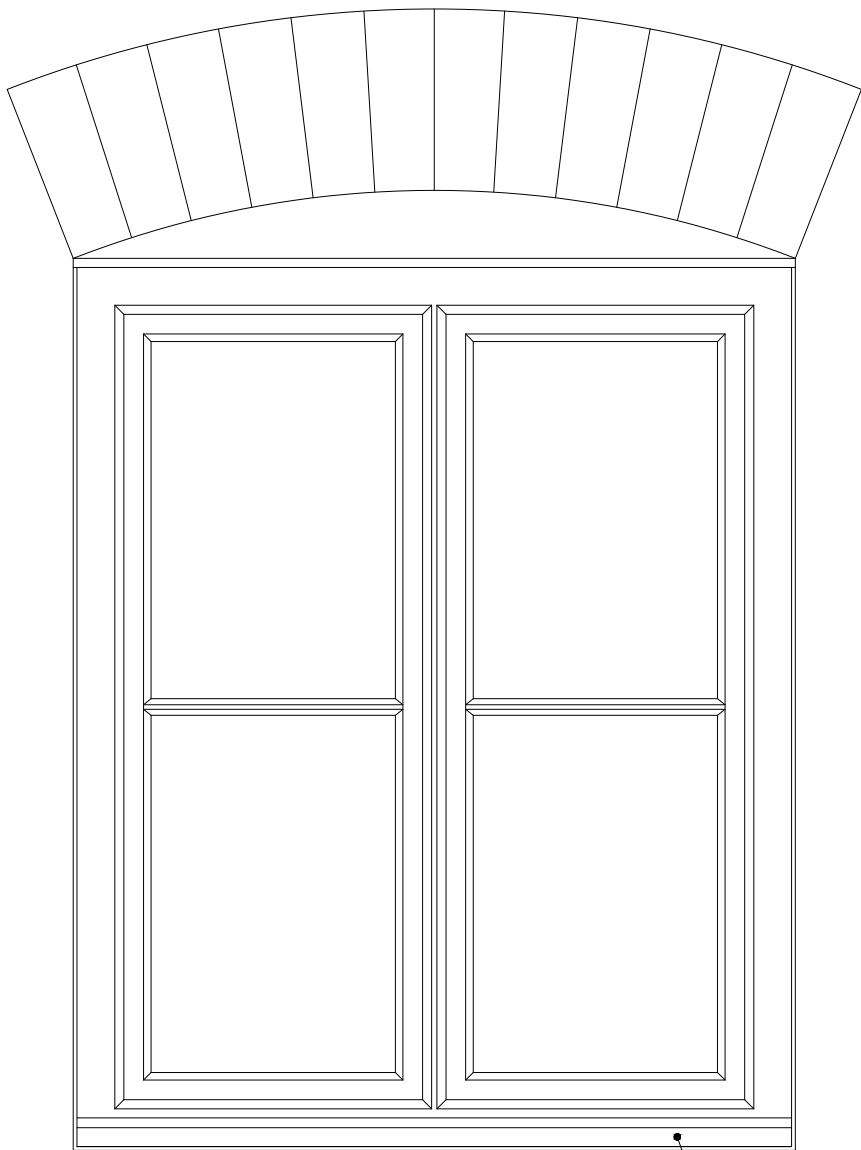

ELEVATION
FW01 & FW03

hardwood subcill

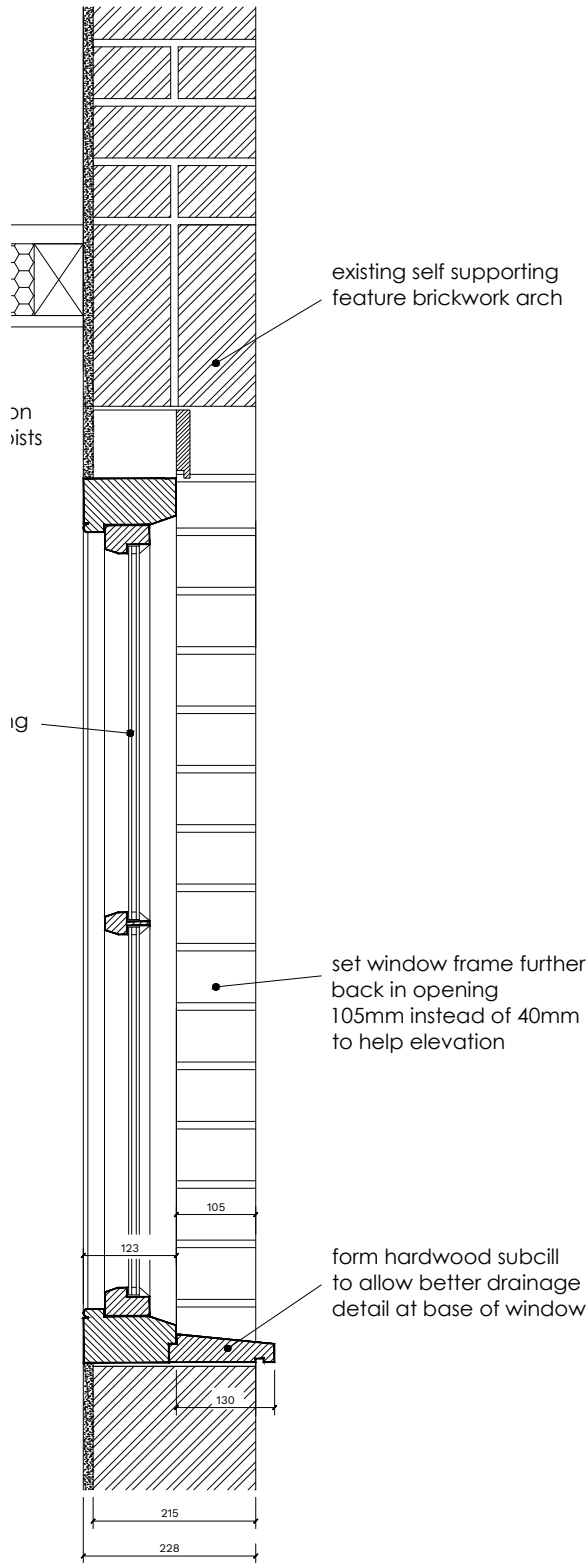

SECTION


existing self supporting
feature brickwork arch

on
ists

ig

set window frame further
back in opening
105mm instead of 40mm
to help elevation

form hardwood subcill
to allow better drainage
detail at base of window

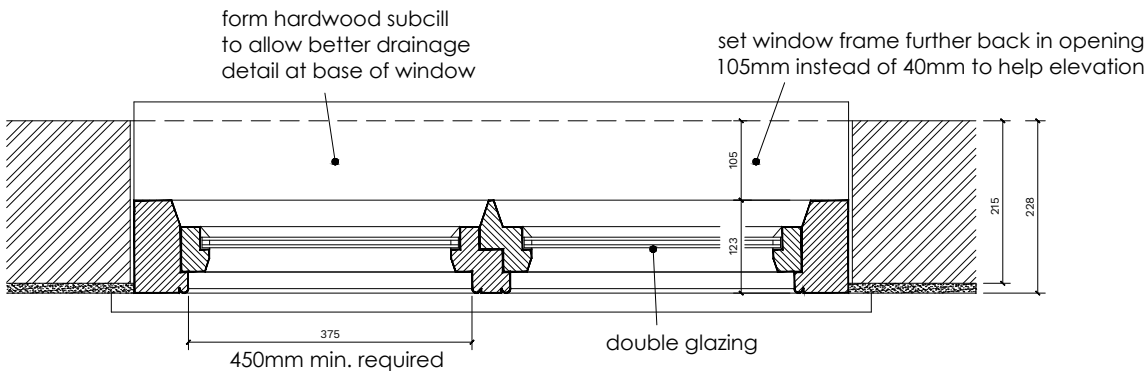

PROPOSED WINDOW PLAN
FIRE ESCAPE REQUIRED

due to restricted window of each side opening
we will need to subdivide and incorporate the
central mullion into each opening light

PLAN

CLIENT: CLARE GRICE		STATUS: PLANNING				BERRYS BEECH HOUSE SHREWSBURY BUSINESS PARK SHREWSBURY SHROPSHIRE SY2 6FG TEL: 01743 271697 shrewsbury@berrys.uk.com www.berrys.uk.com ORIGINATING OFFICE:		RIBA Chartered Practice NORTH POINT:		<table><tr><th>REV</th><th>DESCRIPTION</th><th>DATE</th><th>BY</th><th>CHKD</th></tr><tr><td colspan="5">DO NOT SCALE THIS DOCUMENT - USE FIGURED DIMENSIONS ONLY</td></tr><tr><td colspan="5">ALL DIMENSIONS MUST BE CHECKED ON SITE PRIOR TO COMMENCEMENT OF ANY RELATED WORKS.</td></tr><tr><td colspan="5">THIS DOCUMENT IS COPYRIGHT OF THE ORIGINATOR, IT MUST NOT BE ALTERED, REPRODUCED OR DISTRIBUTED WITHOUT PRIOR CONSENT.</td></tr><tr><td colspan="5">THIS DOCUMENT MUST BE READ IN CONJUNCTION WITH ALL SUPPORTING DOCUMENTS PRODUCED BY THE ORIGINATOR AND OTHER PROJECT DISCIPLINES.</td></tr><tr><td colspan="5">OS MAPPING OBTAINED FROM PROMAP LICENCE No. 100022432 REPRODUCED BY BERRYS UNDER OS LICENCE No. 100003668</td></tr><tr><td colspan="5">DISCLAIMER NOTES:</td></tr></table>		REV	DESCRIPTION	DATE	BY	CHKD	DO NOT SCALE THIS DOCUMENT - USE FIGURED DIMENSIONS ONLY					ALL DIMENSIONS MUST BE CHECKED ON SITE PRIOR TO COMMENCEMENT OF ANY RELATED WORKS.					THIS DOCUMENT IS COPYRIGHT OF THE ORIGINATOR, IT MUST NOT BE ALTERED, REPRODUCED OR DISTRIBUTED WITHOUT PRIOR CONSENT.					THIS DOCUMENT MUST BE READ IN CONJUNCTION WITH ALL SUPPORTING DOCUMENTS PRODUCED BY THE ORIGINATOR AND OTHER PROJECT DISCIPLINES.					OS MAPPING OBTAINED FROM PROMAP LICENCE No. 100022432 REPRODUCED BY BERRYS UNDER OS LICENCE No. 100003668					DISCLAIMER NOTES:				
REV	DESCRIPTION	DATE	BY	CHKD	
DO NOT SCALE THIS DOCUMENT - USE FIGURED DIMENSIONS ONLY	
ALL DIMENSIONS MUST BE CHECKED ON SITE PRIOR TO COMMENCEMENT OF ANY RELATED WORKS.	
THIS DOCUMENT IS COPYRIGHT OF THE ORIGINATOR, IT MUST NOT BE ALTERED, REPRODUCED OR DISTRIBUTED WITHOUT PRIOR CONSENT.	
THIS DOCUMENT MUST BE READ IN CONJUNCTION WITH ALL SUPPORTING DOCUMENTS PRODUCED BY THE ORIGINATOR AND OTHER PROJECT DISCIPLINES.	
OS MAPPING OBTAINED FROM PROMAP LICENCE No. 100022432 REPRODUCED BY BERRYS UNDER OS LICENCE No. 100003668	
DISCLAIMER NOTES:	
PROJECT: MOSS VILLA, CHAPEL LANE BRONINGTON, WHITCHURCH SHROPSHIRE SY3 3HR		SCALE @ A3: 1:10	DRAWN BY: OH	CHKD BY: PF	DATE: 04.04.23	
DRAWING: JOINERY DETAILS PROPOSED WINDOWS FW01 & FW03		DRAWING No: SA47065 -BRY-XX -DT- A - 007 _A		REVISION:	