


14 willow drive proposed

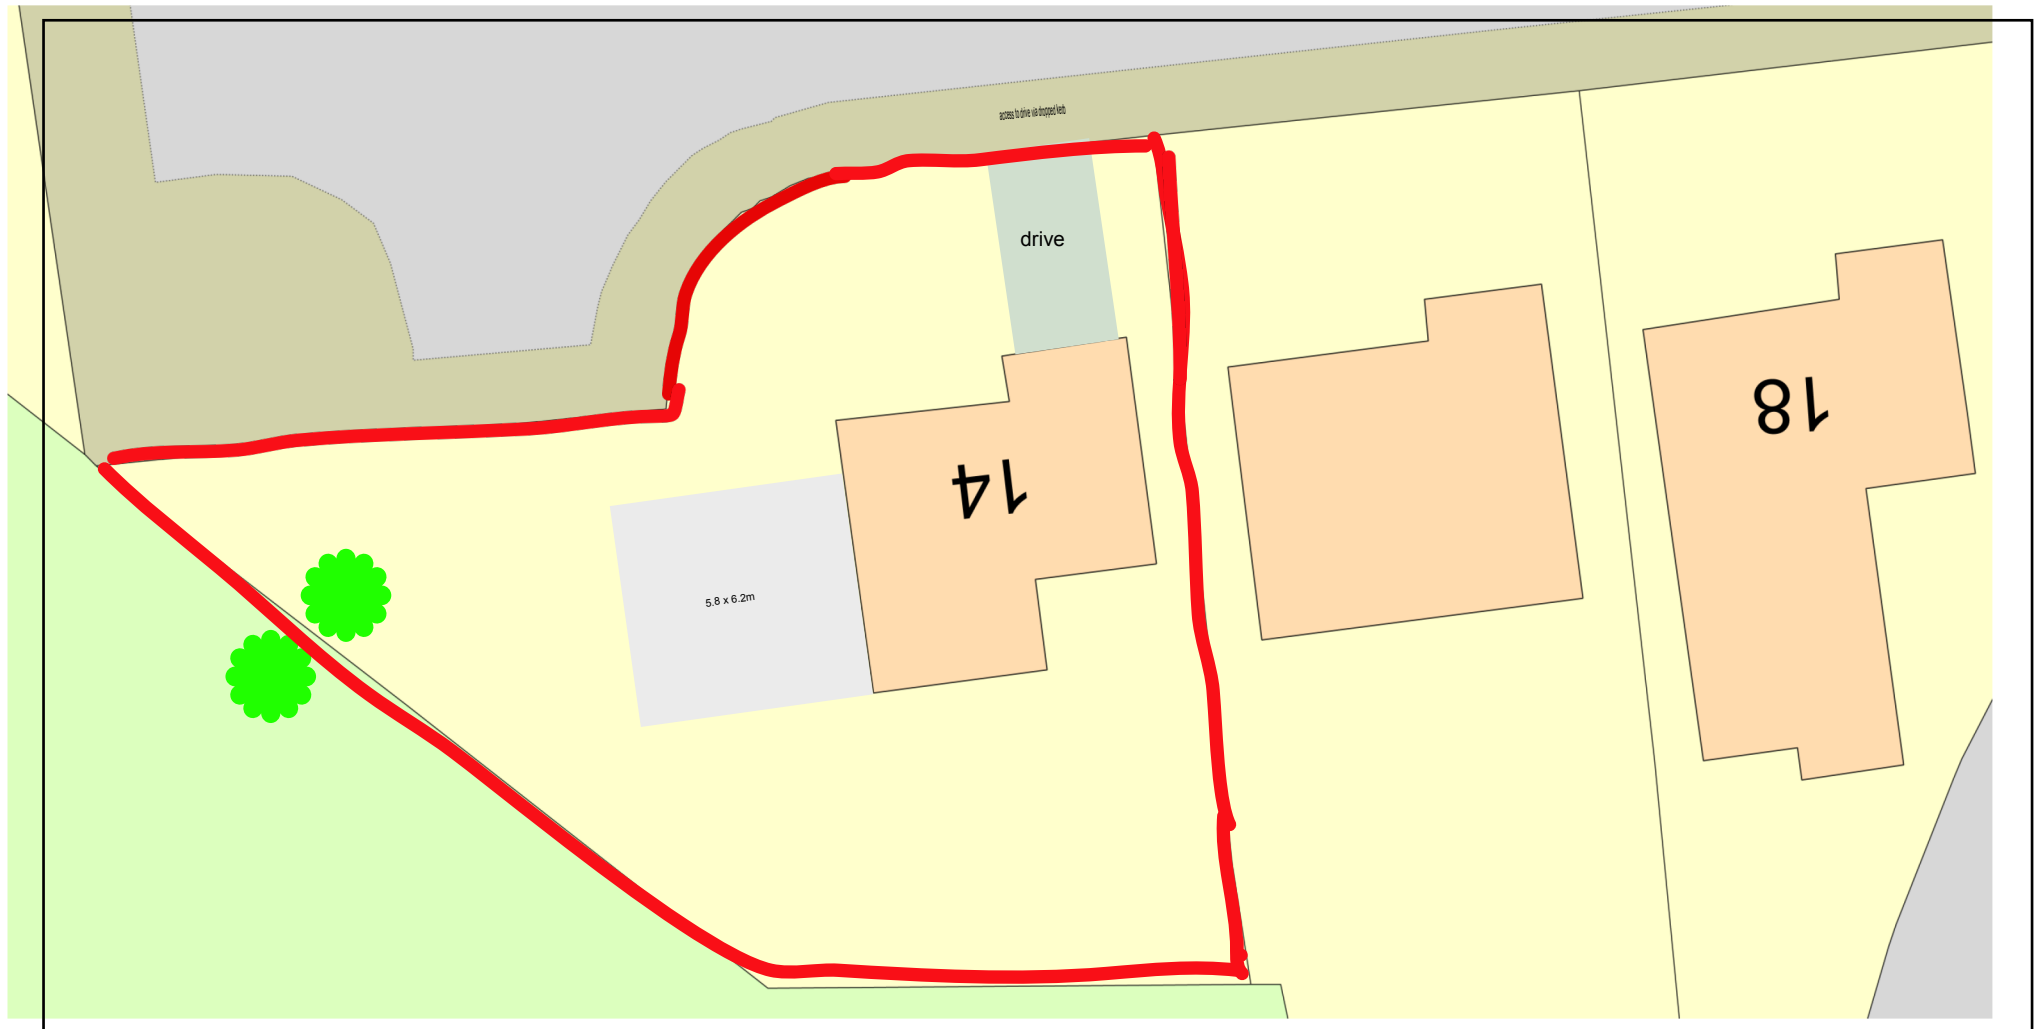

Plan Produced for: Council

Date Produced: 22 Jul 2023

Plan Reference Number: TQRQM23203163228296

Scale: 1:200 @ A4

©crown copyright and database rights 2023 OS 100042766