



- 1. Existing concrete roof tiles
- 2. Existing red facing brickwork
- 3. Existing white uPVC windows
- 4. Proposed white uPVC windows
- 5. Proposed render



1 West
1 : 100

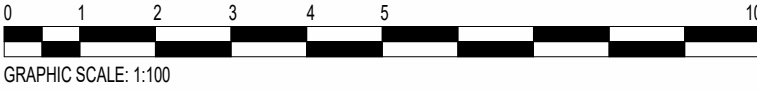

2 East
1 : 100

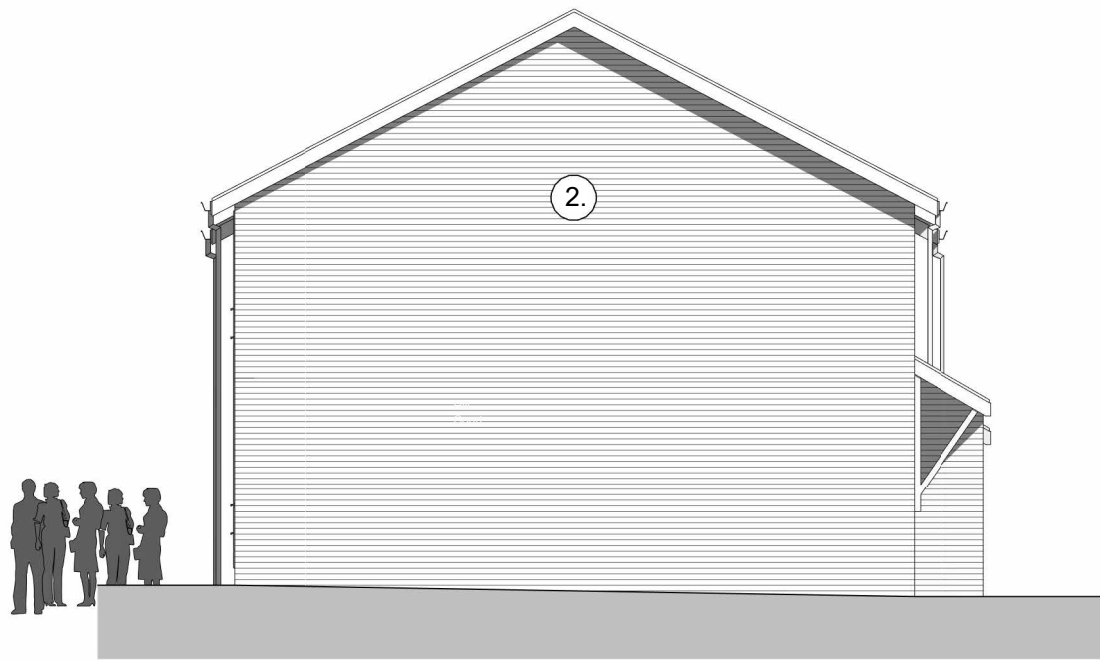

3 South
1 : 100



4 North
1 : 100

Rev.	Description	Issued	Date
------	-------------	--------	------

PROJECT:
Barracksfield Estate: 1-10 Hill Court
DRAWING NAME:
Proposed Building (Units 1-10)
DRAWING NUMBER:
0423-JPH-XX-00-DR-A-034

JPH ARCHITECTS
LIMITED
t: 01745 350650 | e: info@jpharchitects.com | www.jpharchitects.com

DATE: 31.03.23	STATUS: S0	REV:
SCALE: As Indicated	PURPOSE OF ISSUE: Planning	@ A1