





Historical Photograph 6 and 8 Henblas Street

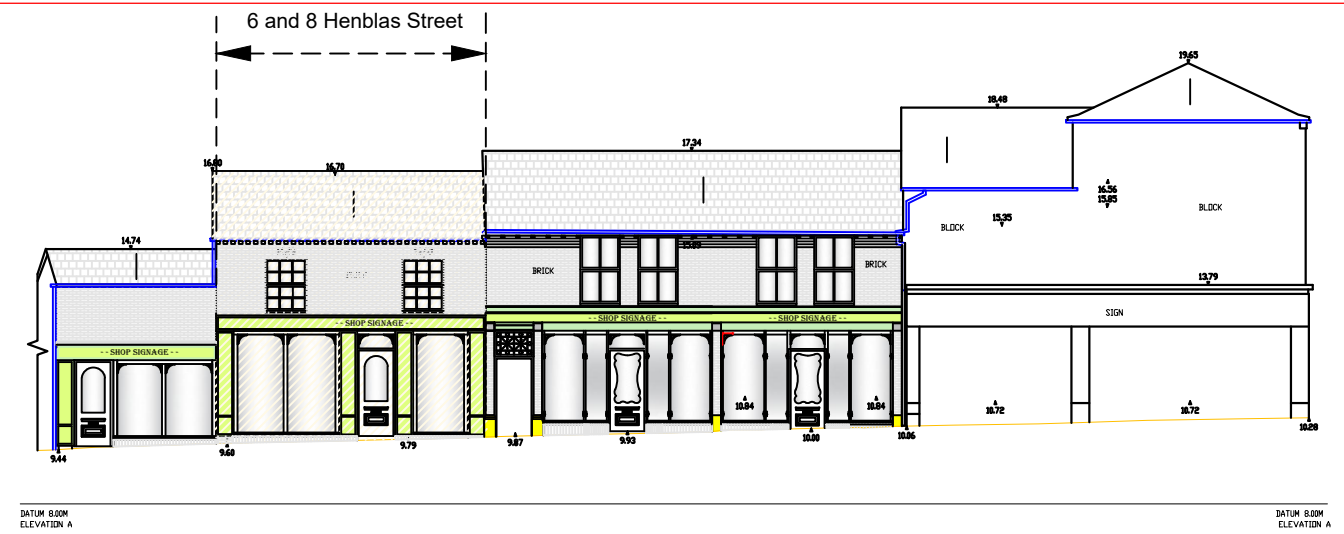

6 and 8 Henblas Street - Key Elevation

0 2m 4m 6m
scale bar - 1:200

Remove existing brick down to
plinth level

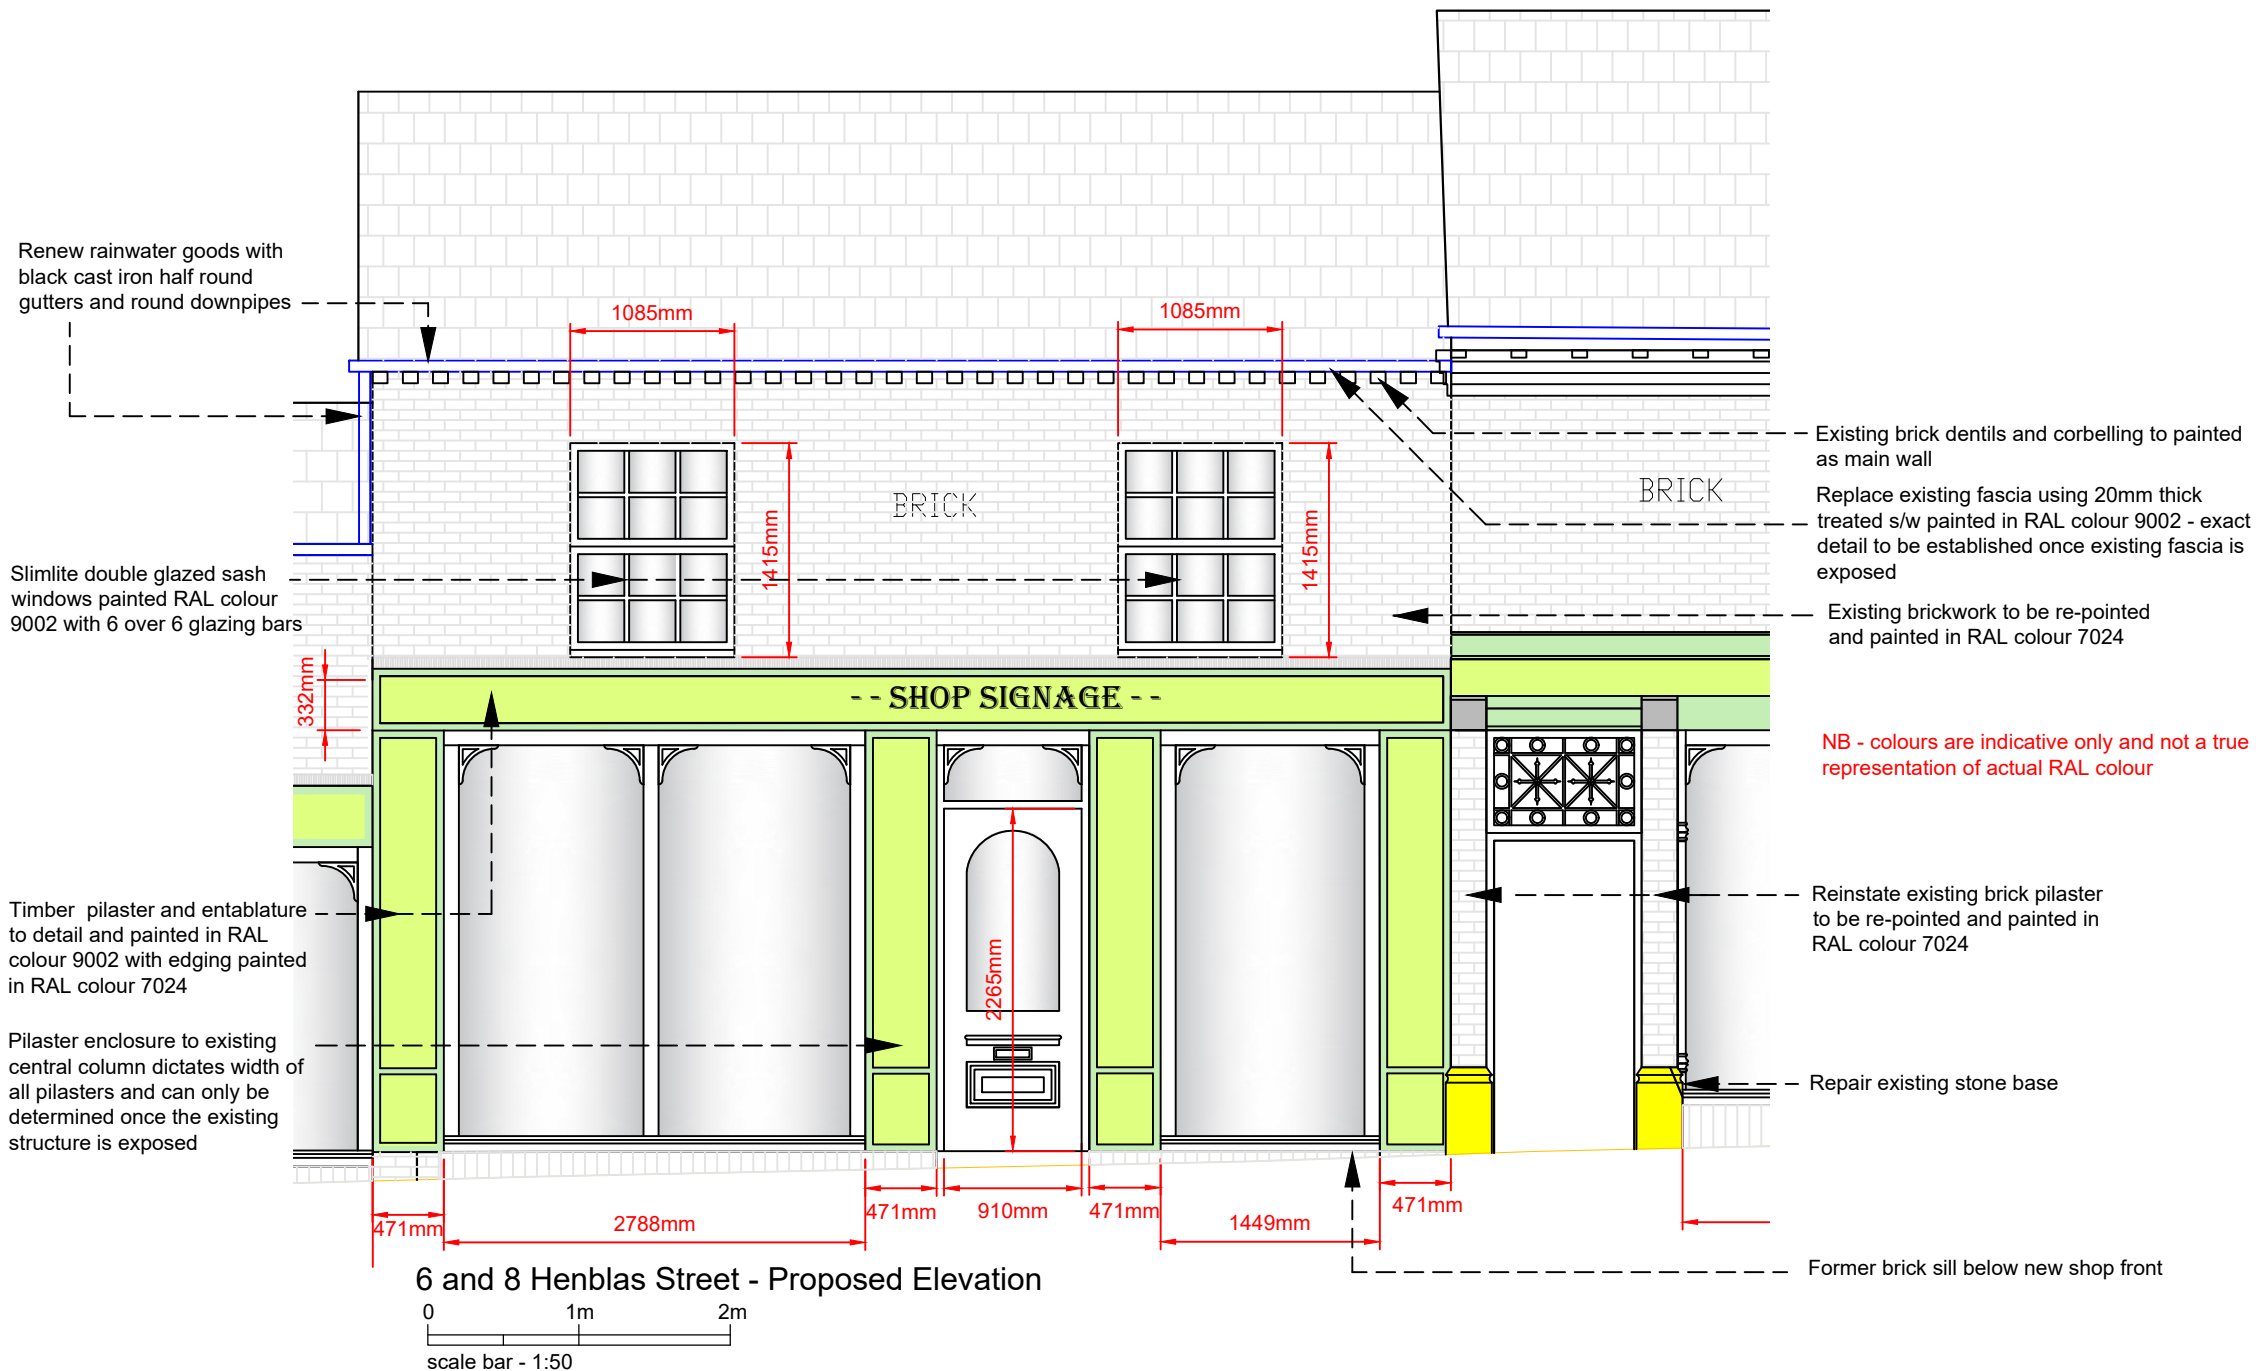

6 and 8 Henblas Street - Proposed Elevation

0 1m 2m
scale bar - 1:50

All dimensions are extracted from the measured survey - it is the responsibility of the Main Contractor to check all dimensions on-site prior to Construction

Revisions:

- A) 8th Feb. 2022 - Client issue
- B) 3rd March 2023 - First Floor and shop front windows amended
- C) 15th March 2023 - Planning issue
- D) 30th Aug. 2023 - Re-roofing omitted, colours amended and RAL references added
- E) 14th Sept. 2023 - Fascia colour amended



WREXHAM COUNTY BOROUGH COUNCIL.

JULIE M FRANCIS
CHIEF OFFICER HOUSING
RUTHIN ROAD,
WREXHAM, LL13 7TU.

Tel: (01978) 315620 Fax: (01978) 315320

Project: WREXHAM TOWN CENTRE HERITAGE
SCHEME - 2 TO 10 HENBLAS STREET AND
38 HENBLAS STREET

Detail:
PROPOSED ELEVATIONS 6 and 8
HENBLAS STREET

Drawn/Checked: BH	Date: NOV. 2022	AutoCad File Ref:	
Scale: As Scale Bar	Project No: PS/1059	Dwg No: WTH/07	Rev: E