
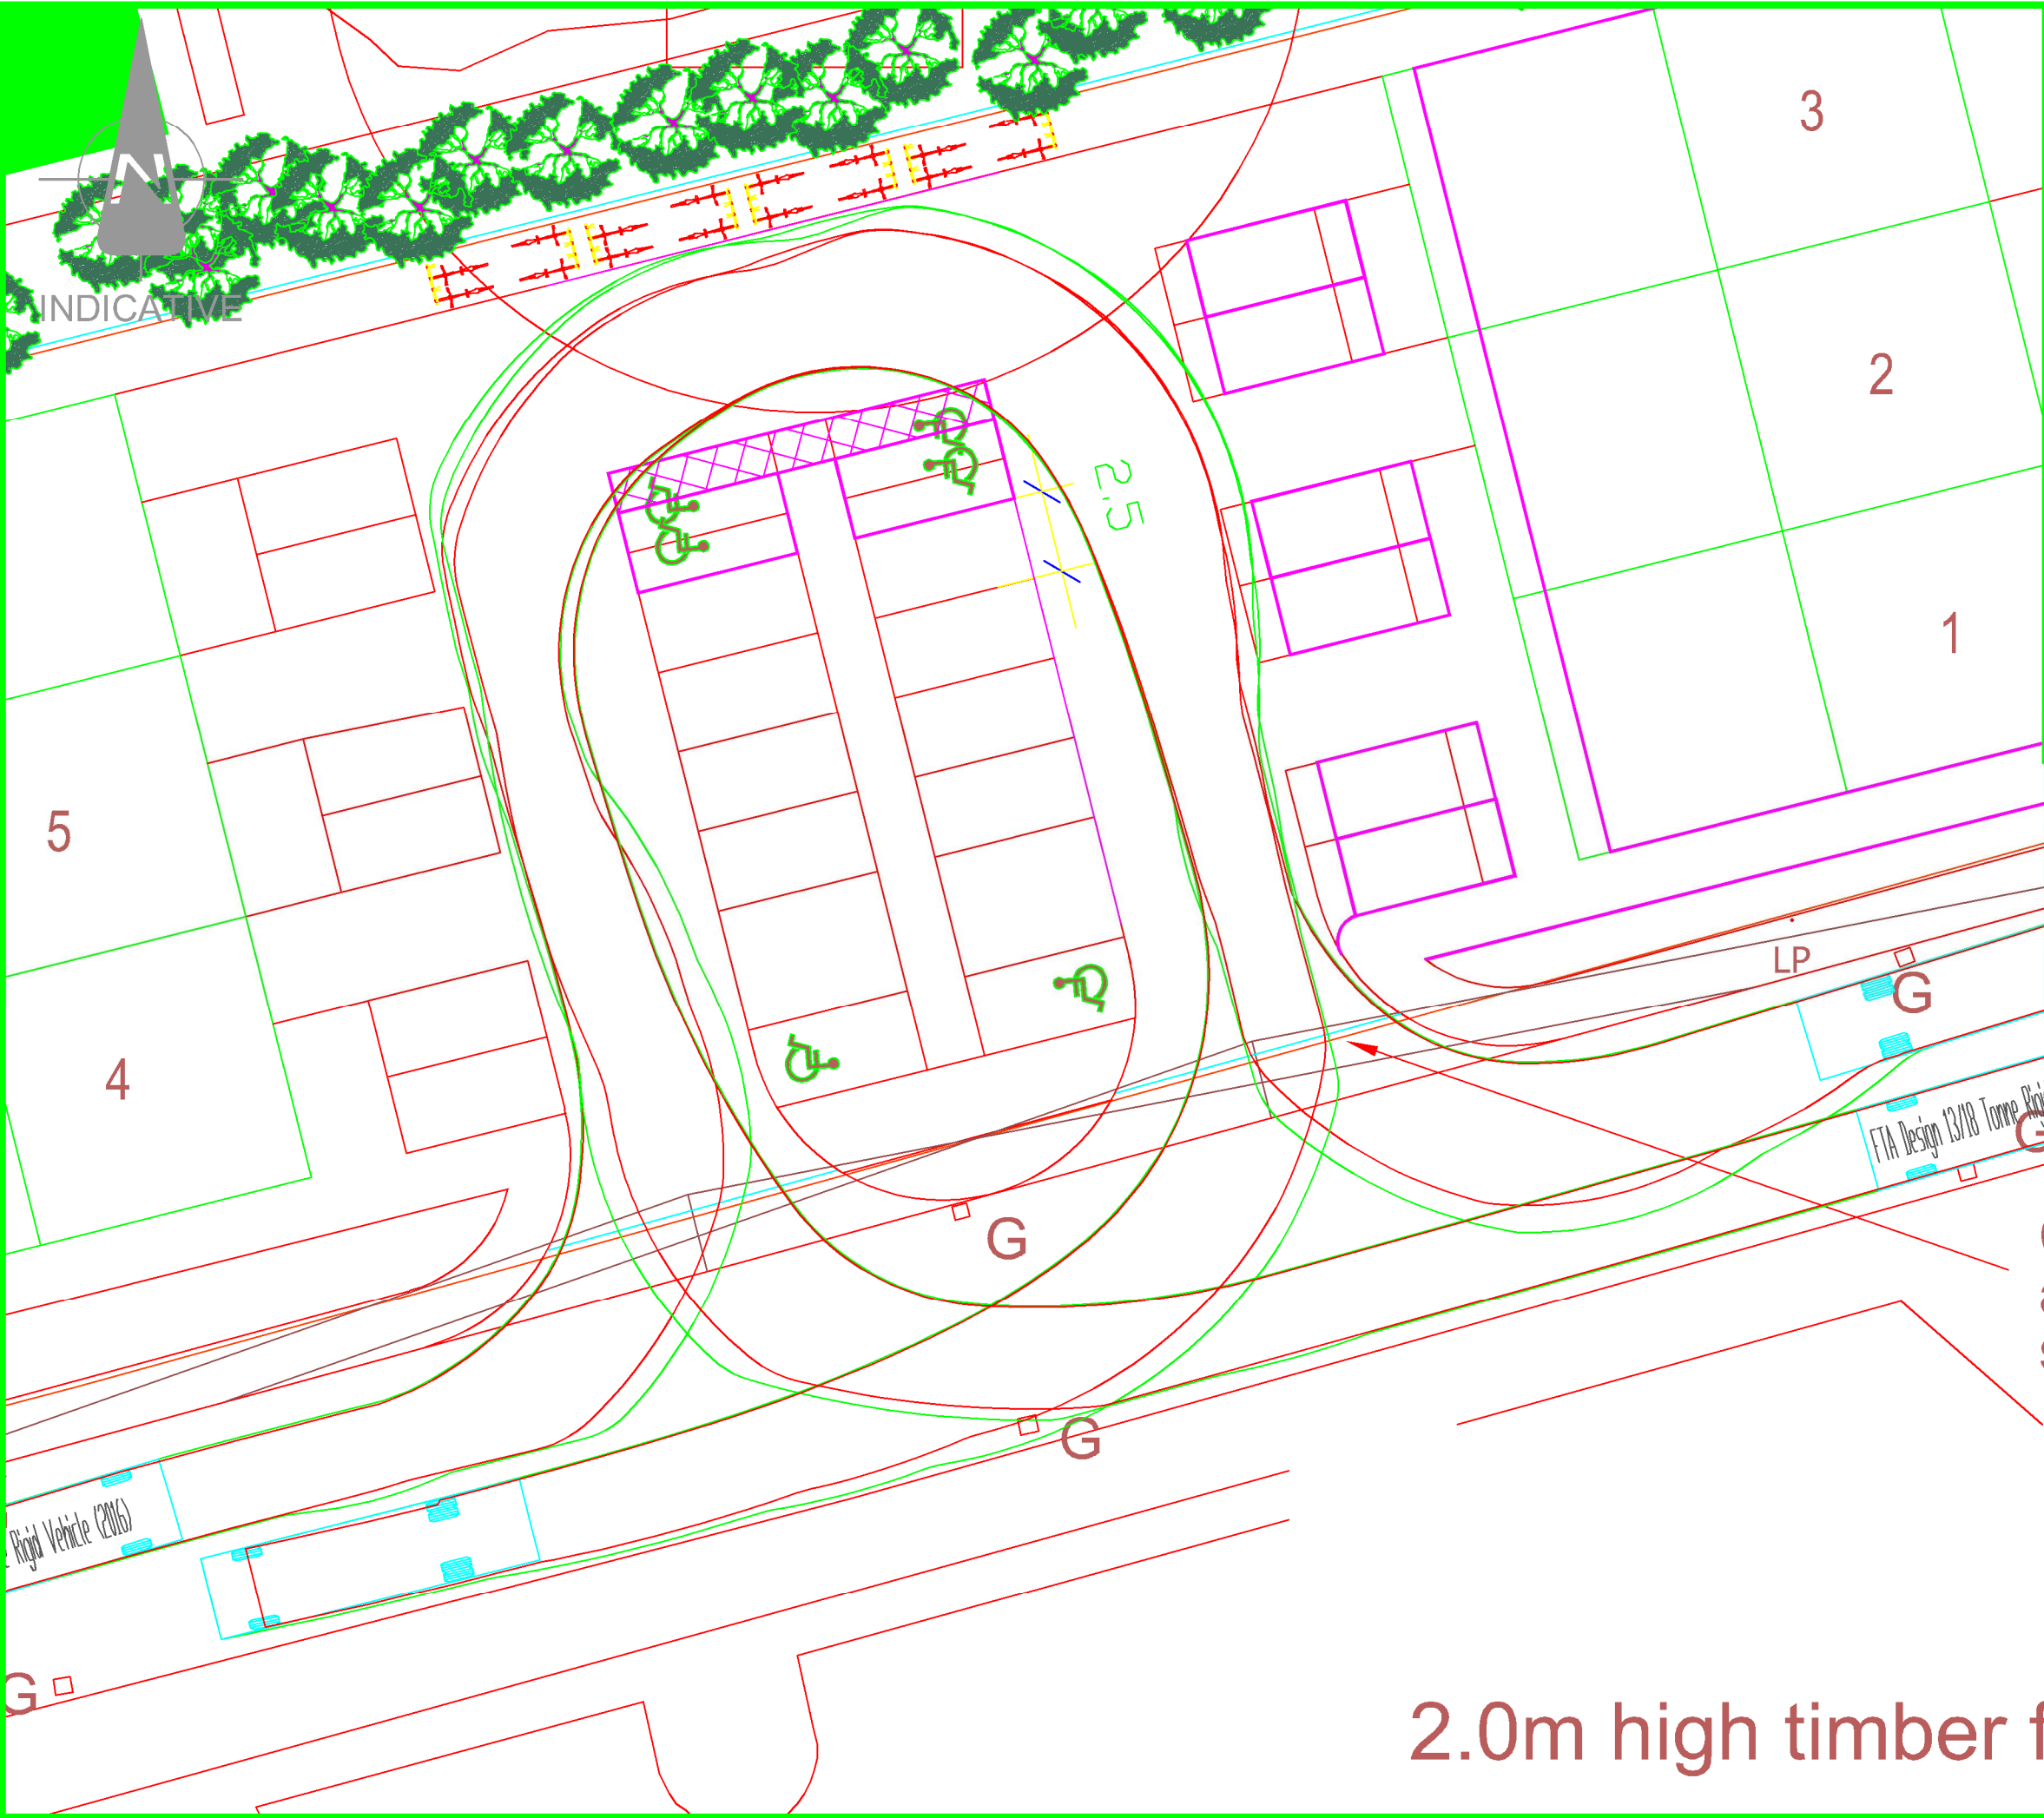


FTA Design 13/18 Tonne Rigid Vehicle (2016)
Overall Length 10.000m
Overall Width 2.550m
Overall Body Height 3.645m
Min Body Ground Clearance 0.440m
Track Width 2.470m
Lock to lock time 3.00s
Kerb to Kerb Turning Radius 11.000m

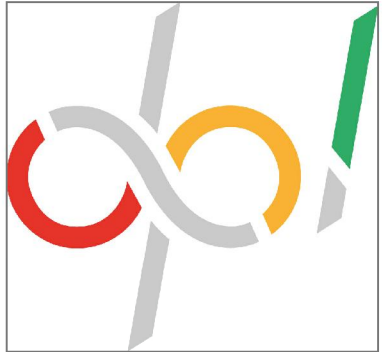

Tel : 01924 684 000 Email : info@devplanning.co.uk
<http://www.devplanning.co.uk>

CLIENT:	GRATTONOAKES LTD		
PROJECT:	COMMERCIAL DEVELOPMENT WYNNSTAY PARK RUABON WREXHAM		
TITLE:	SWEEP PATH ANALYSIS FTA DESIGN RIGID HGV (10M)		
SCALE @ A3:	NTS	APPROVED:	DATE:
		DRS	11/03/2024
PROJECT No:	2024360	DRAWING No:	REV:
		DPL SK004	-
© Development Planning Limited			