


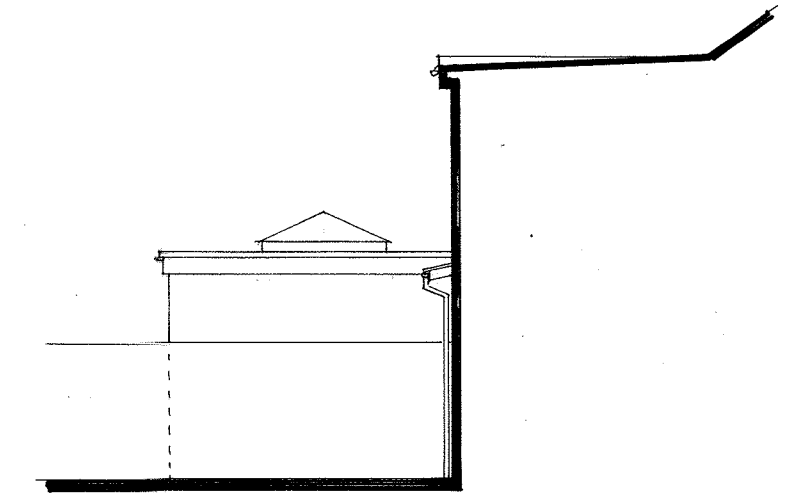


SIDE




REAR




END

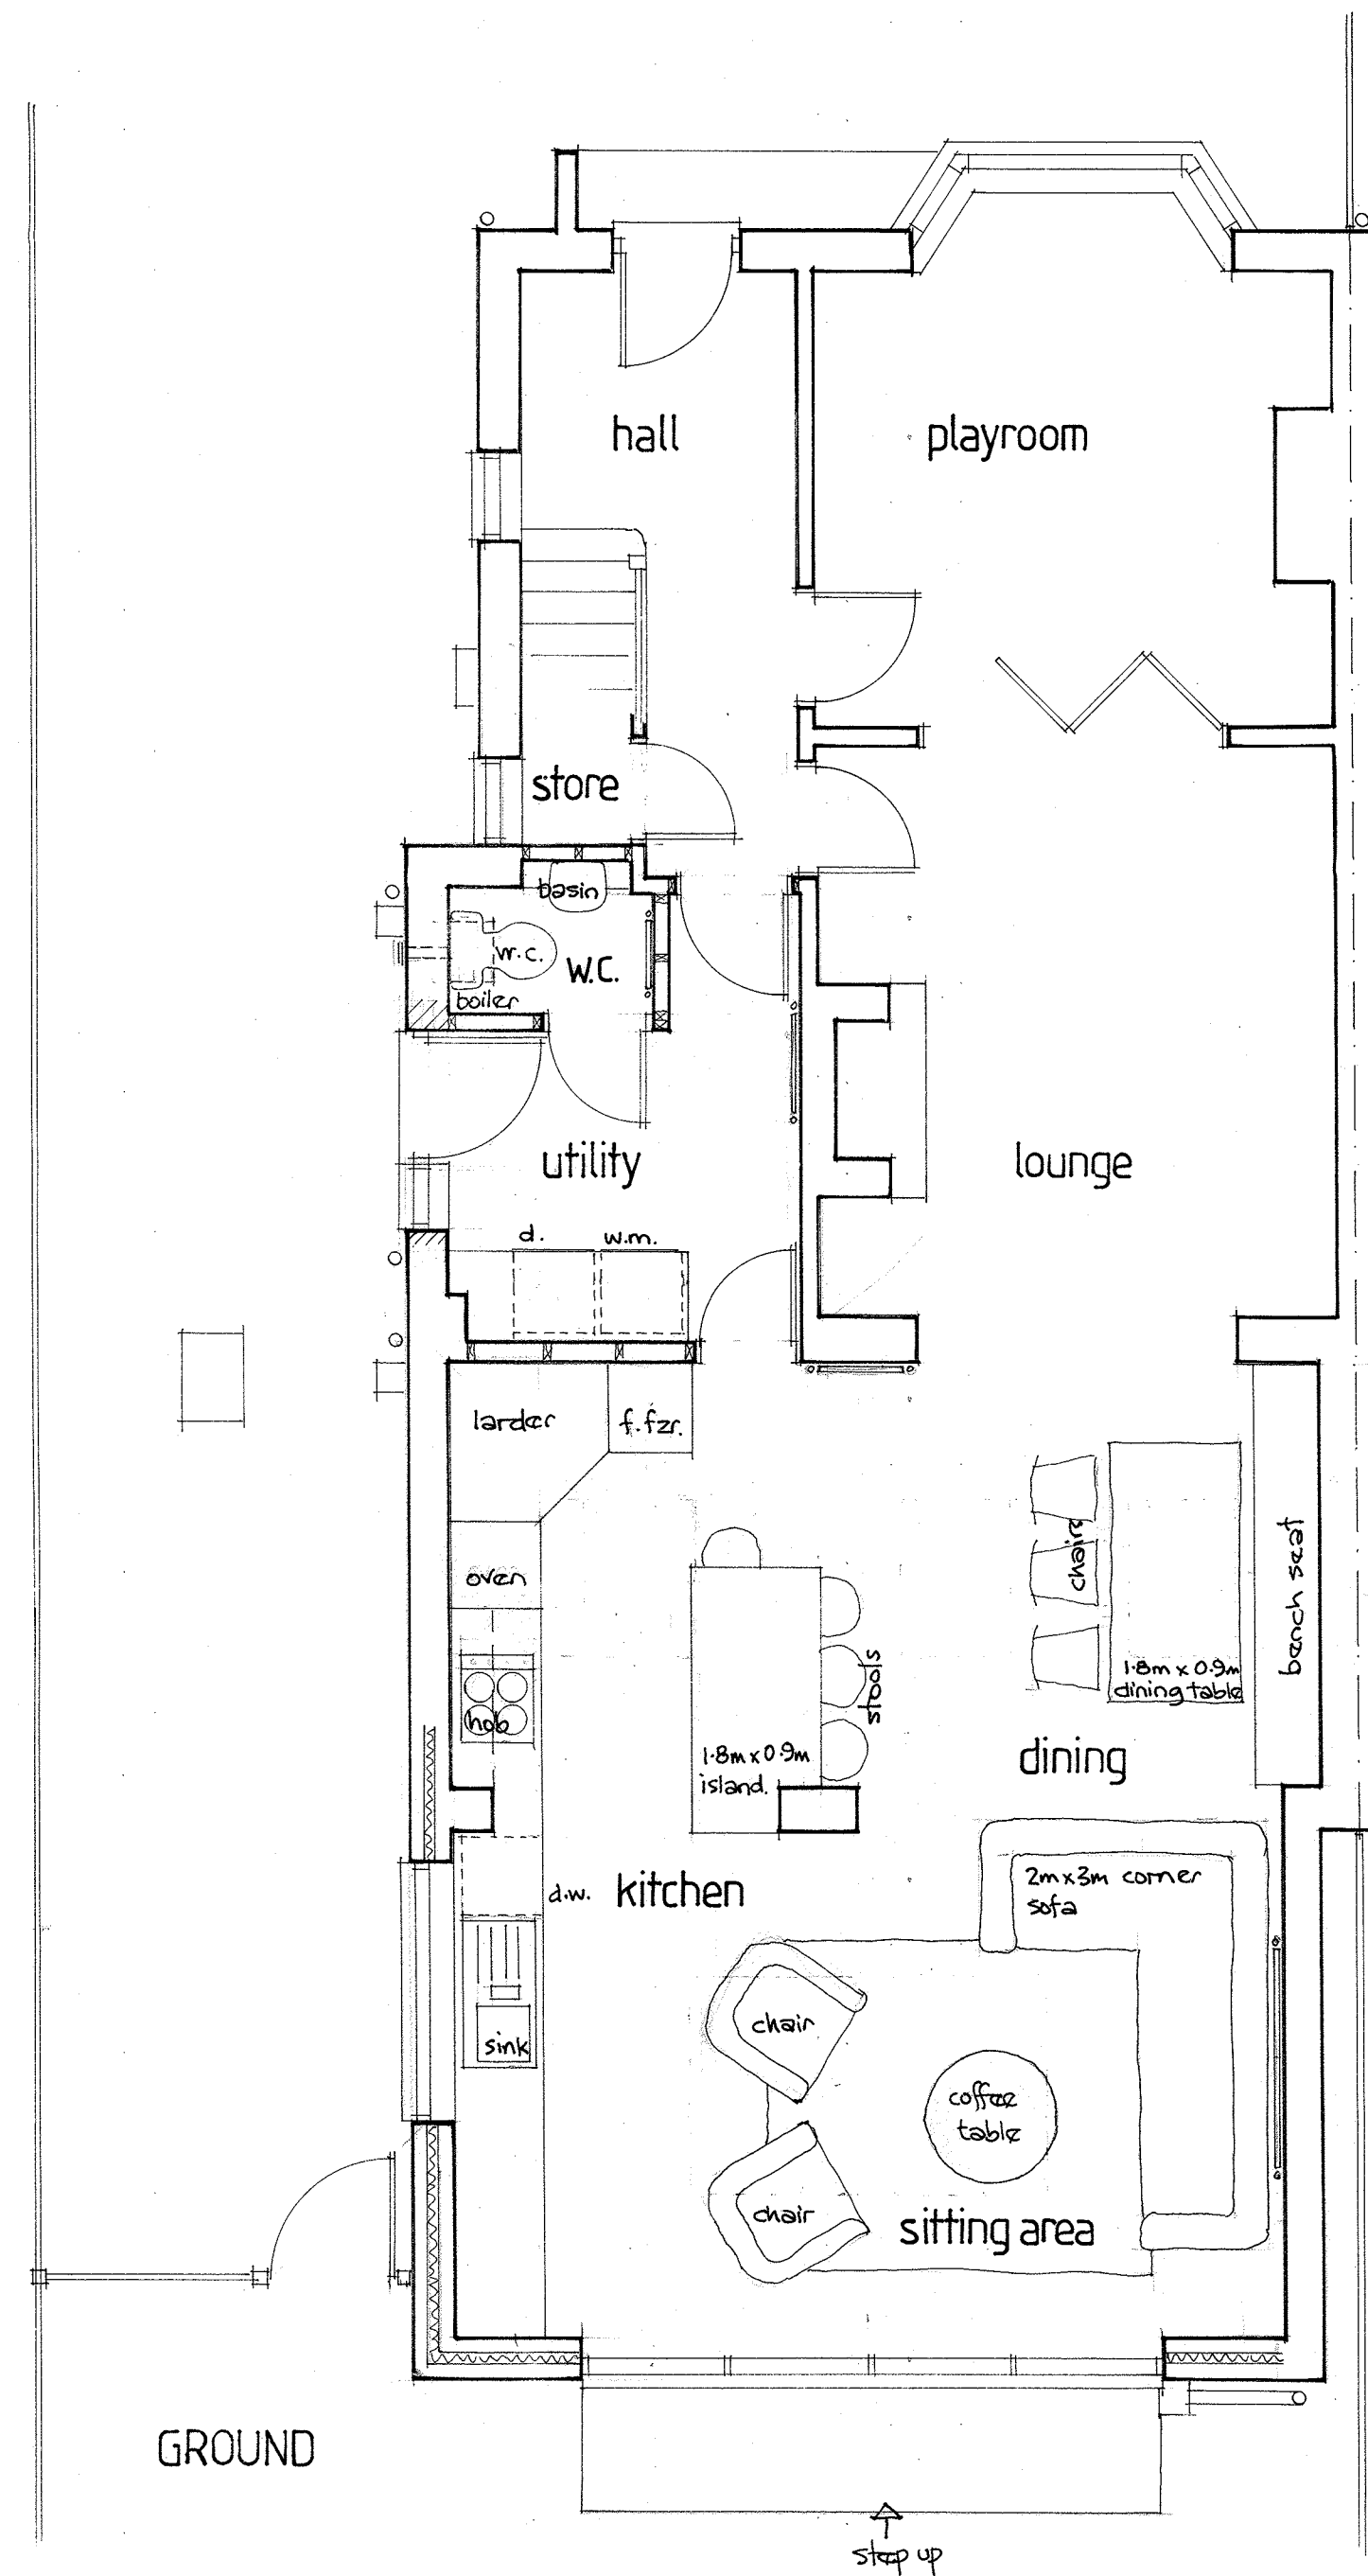

GROUND

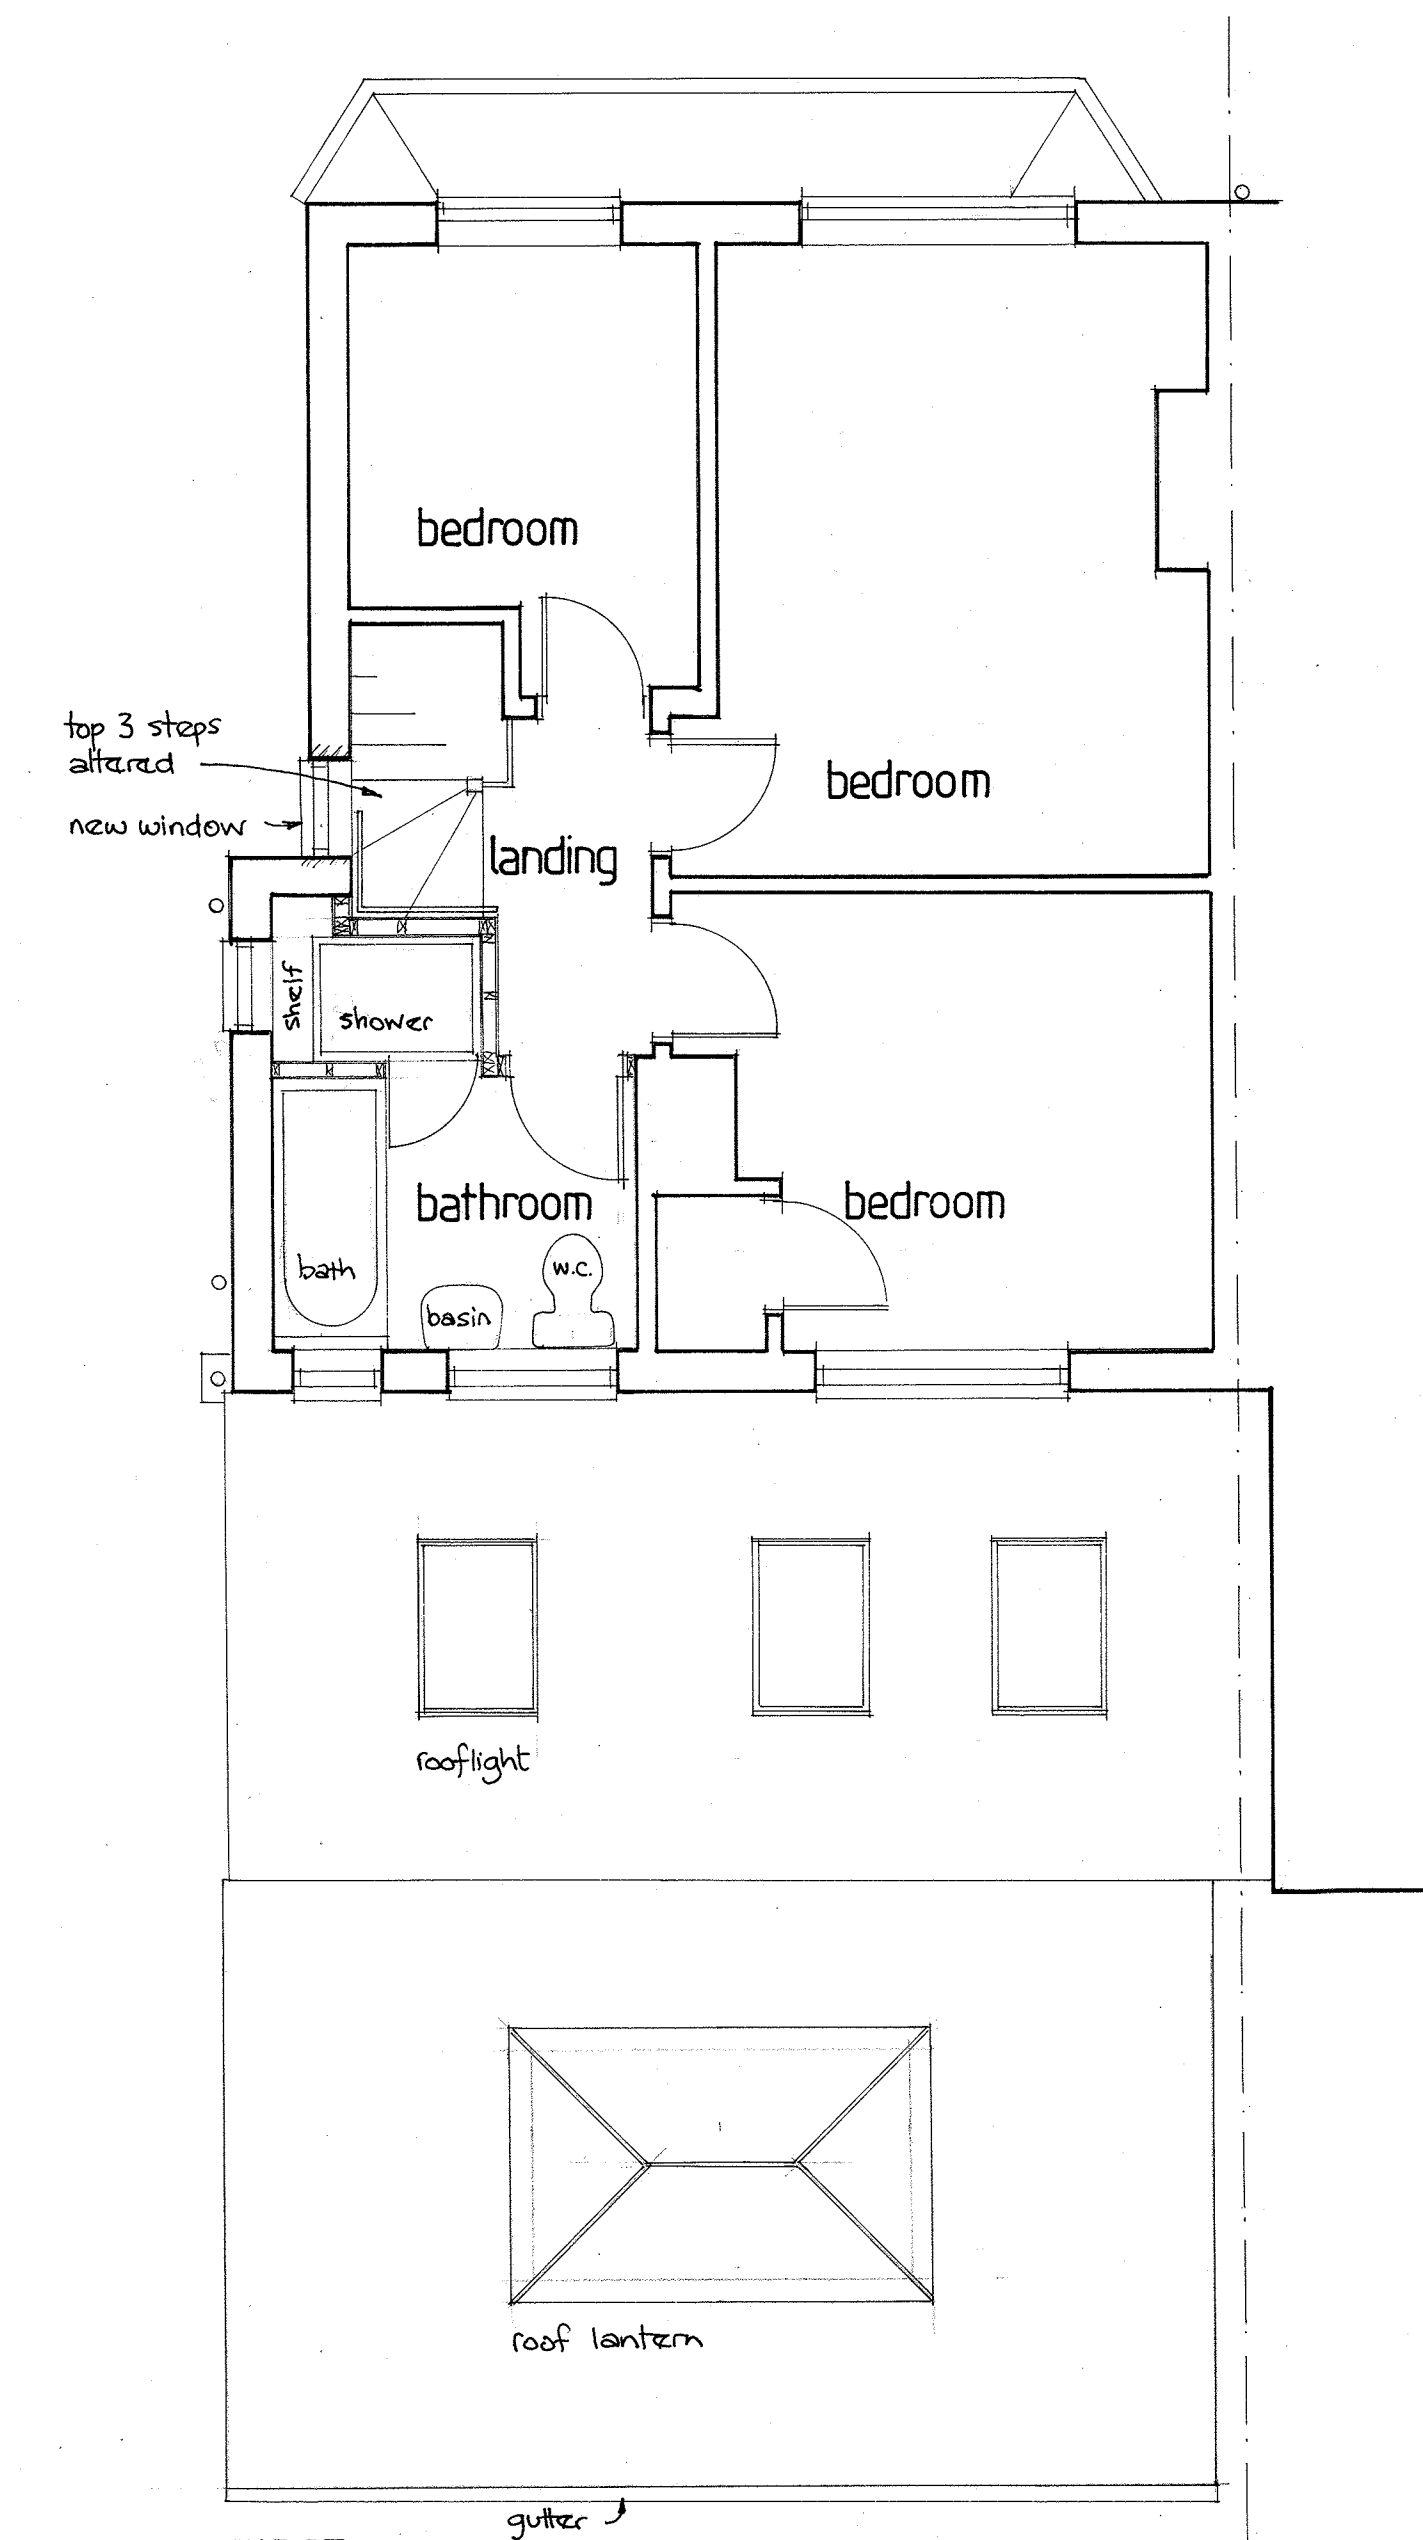

FIRST

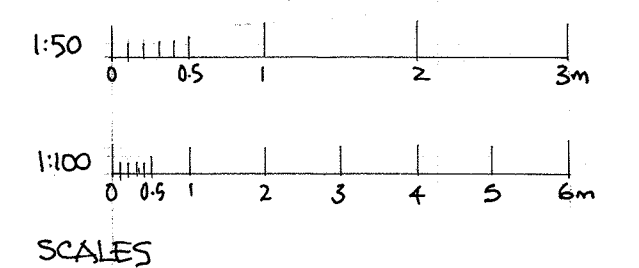

TEAL ESTATES ARCHITECTURAL DESIGN 01244 748843		PROPOSED PLANS & ELEVATIONS	
ALTERATIONS TO 52 WATS DYKE WAY GARDEN VILLAGE WREXHAM			
date: FEB '23	scale: 1:50, 1:100	job no: 470	dwg. no: 2