


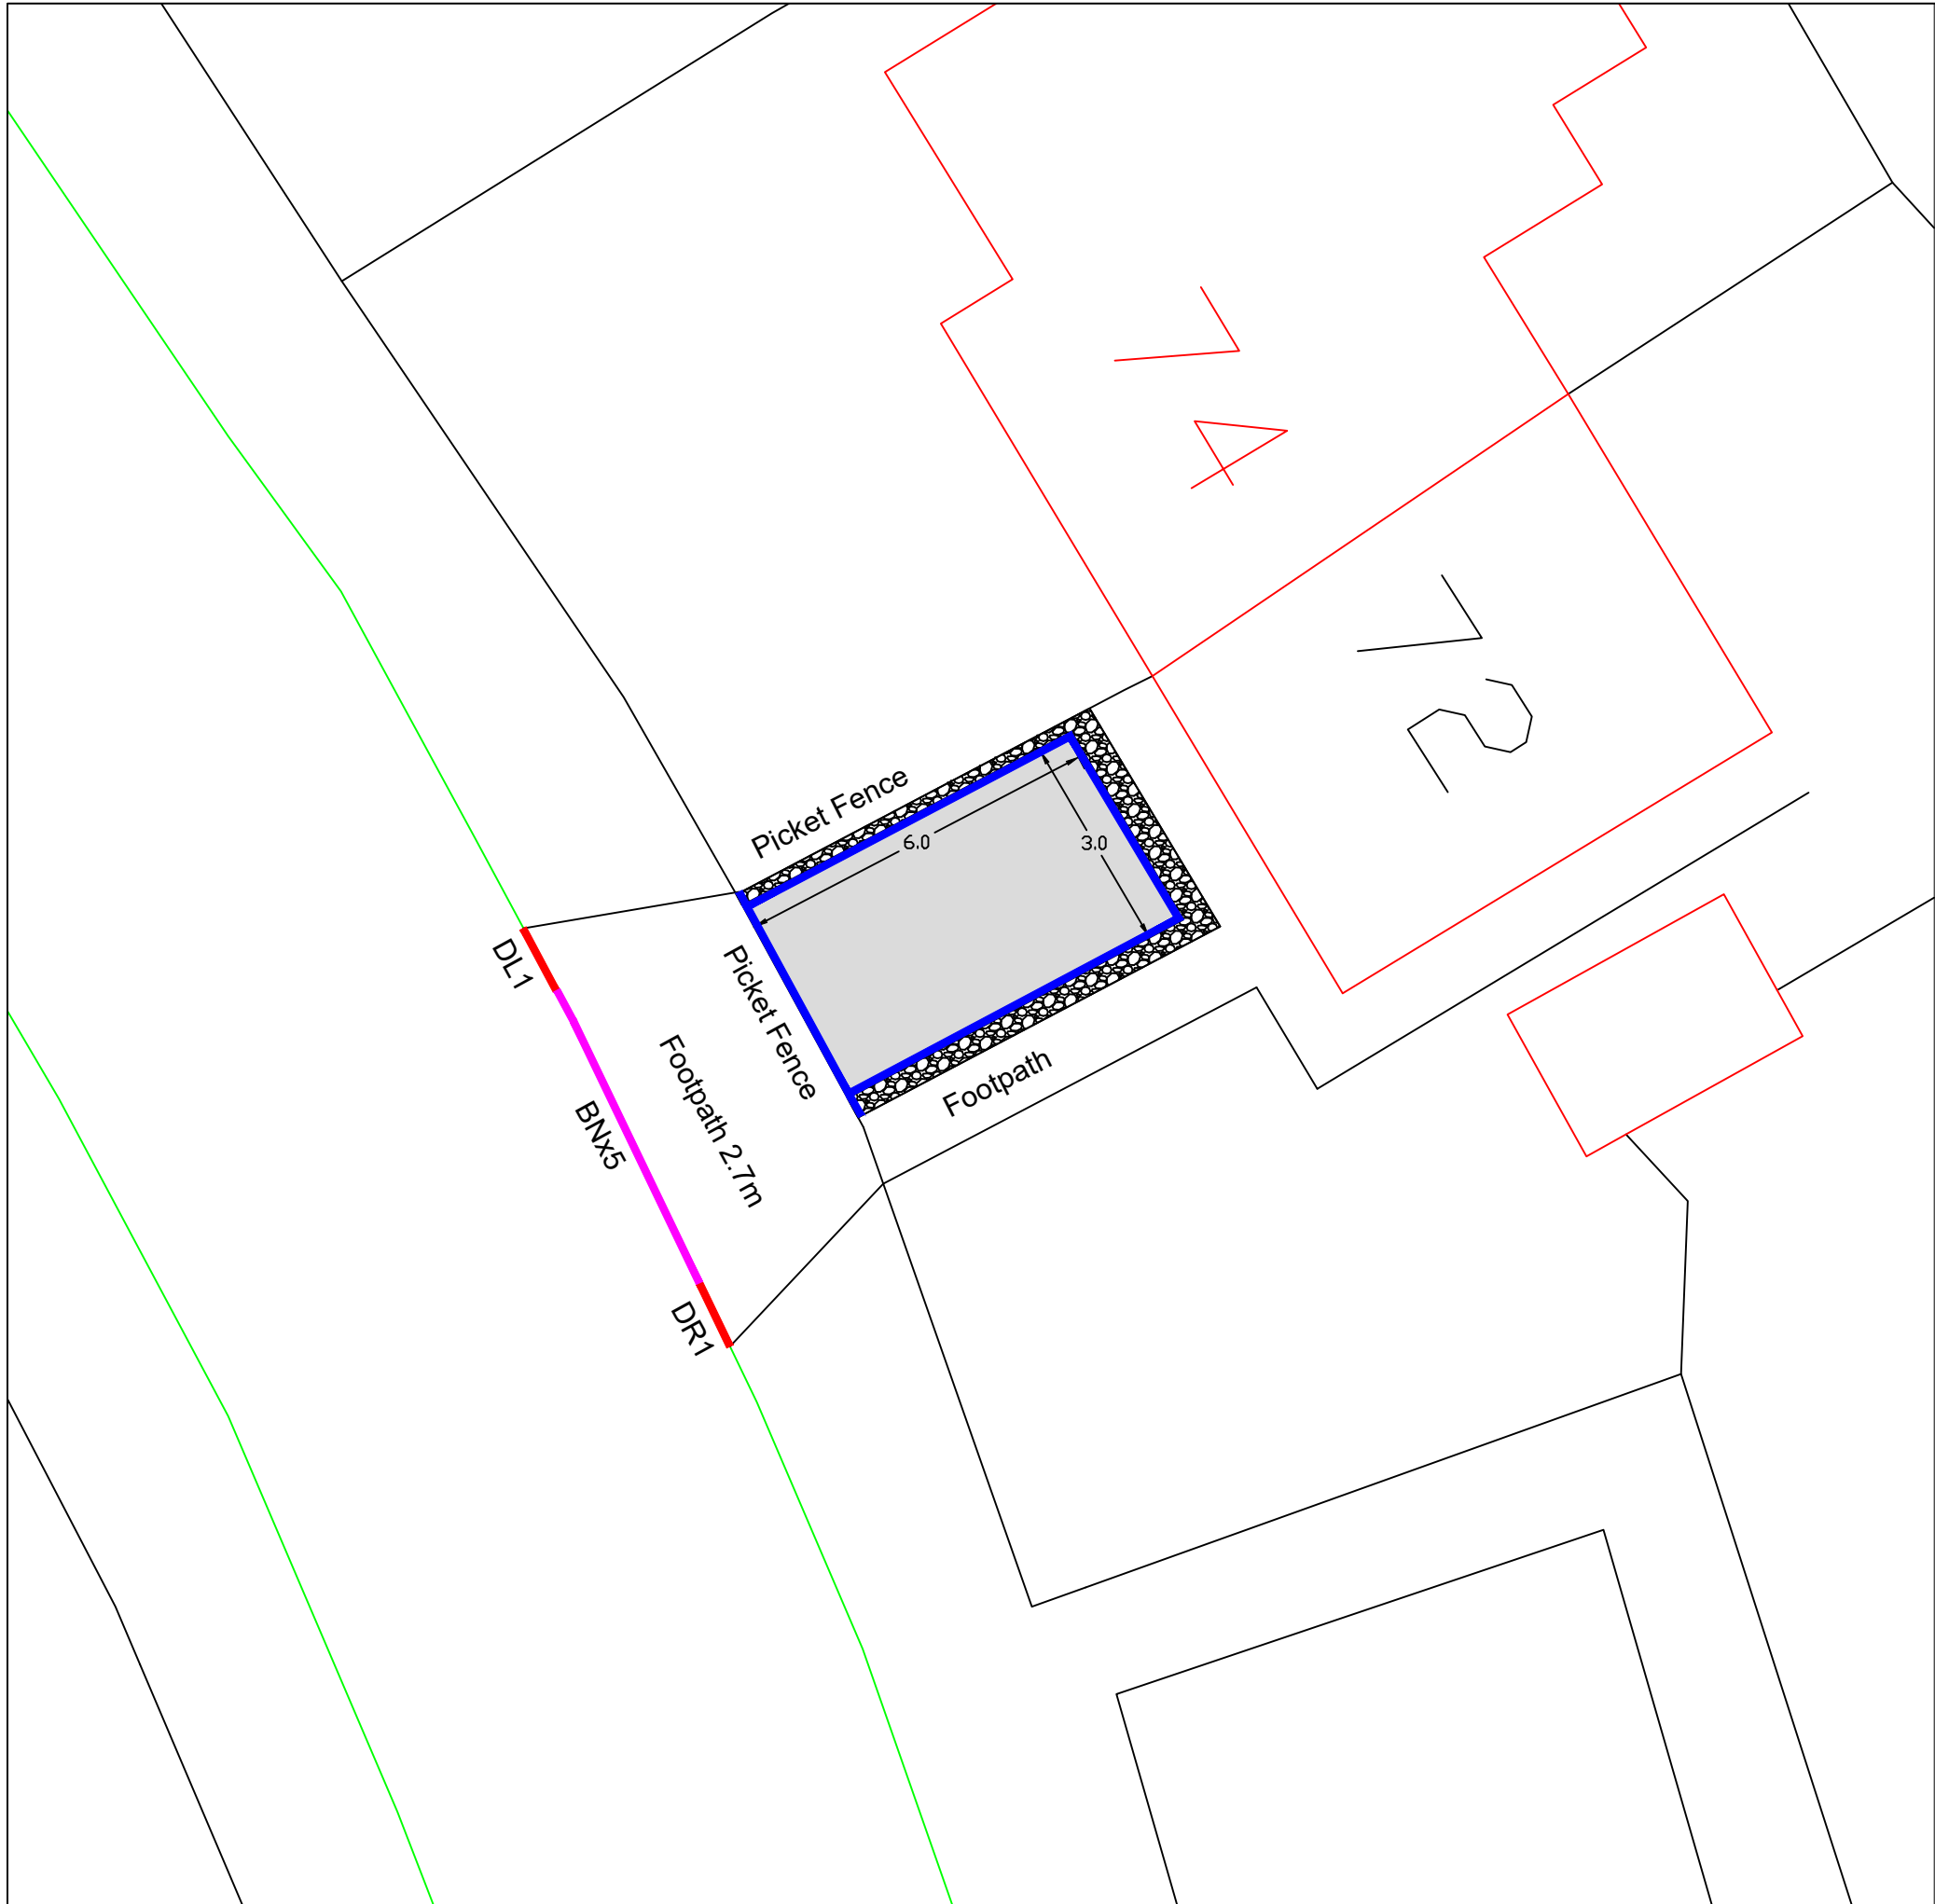

|                                                                                       |                                |   |                     |
|---------------------------------------------------------------------------------------|--------------------------------|---|---------------------|
|  |                                | <b>WREXHAM COUNTY BOROUGH COUNCIL</b><br>Housing Services,<br>Housing and Public Protection Department,<br>Ruthin Road,<br>Wrexham,<br>LL13 7TU |                     |
|                                                                                       |                                | Tel: (01978) 315300      Fax: (01978) 315355   |                     |
| Project: 72 Bryn Hedd                                                                 |                                |   |                     |
| Detail: Proposed Hardstanding and dropped kerb                                        |                                |   |                     |
| Drawn By:<br><b>AJ</b>                                                                | Date:<br><b>September 2023</b> | Checked By:   |                     |
| Scale: <b>1:2000A3</b><br><b>1:25000A3</b>                                            | Project No:<br><b>???????</b>  | Dwg No:<br><b>01</b>   | Rev:<br>Preliminary |