



Existing Side Elevation
1:50

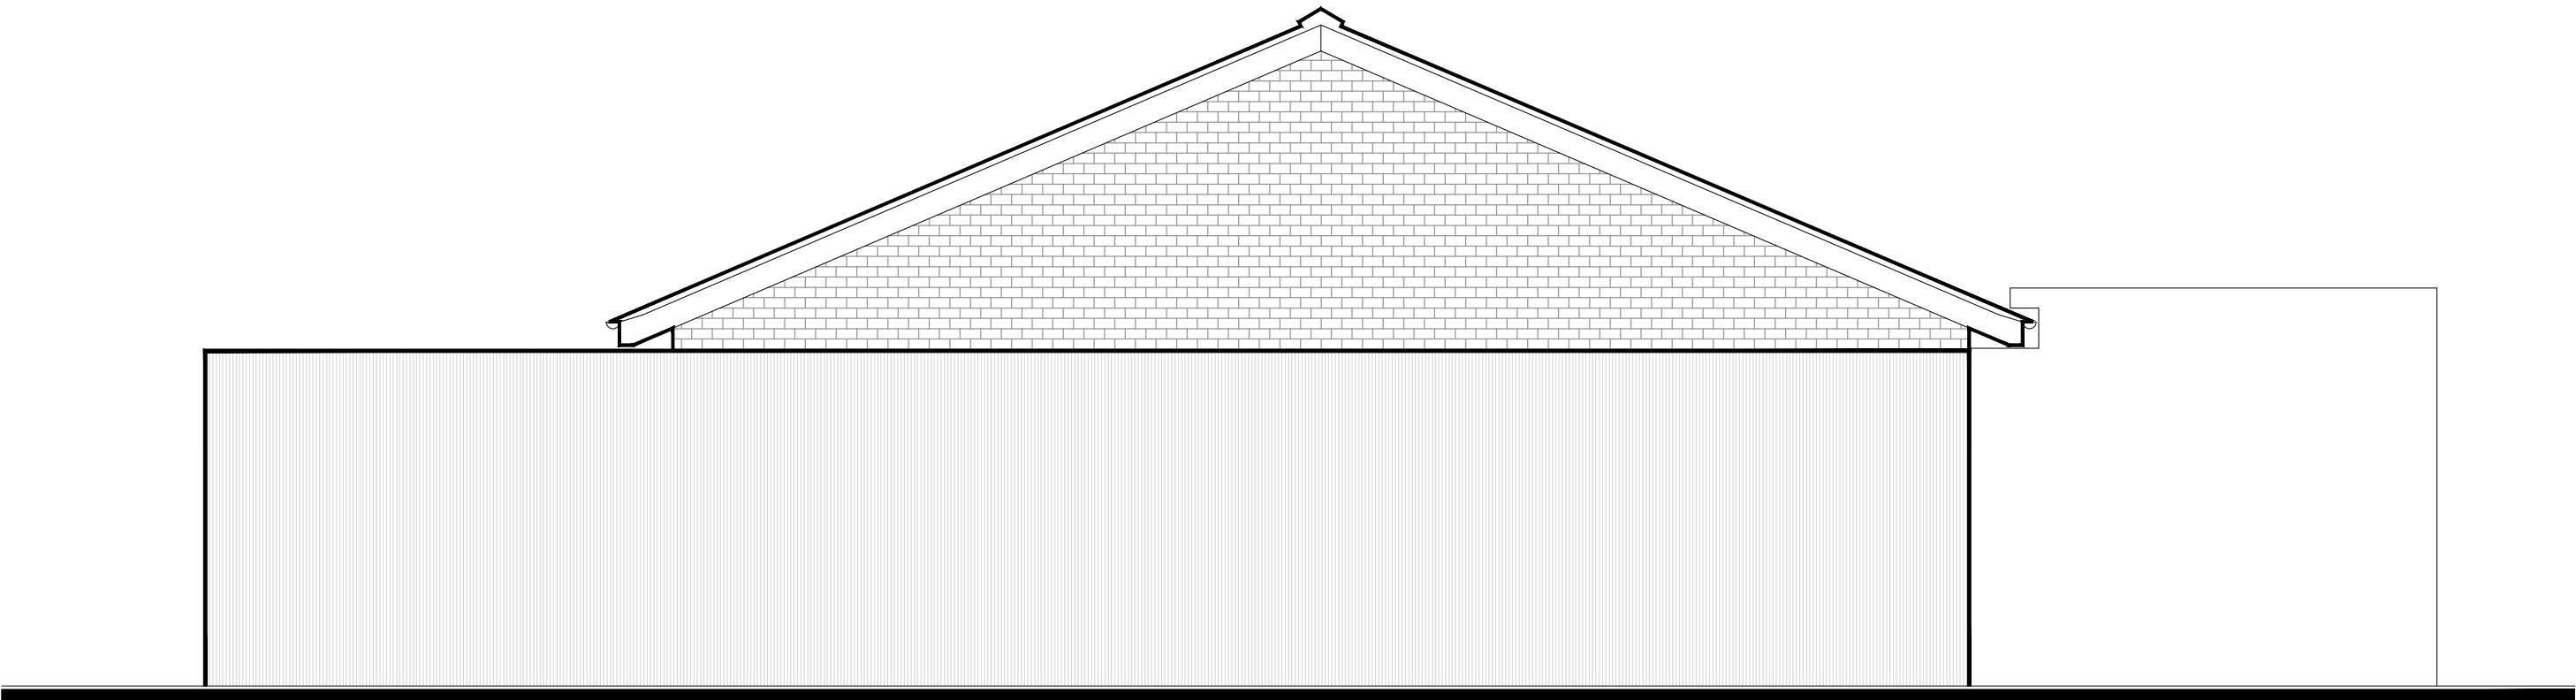

Existing Front Elevation
1:50



Existing Rear Elevation
1:50

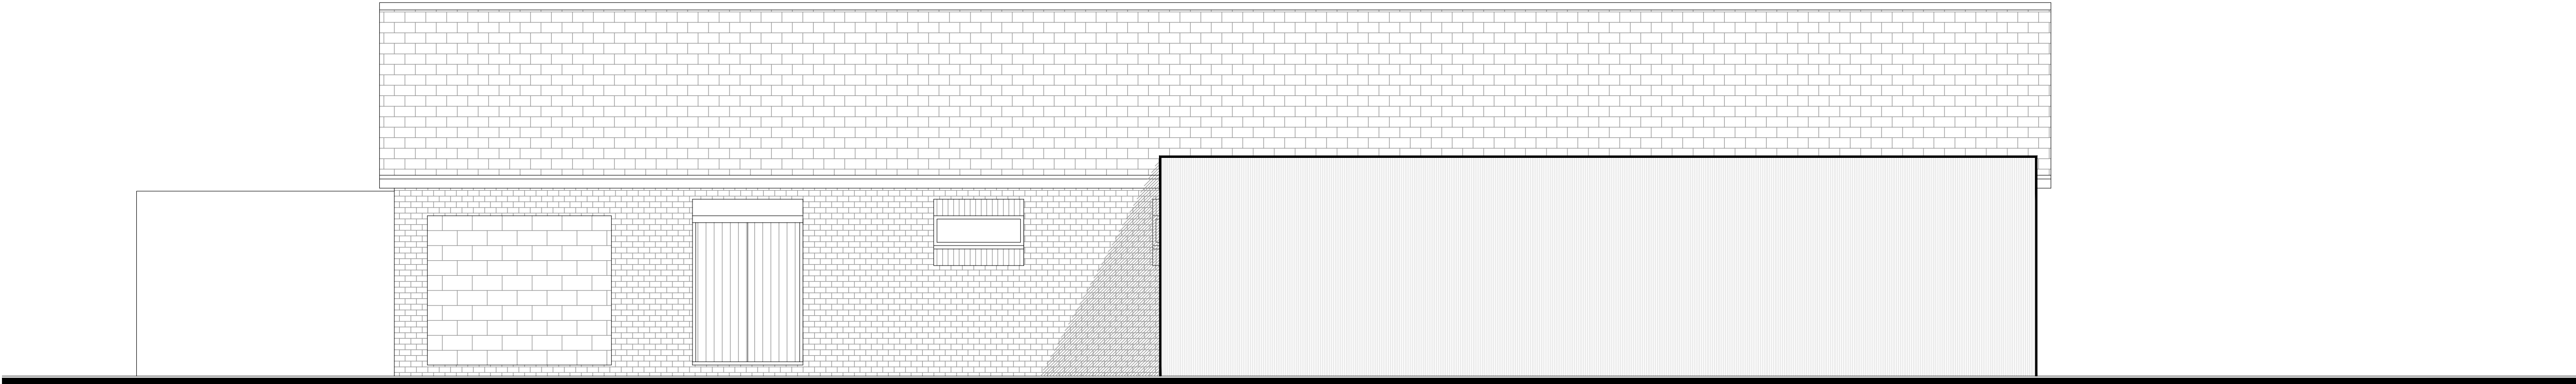

Existing Side Elevation
1:50