


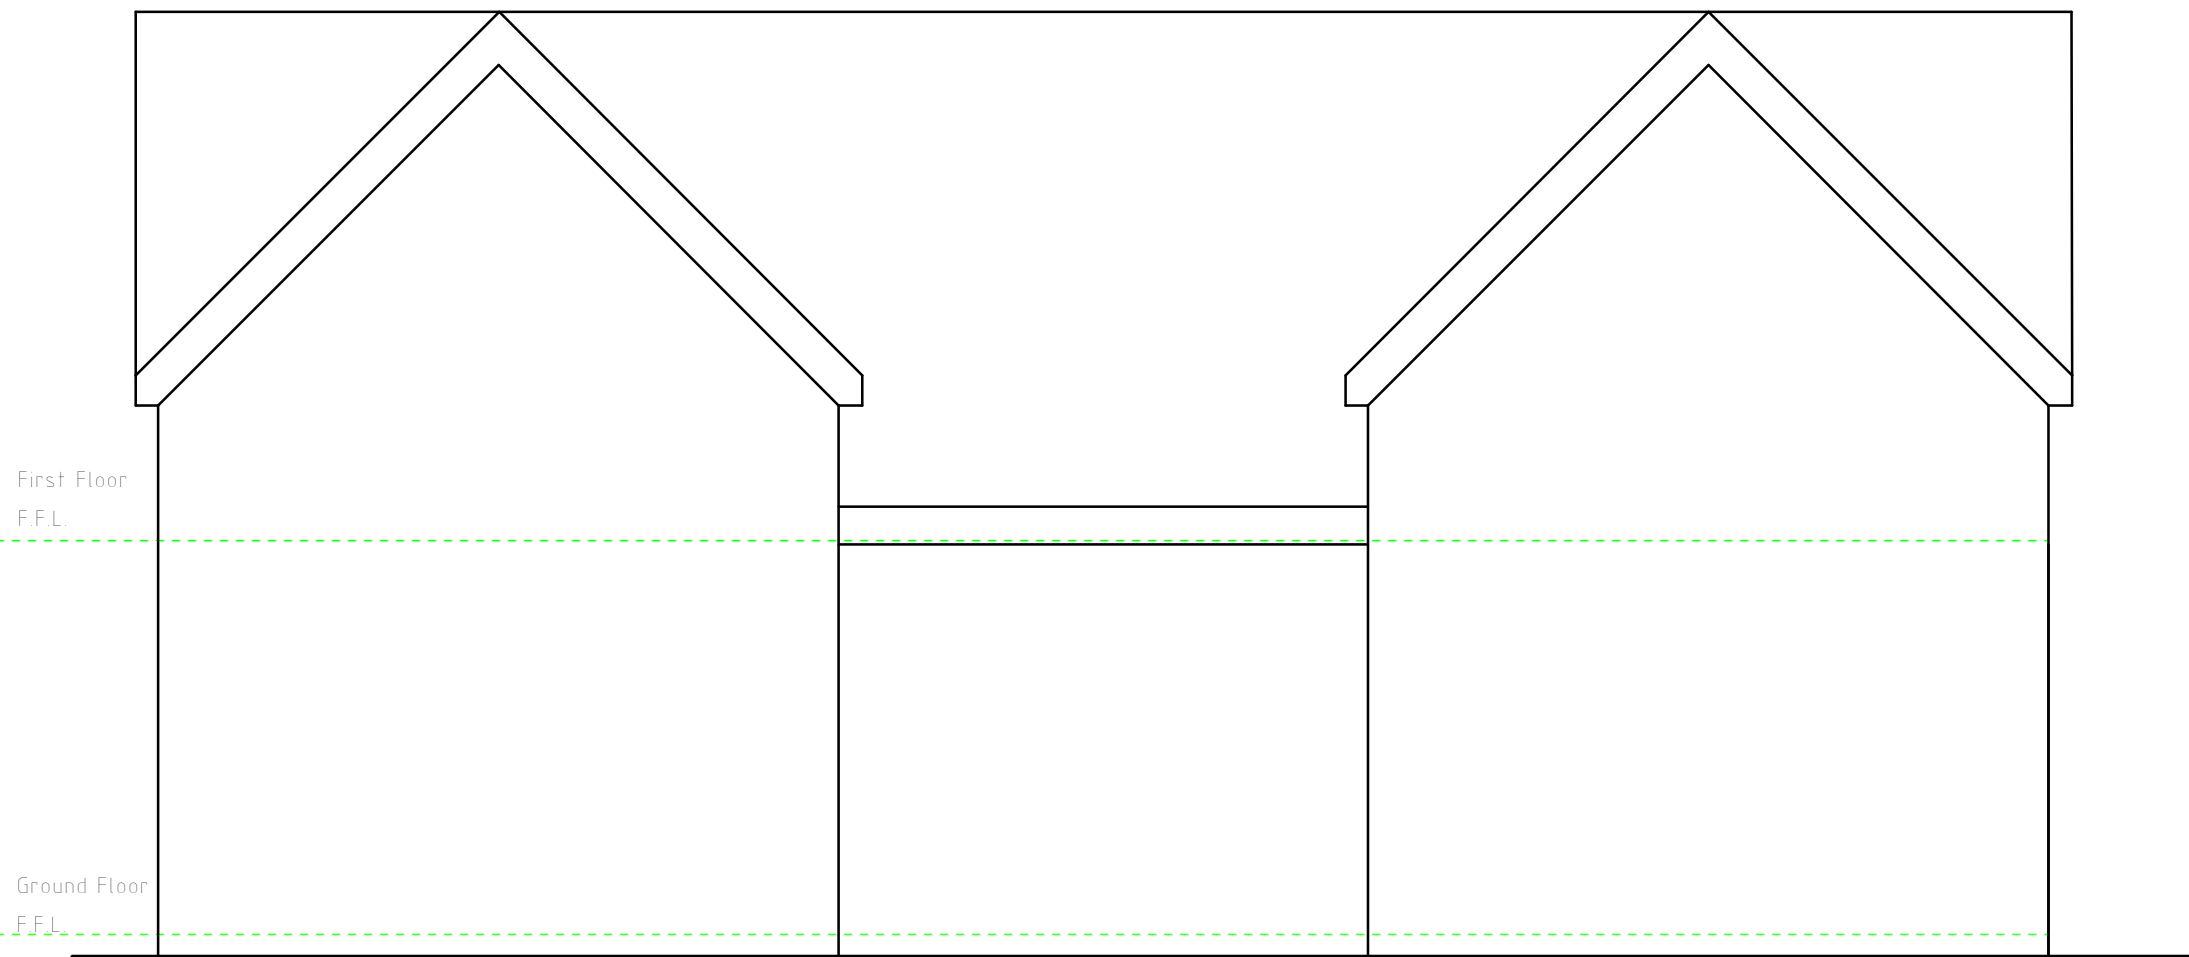

Typical Elevation 1:50

Rev	Date	Detail	Initial

Project:
Proposed Residential dwelling on
land associated with, Braemore,
Hill Street, Cefn Mawr,
Wrexham, LL14 3BB

Title: Planning: Typical Elevation	Scale: (A3) 1:50
--	-------------------------

Drawn By: D.J.Edwards	Date: August 2023
------------------------------	--------------------------

Drawing No: R126/004	Sheet: 1 of 1
-----------------------------	----------------------





Office 3K4,
Redwither Business Tower,
Wrexham. LL13 9XT
Tel: 01978 356500
www.blueprintarchitectural.com
© copyright all rights reserved