


- 1 Profiled metal composite roof panel - to match existing archery building
- 2 Glazed roof light with PPC aluminium frame
- 3 Polycarbonate roof light, profile to match roof sheeting
- 4 PPC aluminium gutter & downpipes
- 5 Timber cladding boards - Larch to match existing archery building
- 6 Timber door with vision panel.
- 7 Windows with PPC aluminium frames
- 8 Masonry built up foundation
- 9 Timber door
- 10 PPC aluminium framed glazed door

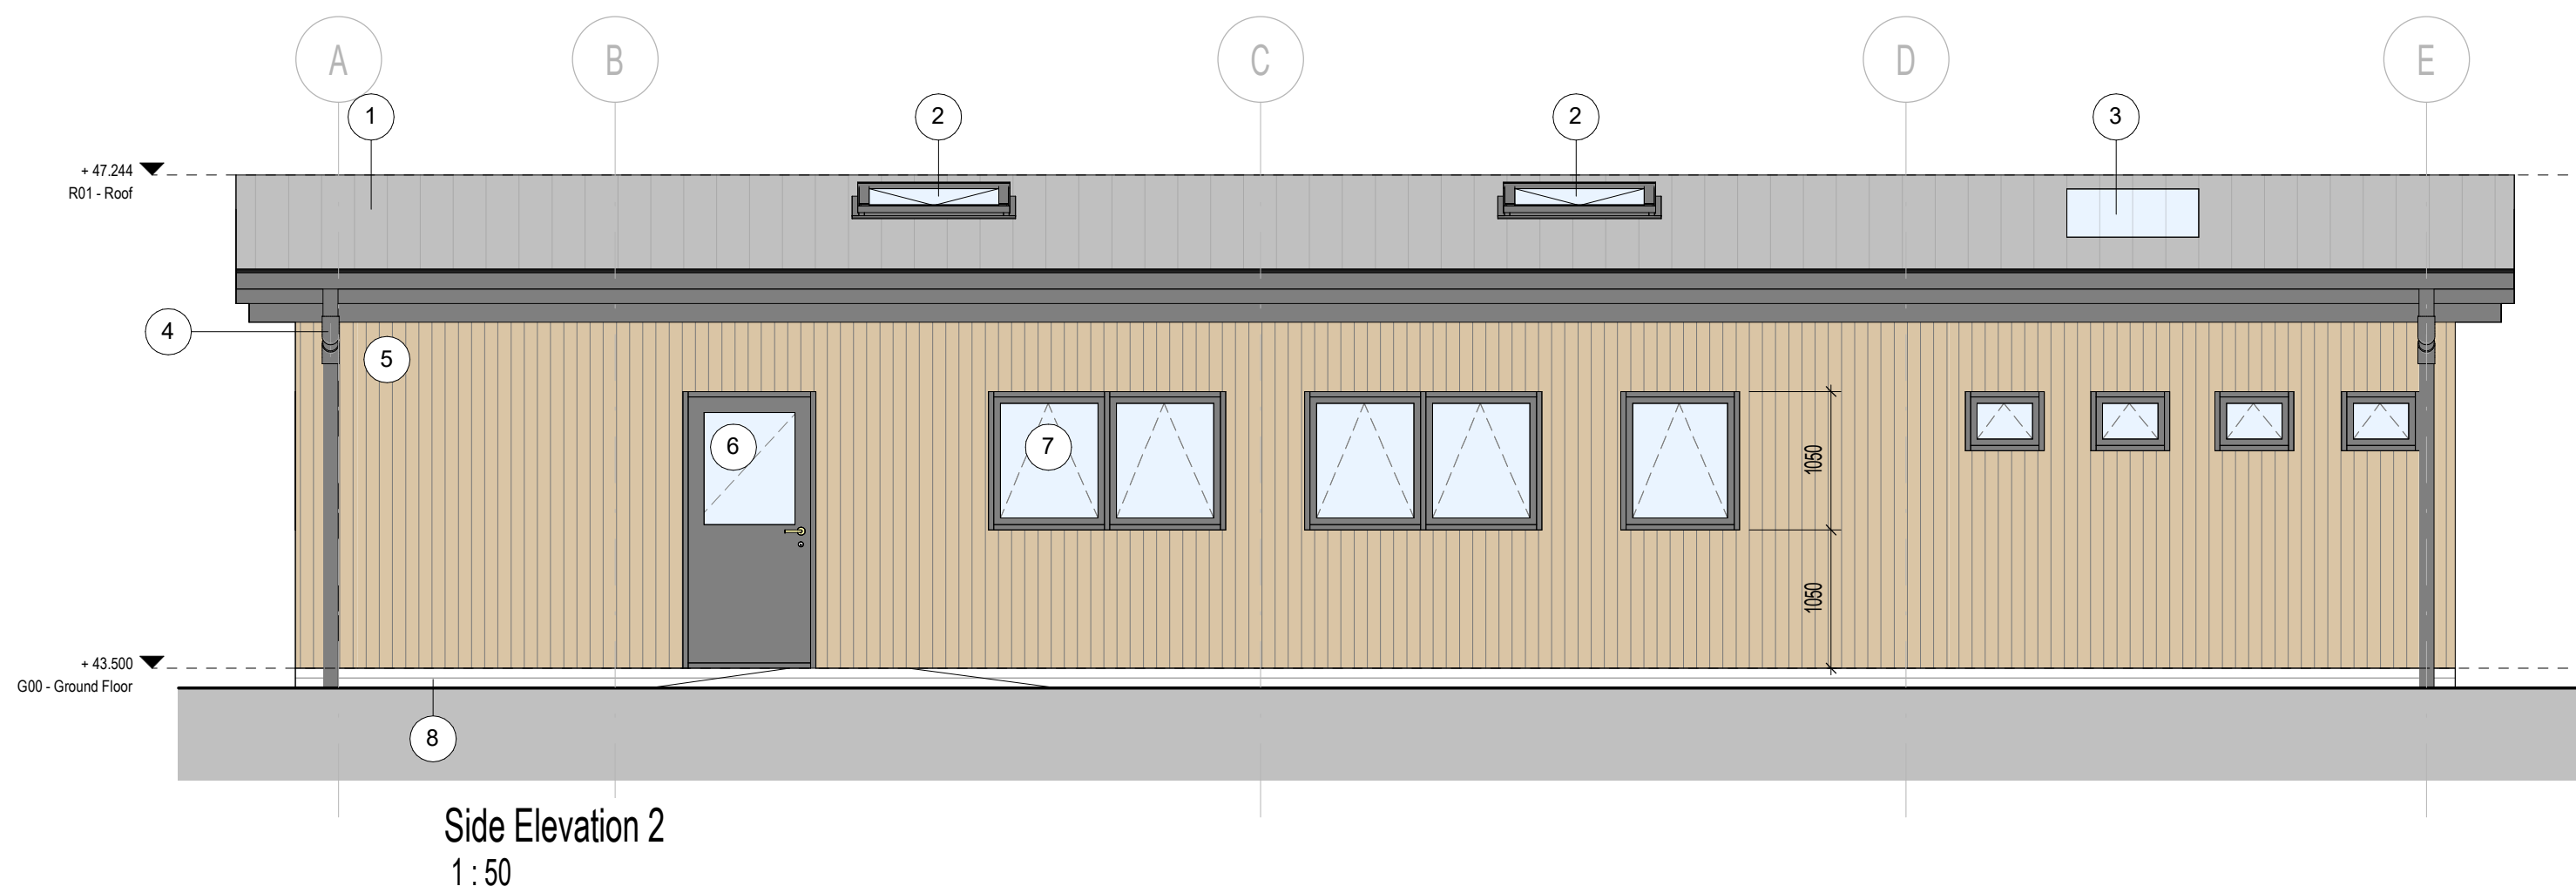

P6	ISSUED FOR PLANNING APPLICATION - Window layout approved Issued LF LE DH	21/12/2022
P5	ISSUED FOR PLANNING APPLICATION - Option 2 mirrored sent back later today LF LE DH	09/12/2022
P4	ISSUED FOR PLANNING APPLICATION - Building 2 taken forward LF LE DH	01/12/2022
P3	Covered area reduced in depth by 2548mm and no. of rooflights reduced. External lighting revised to Larch KIT storage amended to 6 no. cupboards. Door added for catering access.	18/08/2022
P1	Design updated in response to client feedback LE DH DH	27/07/2022
	Initial design A J DH DH arch	29/07/2022
<u>REV DESCRIPTION DRAWN BY CHECKED BY APPROVED BY DATE</u>		
RIBA PLAN OF WORK WORKSPACE Stage 3 - Spatial Coordination	Level 0 - Model DEFINITION (LH) L0-3 - Approximate Model	
PURPOSE OF ISSUE - SUITABLE FOR: Planning Submission	BIM STATUS or SUITABILITY Status S2 - Information	

