


existing
profiled metal
roof sheeting
with rooflight
panels

Ridge 54.40

Eaves 52.13

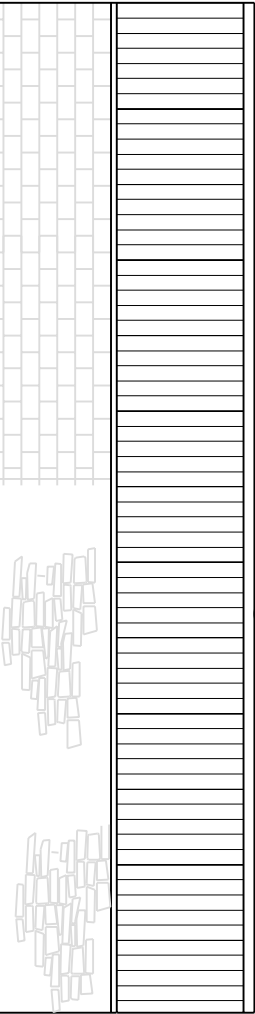

50.35

FL 49.86

50.66

North Facing Elevation Public Highway

Ridge 54.30 profiled metal roof sheeting with rooflight panels 'slate blue' BS18B29

New Bird Box
on gable end

Eaves 53.16

Public Highway
50.66

West Facing Elevation

End Store on
Metalwork Workshop removed

Existing stores to be removed

profiled metal sheeting 'slate blue' BS18B29

FL 49.86

Sliding Door
'slate blue'
BS18B29

Ridge 54.30

Existing Metalwork workshop retained

end store
removed
Eaves 53.16

Eaves 53.16

profiled metal
sheeting
Existing Store to
'slate blue'
be removed
BS18B29

FL 49.86


Wooden Shed
to be removed

South Facing Elevation

profiled metal roof sheeting with rooflight panels 'slate blue' BS18B29

No.5
25degrees

outline of
Mill

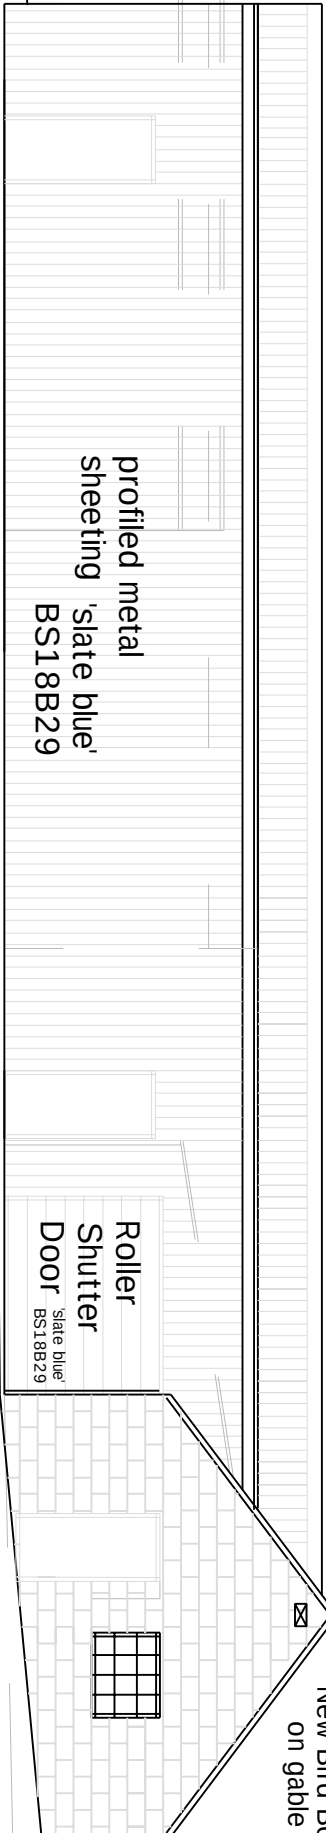

East Facing Elevation

Wooden Shed to be removed

profiled metal
sheeting 'slate blue'
BS18B29

Roller
Shutter
Door
'slate blue'
BS18B29

New Bird Box
on gable end

Public Highway
50.35

outline of
Mill

Plot 07 PROPOSED BUILDING ELEVATIONS

Scale:1:100@A3
09/11/2023