



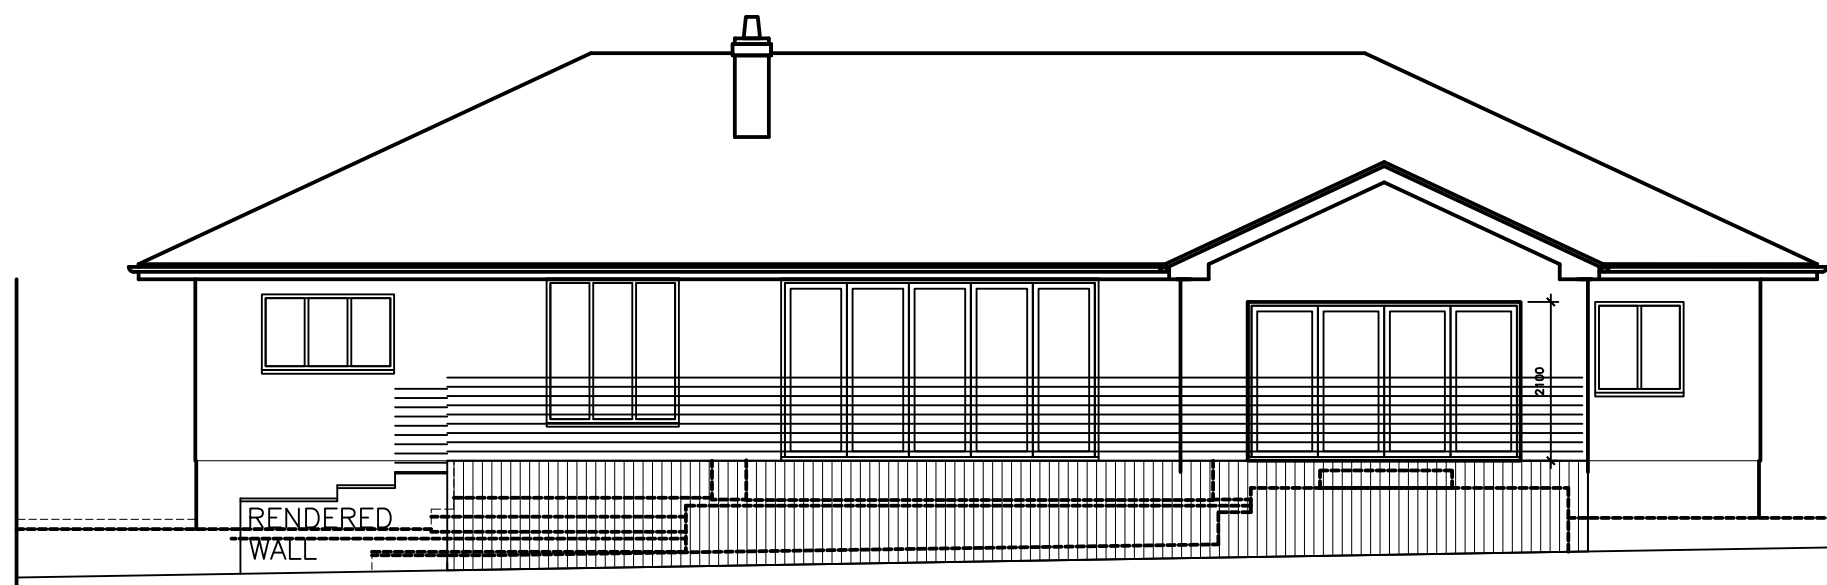


ELEVATION 1

PREVIOUS RAISED PAVINGS AND
WALLS SHOWN IN BROKEN LINE


TIMBER BOARD CLADDING

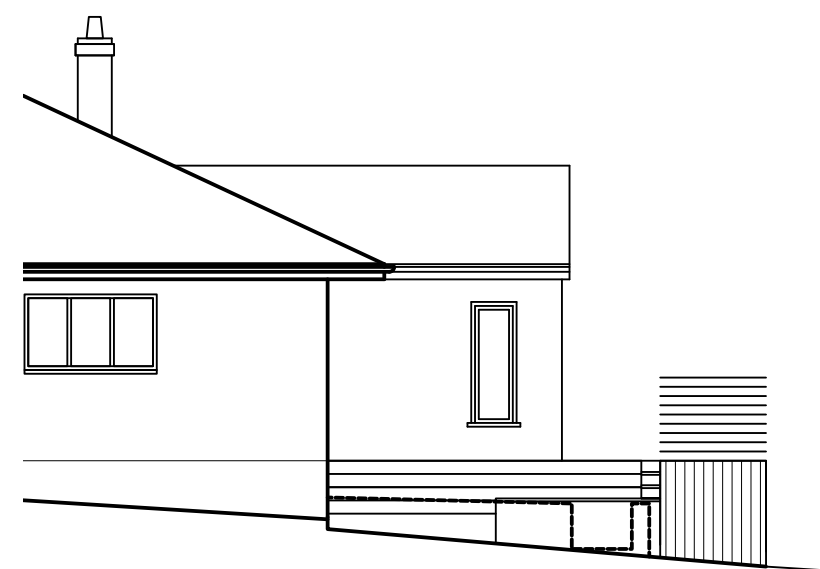

ELEVATION 2

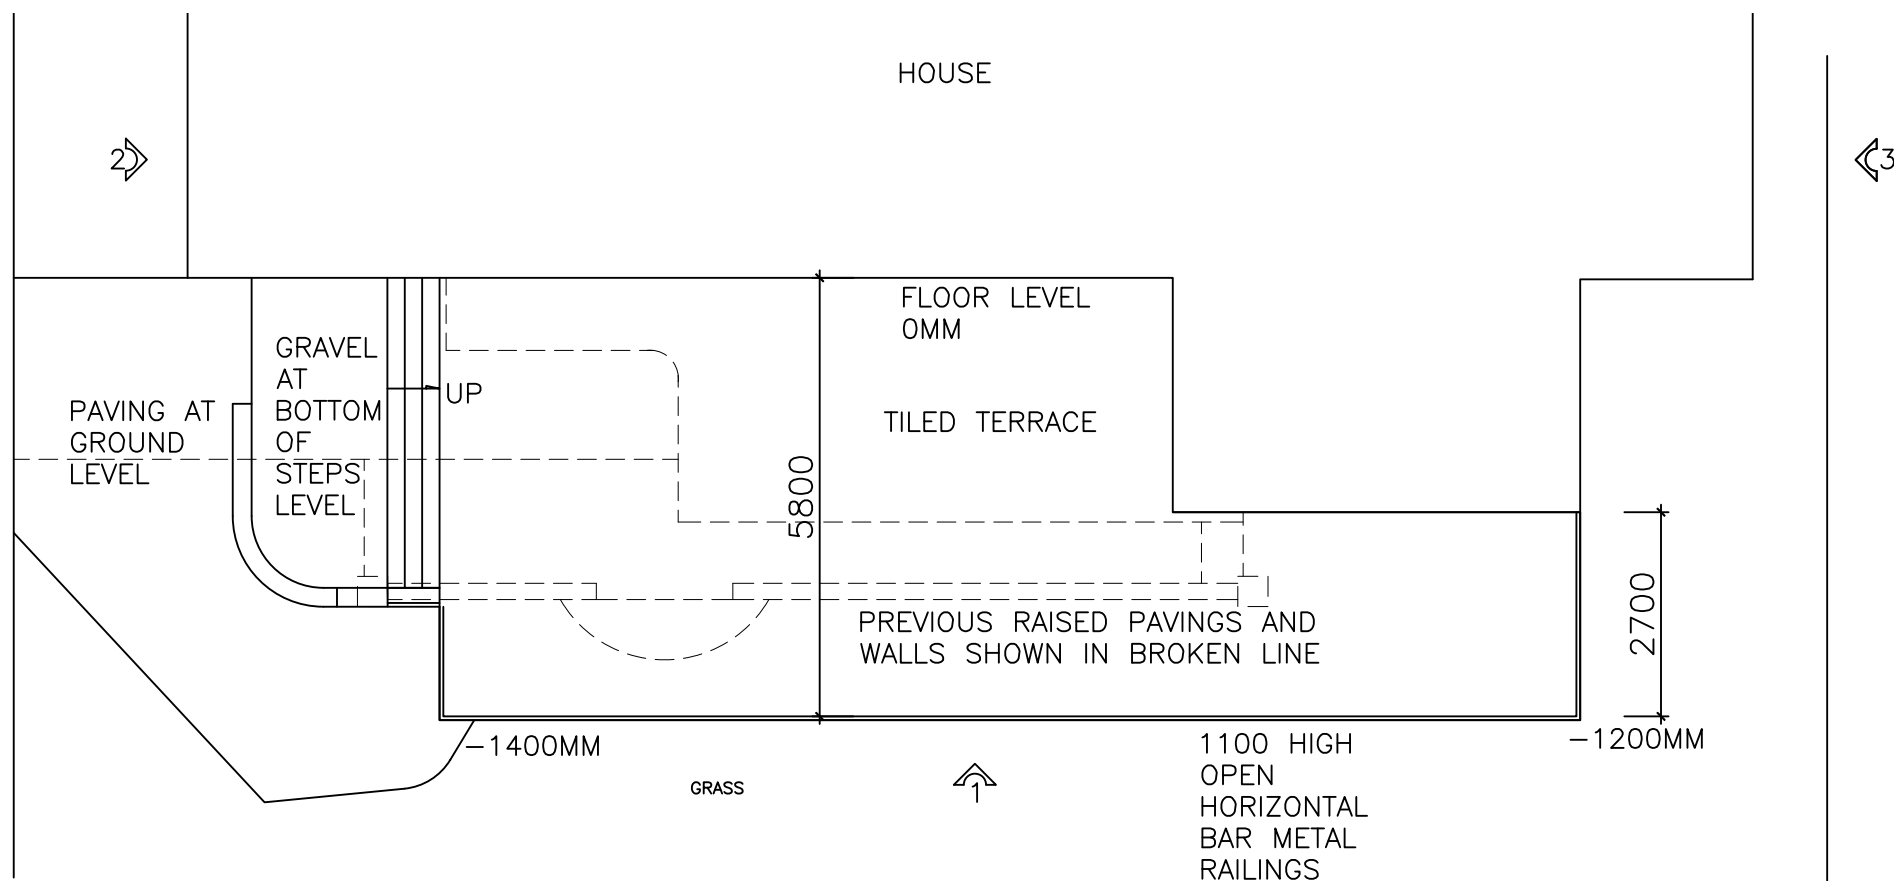

ELEVATION 3

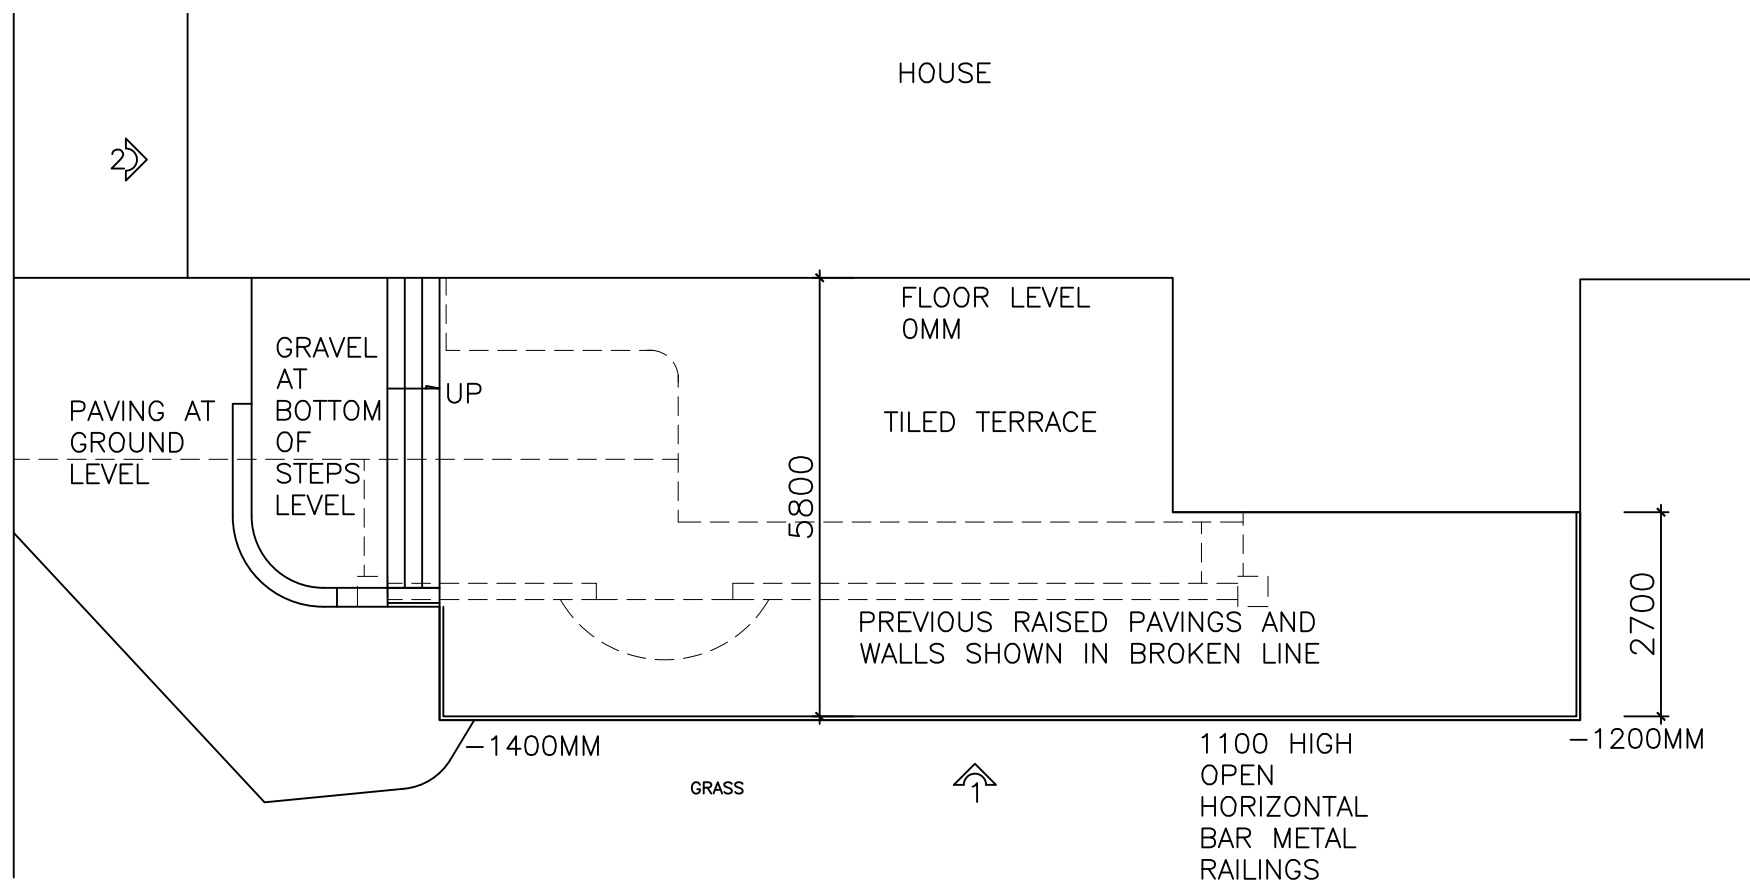

	Client GSD				
	Job ROFT, CARTHAGENA LANE, GRESFORD, LL138UT				
	Title REAR TERRACE				
	Date NOV '13	Scales 1:500A1	Drawn	No CAR/TER/01	Rev