

astley.

Delivering creative branded environments
through signage, print and digital solutions



Address;
15 Chester Rd, Gresford,
Wrexham LL12 8NB

Drg: 86301
Title: External Signs

Status: **FOR REVIEW**
Drg by: Matt Date: 01/09/23

Date	Rev	Amendments
01/09/23	A	Initial proposal
04/09/23	B	Move Projection Sign




Item 1

Item 2




Item 1
Scale 1:20 @ A3

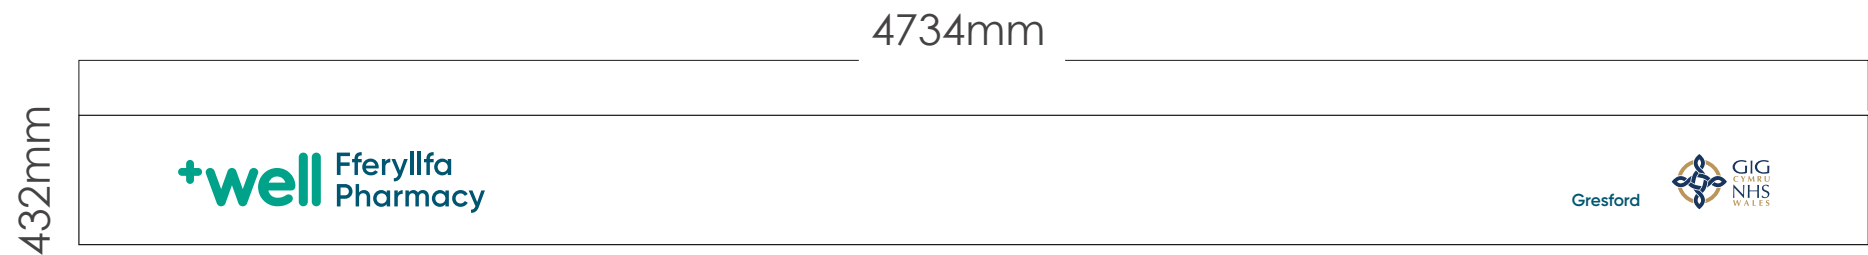

Item 1

Item 2

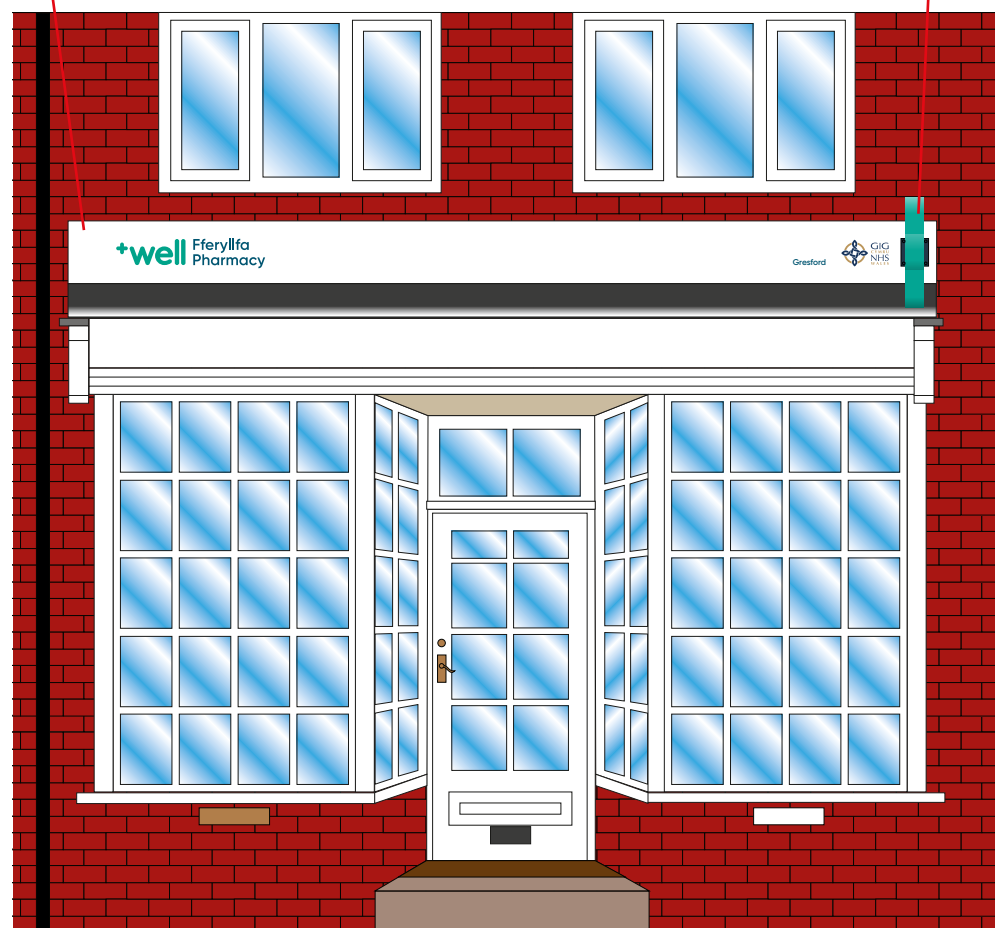

1 no. New internally illuminated fascia

Panels to be cut from aluminium and folded to give 100mm returns and powder coated RAL 9003 white

“+well” apertures have pushed through routed 10mm opal acrylic (5mm exposed) and with translucent green vinyl to face (colour PMS 3268C)
“Pharmacy” apertures are backed up with 3mm opal acrylic with translucent blue vinyl to face (colour PMS 7708C)

All other text to be non illuminated face applied vinyl only (colour PMS 7708C/288C/2995C)

Sign internally illuminated by cool white LEDs giving illumination to “+well Pharmacy” only

Sign fitted to existing structure, exact details/brackets & back panel TBC

Note: Electrical feed to be brought to sign position by others

*Sign static face illumination.
Illumination levels less than 300cd/m²*

Height FFL to bottom - approx. 2800mm

PMS 3268 C


PMS 7708 C

RAL 9003

PMS 534 C


PMS 465 C

Scale 1:50 @ A3

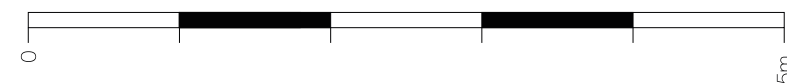


Scale 1:20@A3



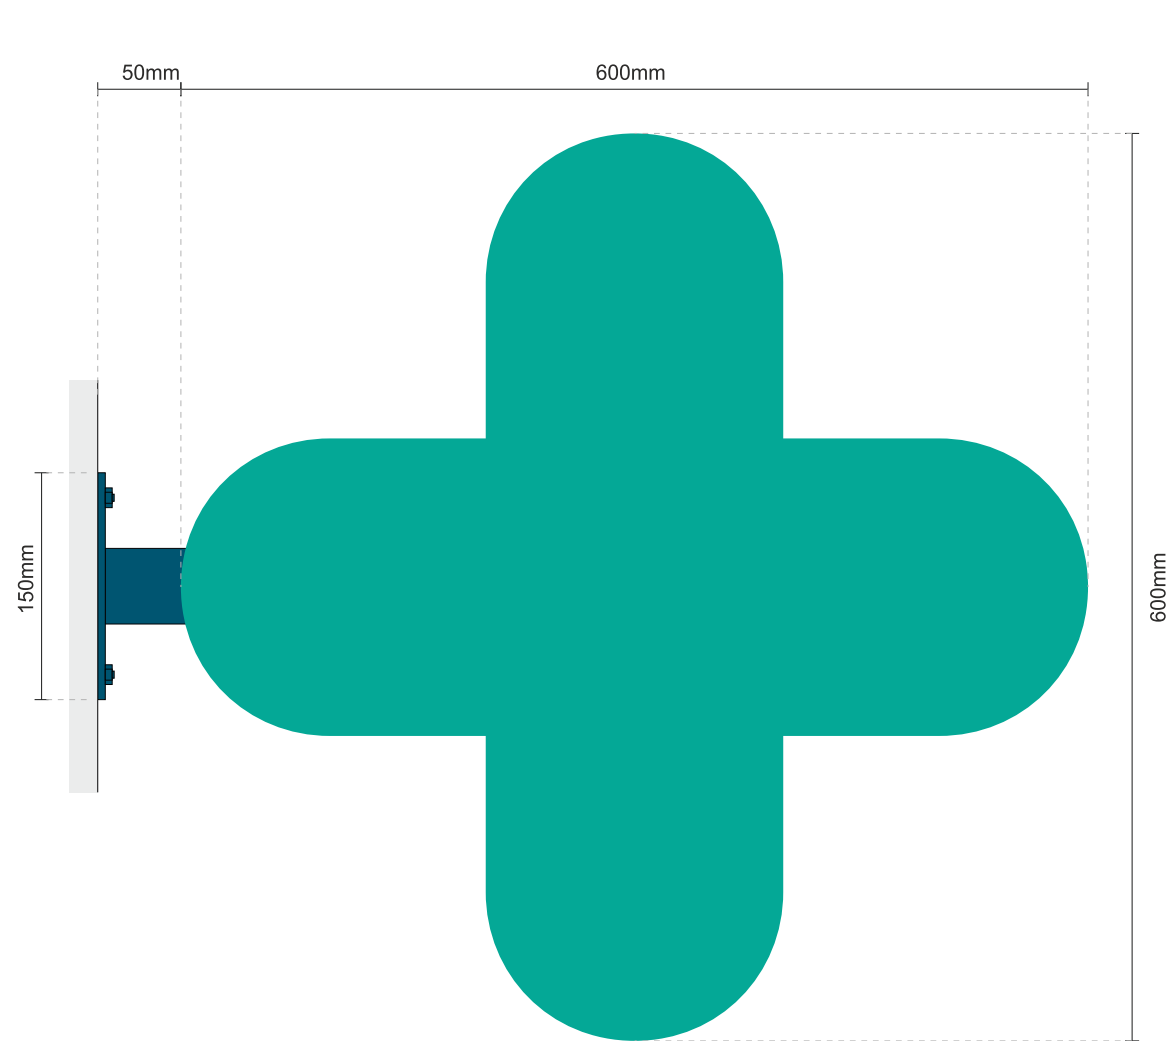

Face view
Scale 1:5 @ A3

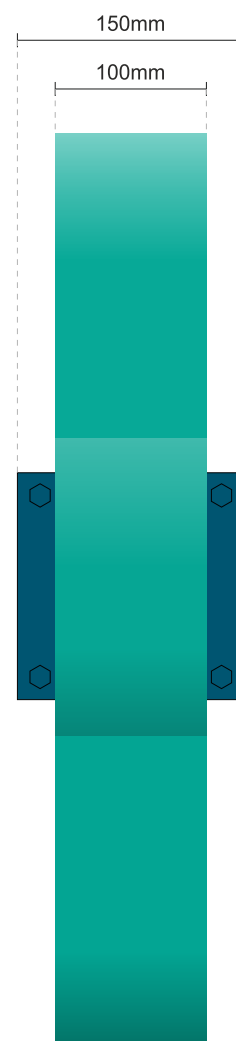

End view
Scale 1:5 @ A3

1 no. new internally illuminated projecting sign

Both faces to be cut from acrylic and face applied with vinyl to match PMS 3268C
Fixed to returns fabricated from aluminium and powder coated to match PMS 3268C
Internally illuminated bt cool white LEDs giving face illumination


Bracket and plate powder coated to match PMS 7708C

Plus to be fitted to suitable framework and fitted to new/existing fascia by 5mm thick fixing plate


Note: Electrical feed to be brought to sign position by others

*Sign static face illumination.
Illumination levels less than 300cd/m²*

Height FFL to bottom - approx. 3050mm

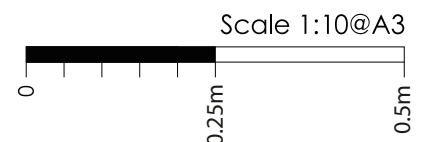

SITE LOCATION

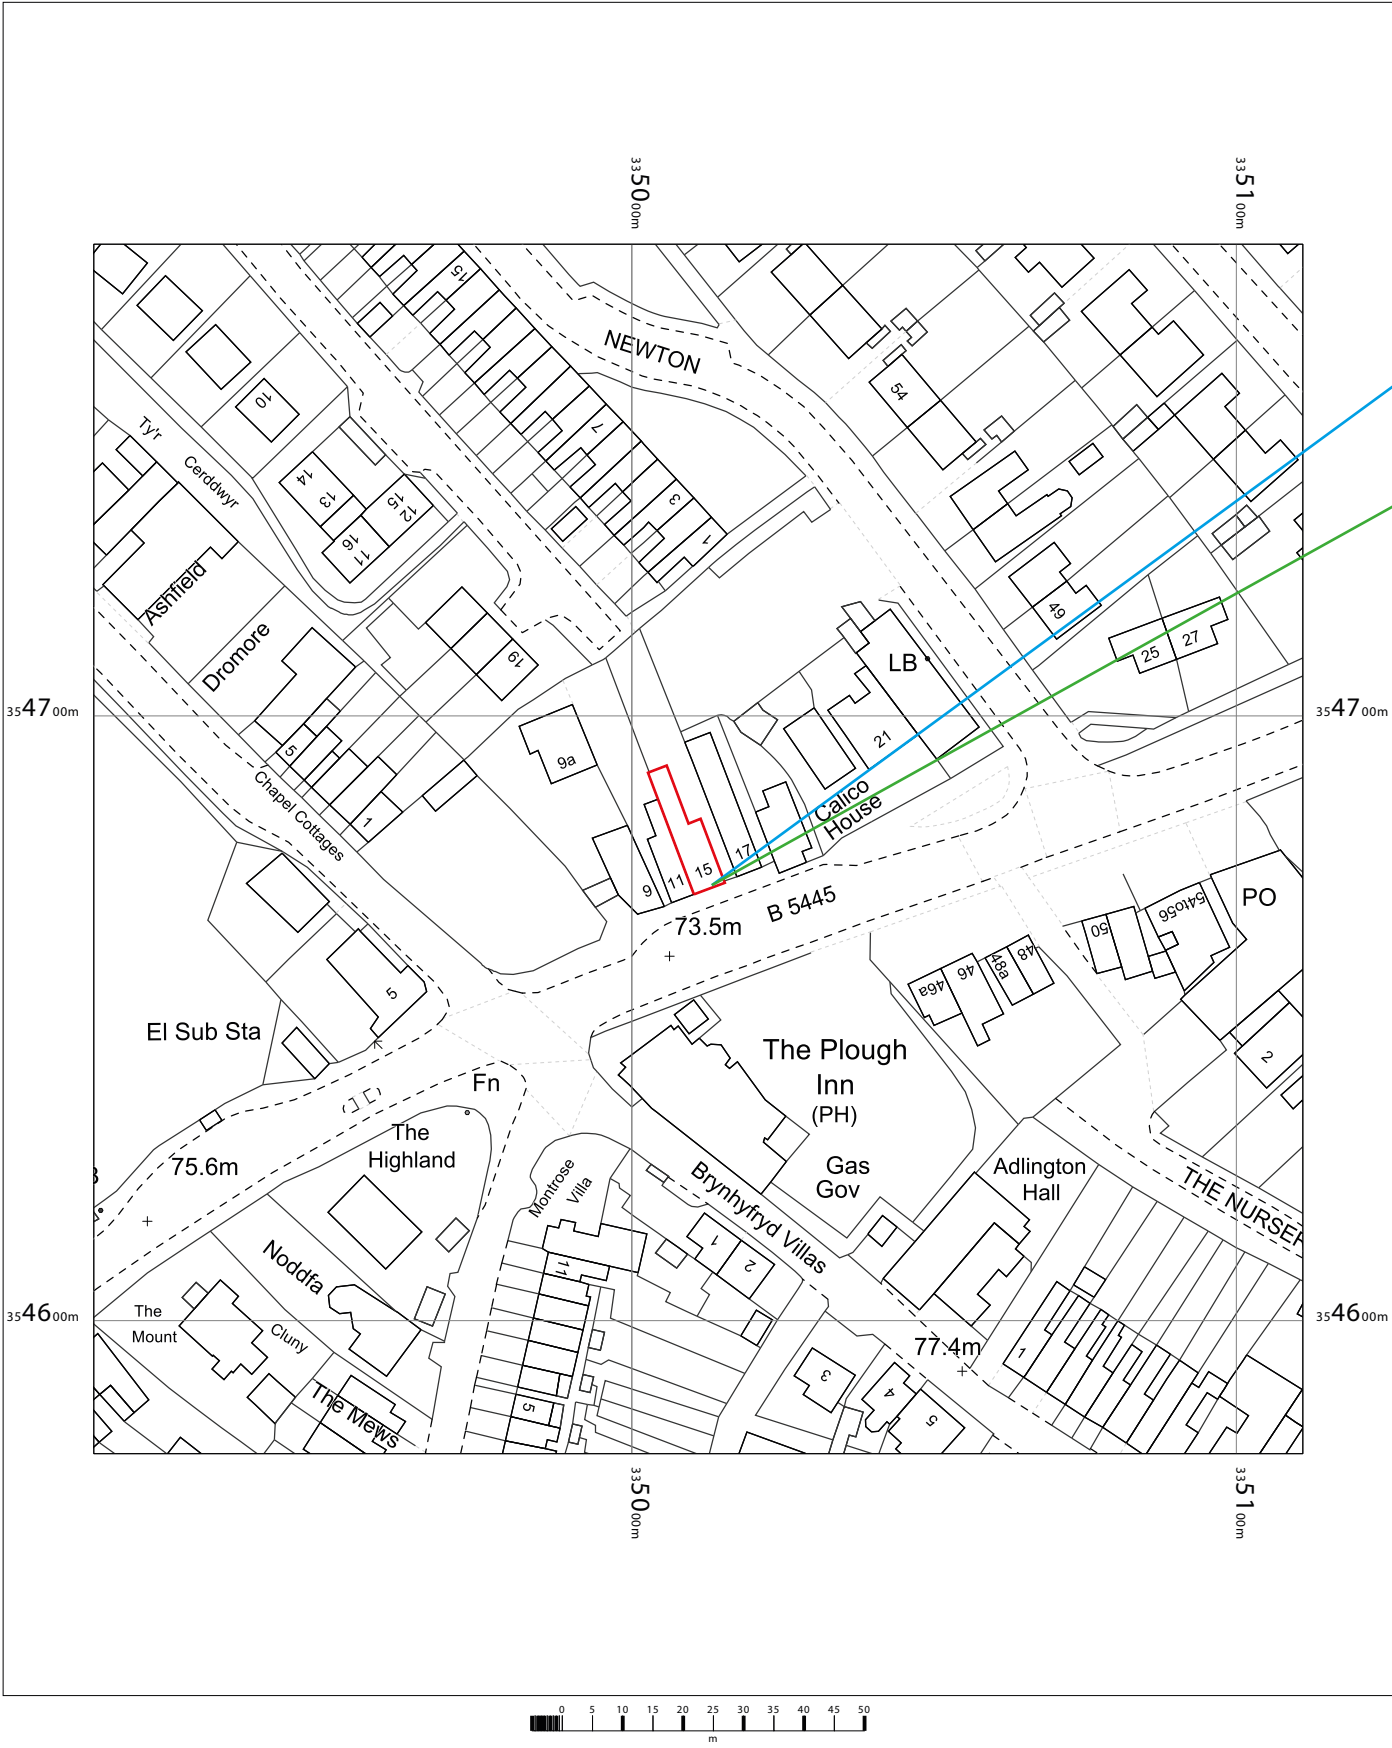

- Item 1 - Fascia
- Item 2 - Projection Sign

Pharmacy Shop
15 Chester Road,
Gresford,
Wrexham
LL12 8NB

OS MasterMap 1250/2500/10000 scale
Monday, September 4, 2023, ID: LAT-01123597
www.latitudemaps.co.uk

1:1250 scale print at A4, Centre: 335011 E, 354678 N

© Crown Copyright Ordnance Survey. Licence no. AC0000806982

