



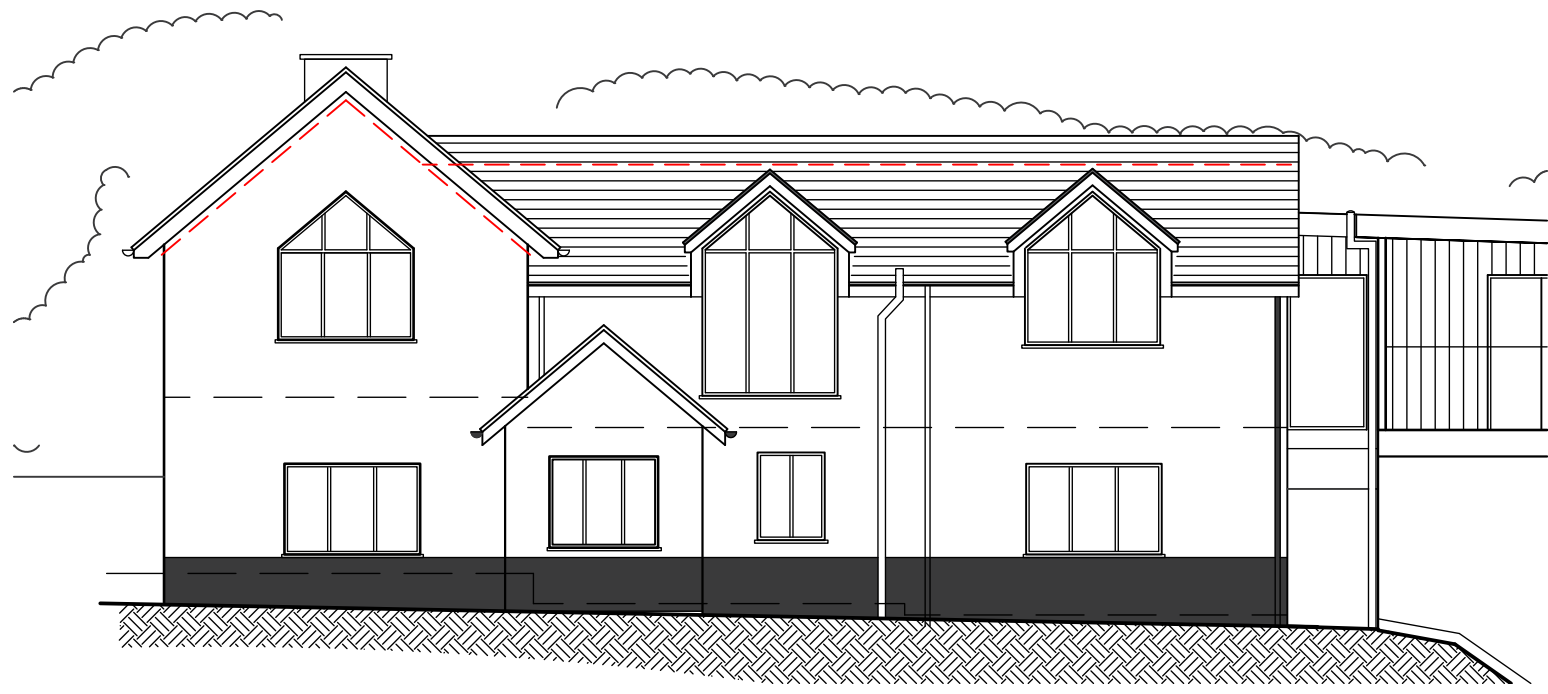


Elevation A
Scale 1:100

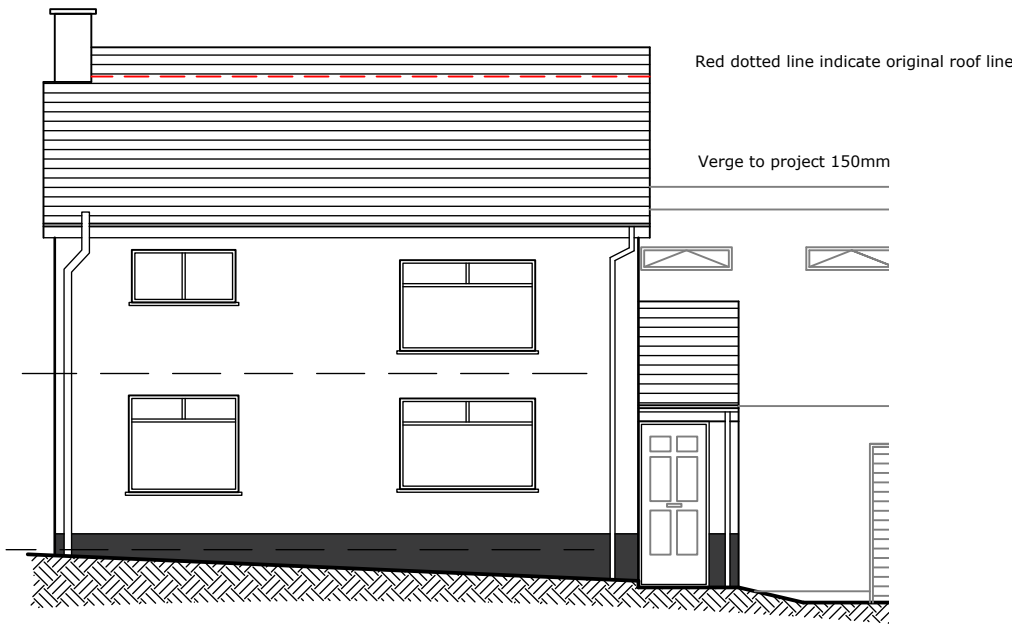

Elevation B
Scale 1:100




Elevation C
Scale 1:100

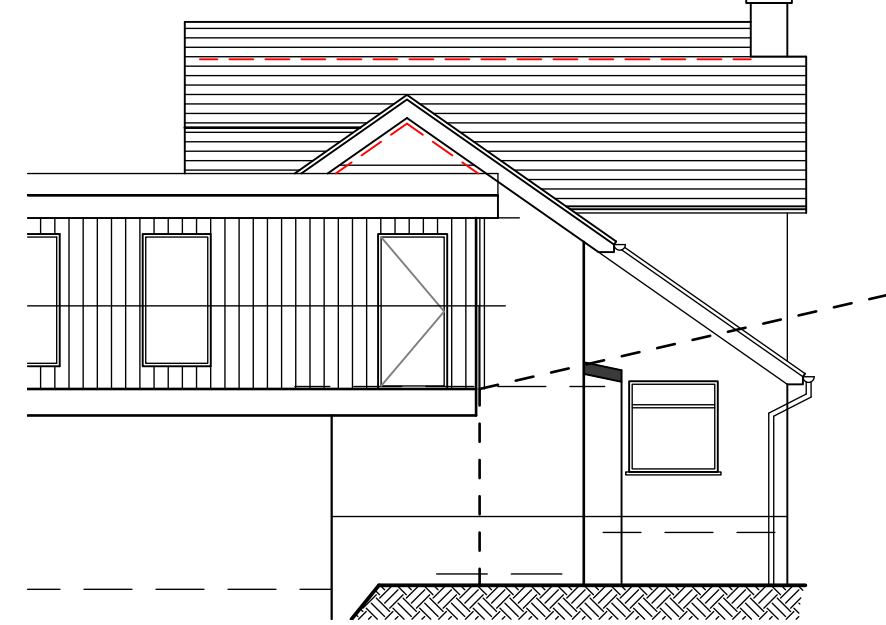

Elevation D
Scale 1:100


The Contractor must check all dimensions on site before commencing setting out works. Do not proceed in the event of a discrepancy. Any discrepancies are to be reported immediately. Do not scale from the prints.

Elevation C

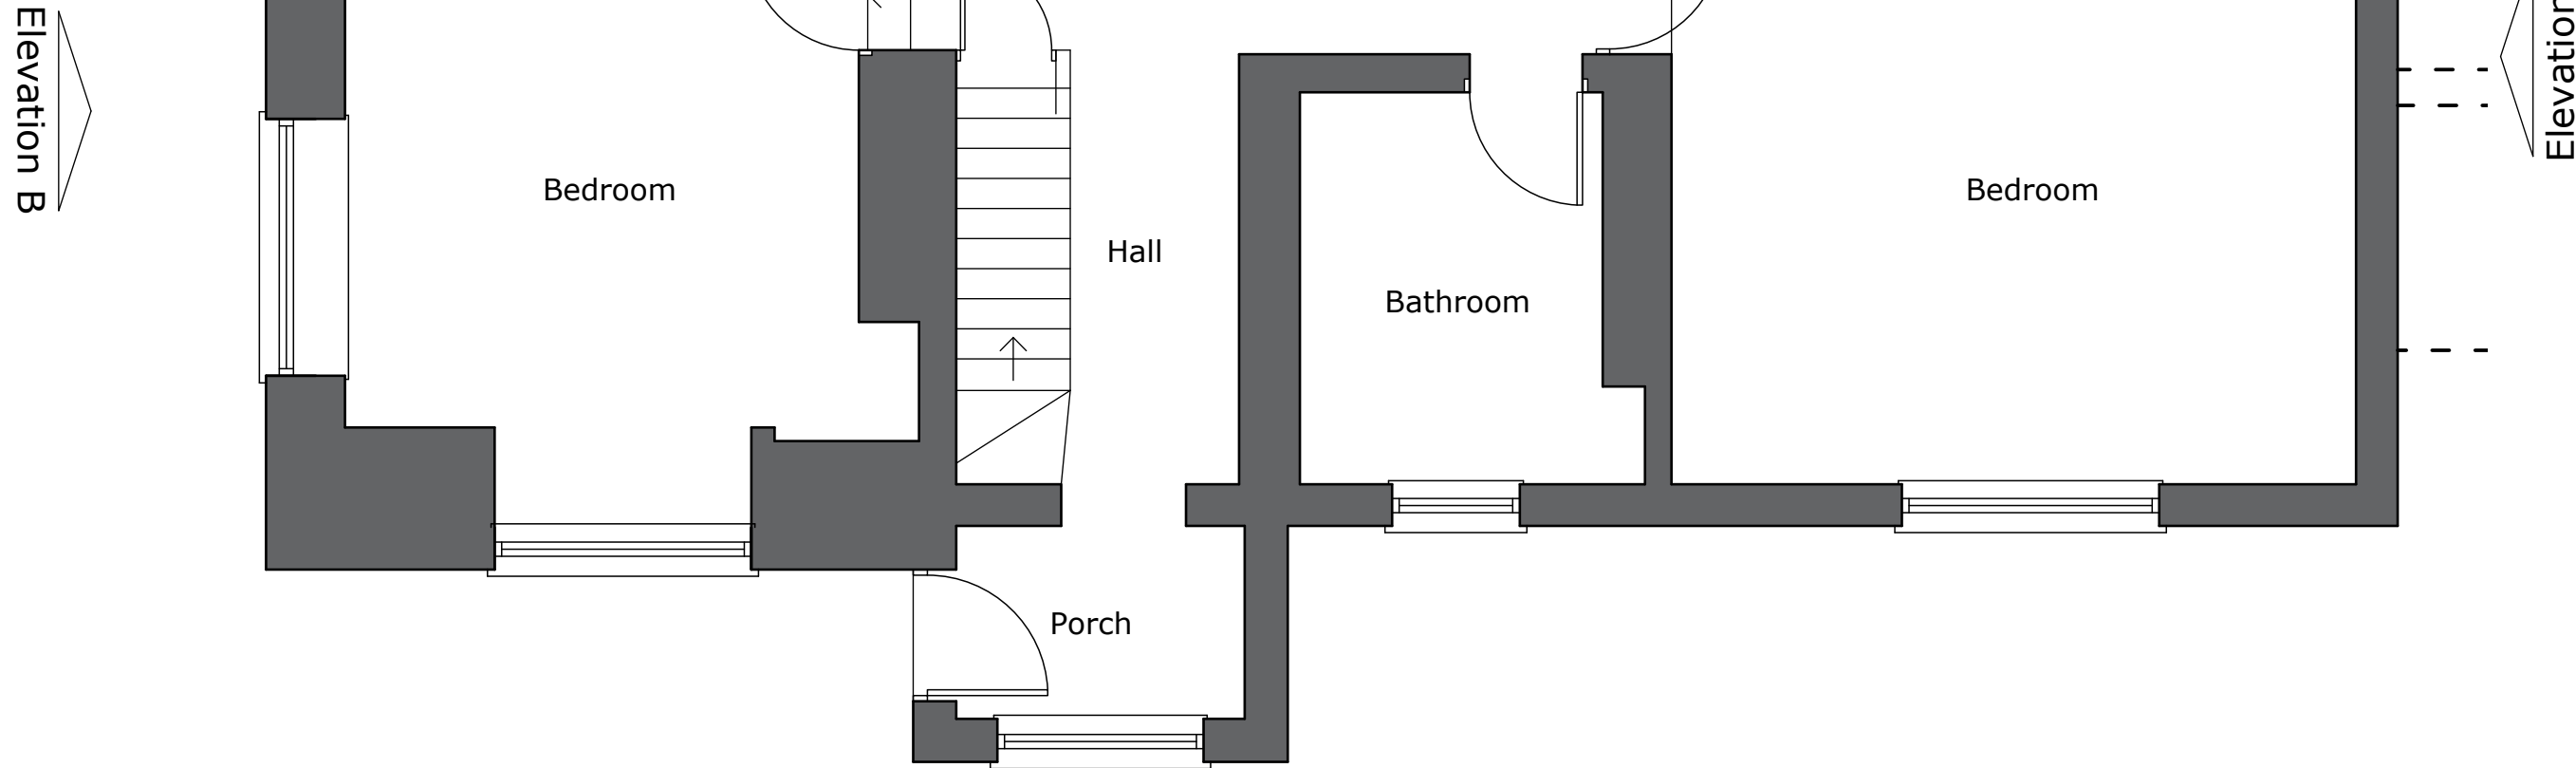

Plan
Scale 1:50

Elevation A

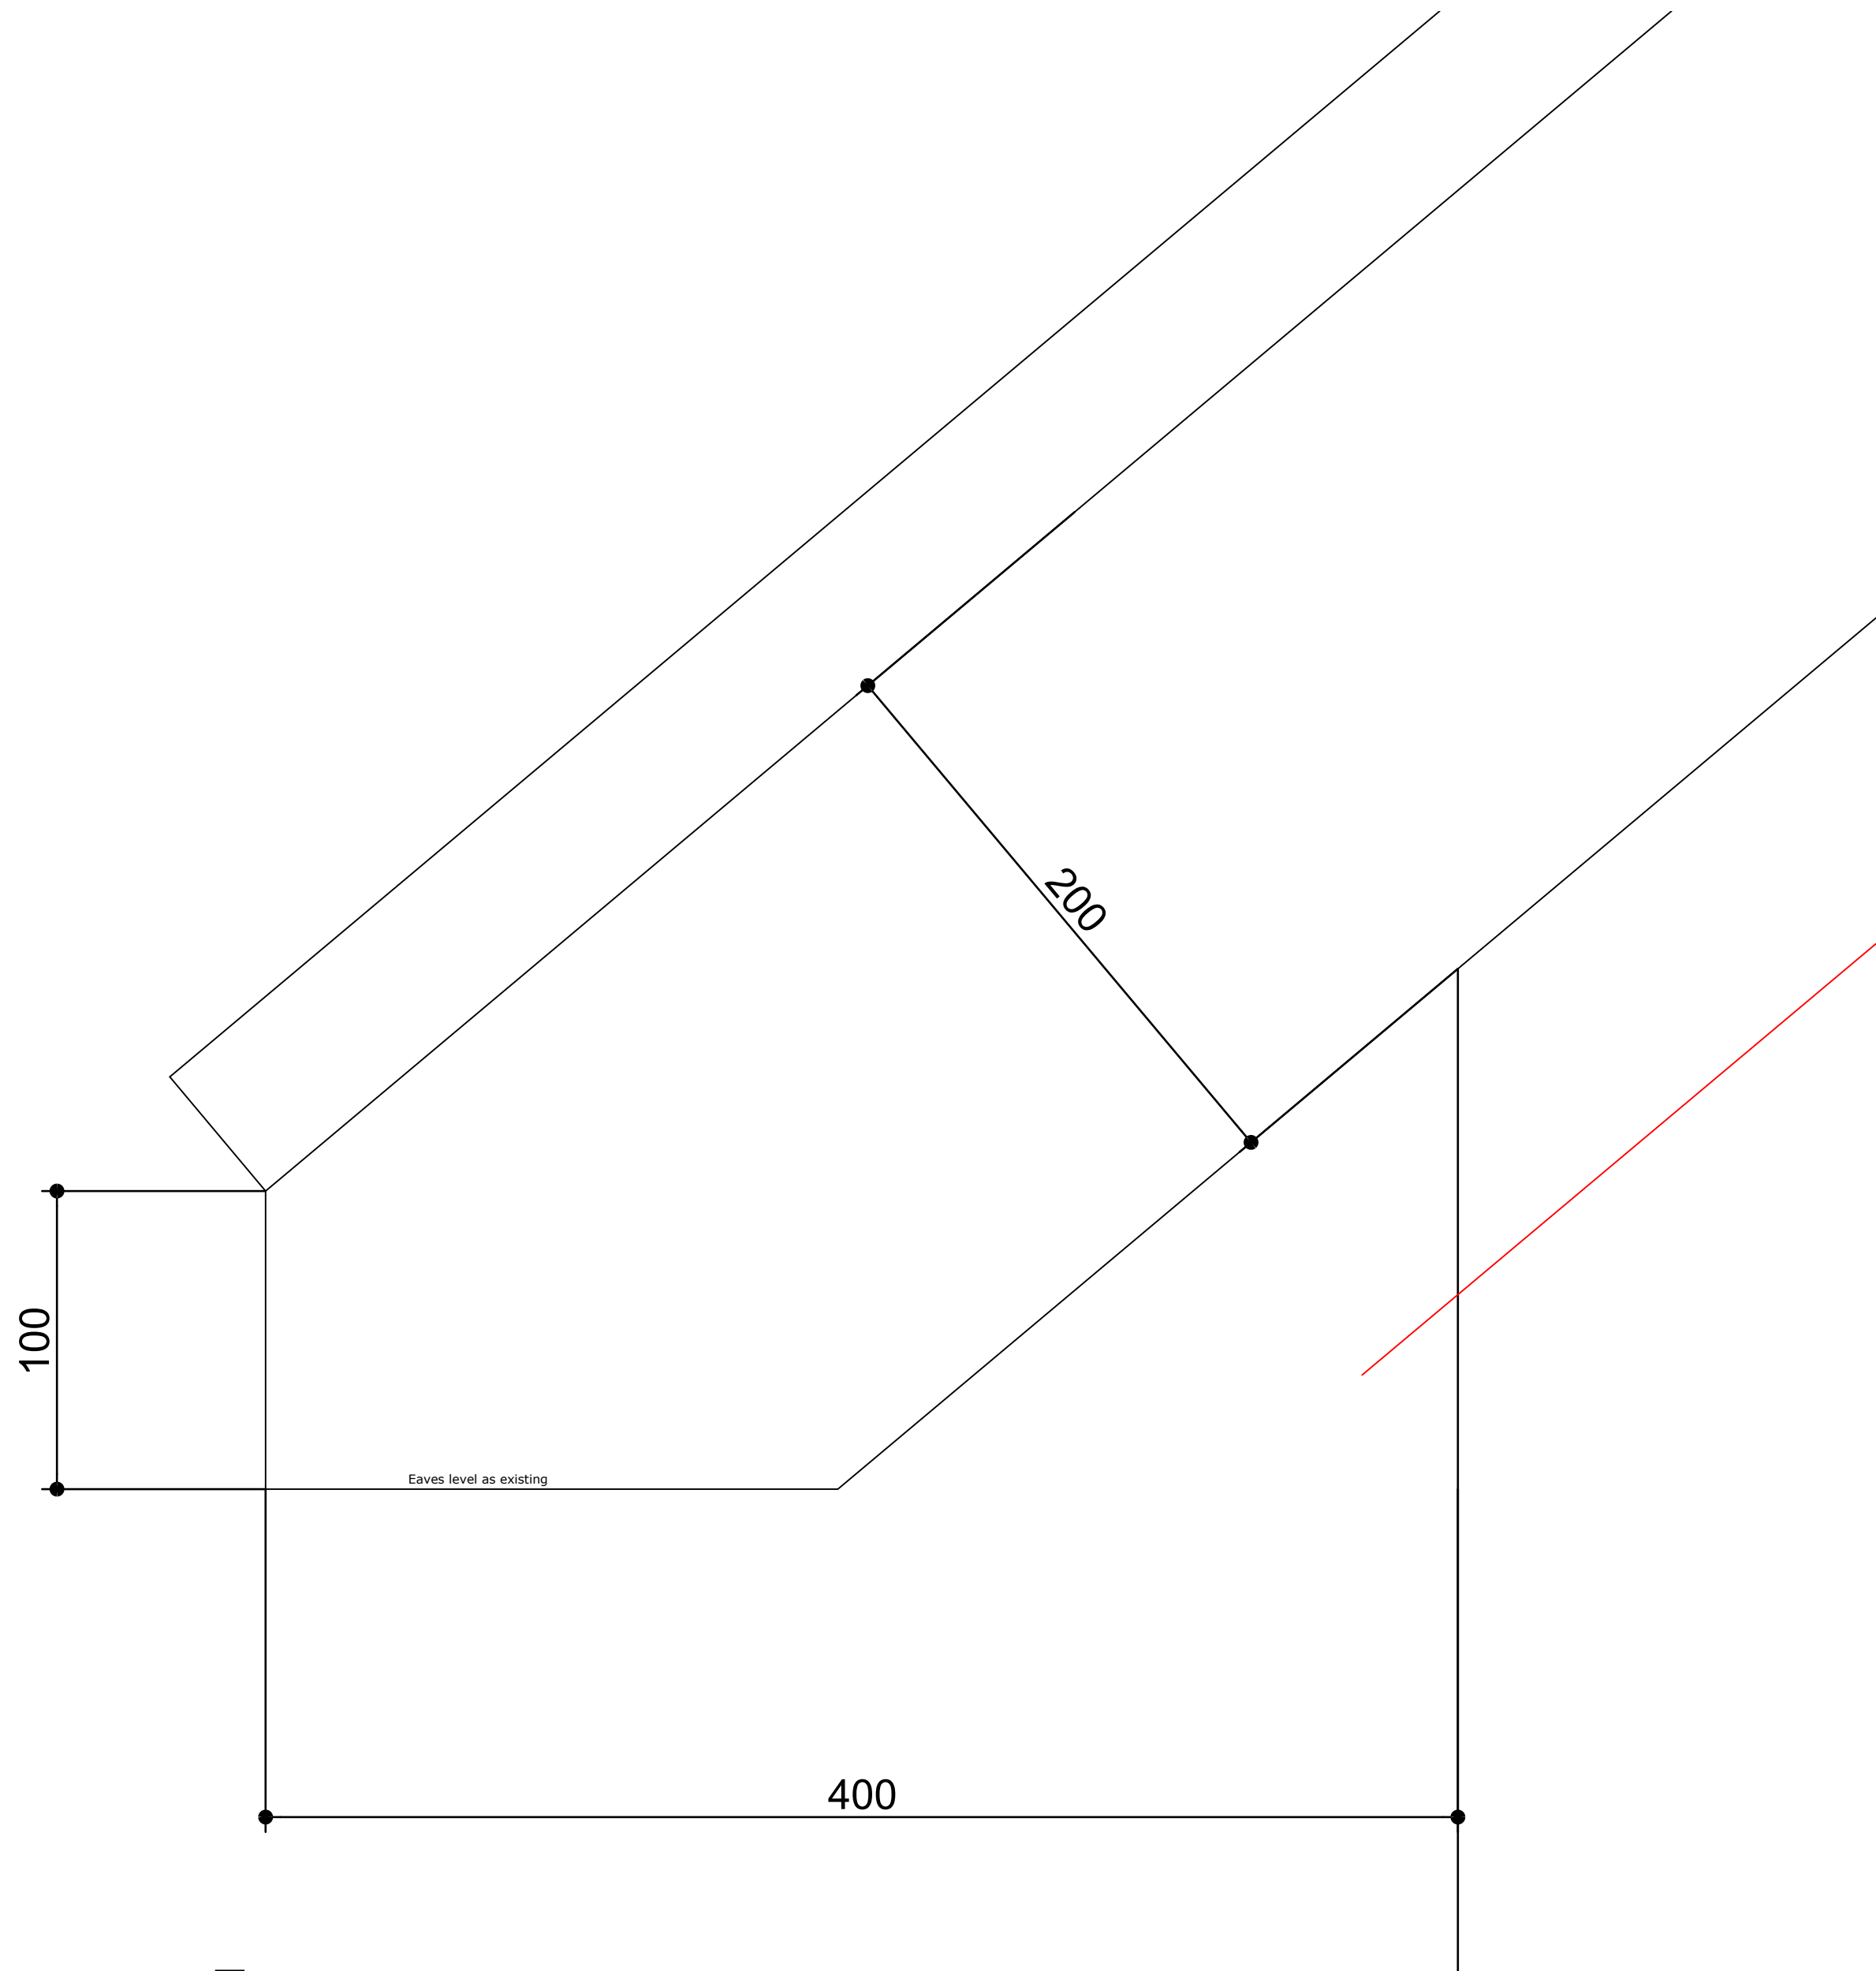

Eaves
Scale 1:2

27/02/2023
Drawing Revisions

PROJECT	Ty Nant Bwlichgwyn	
	Roof Alterations	
Drawing Number	18-07/RA01	Revision
		-
Scale	As shown @ A1	Date
		March 19
DO NOT SCALE		COPYRIGHT RESERVED