



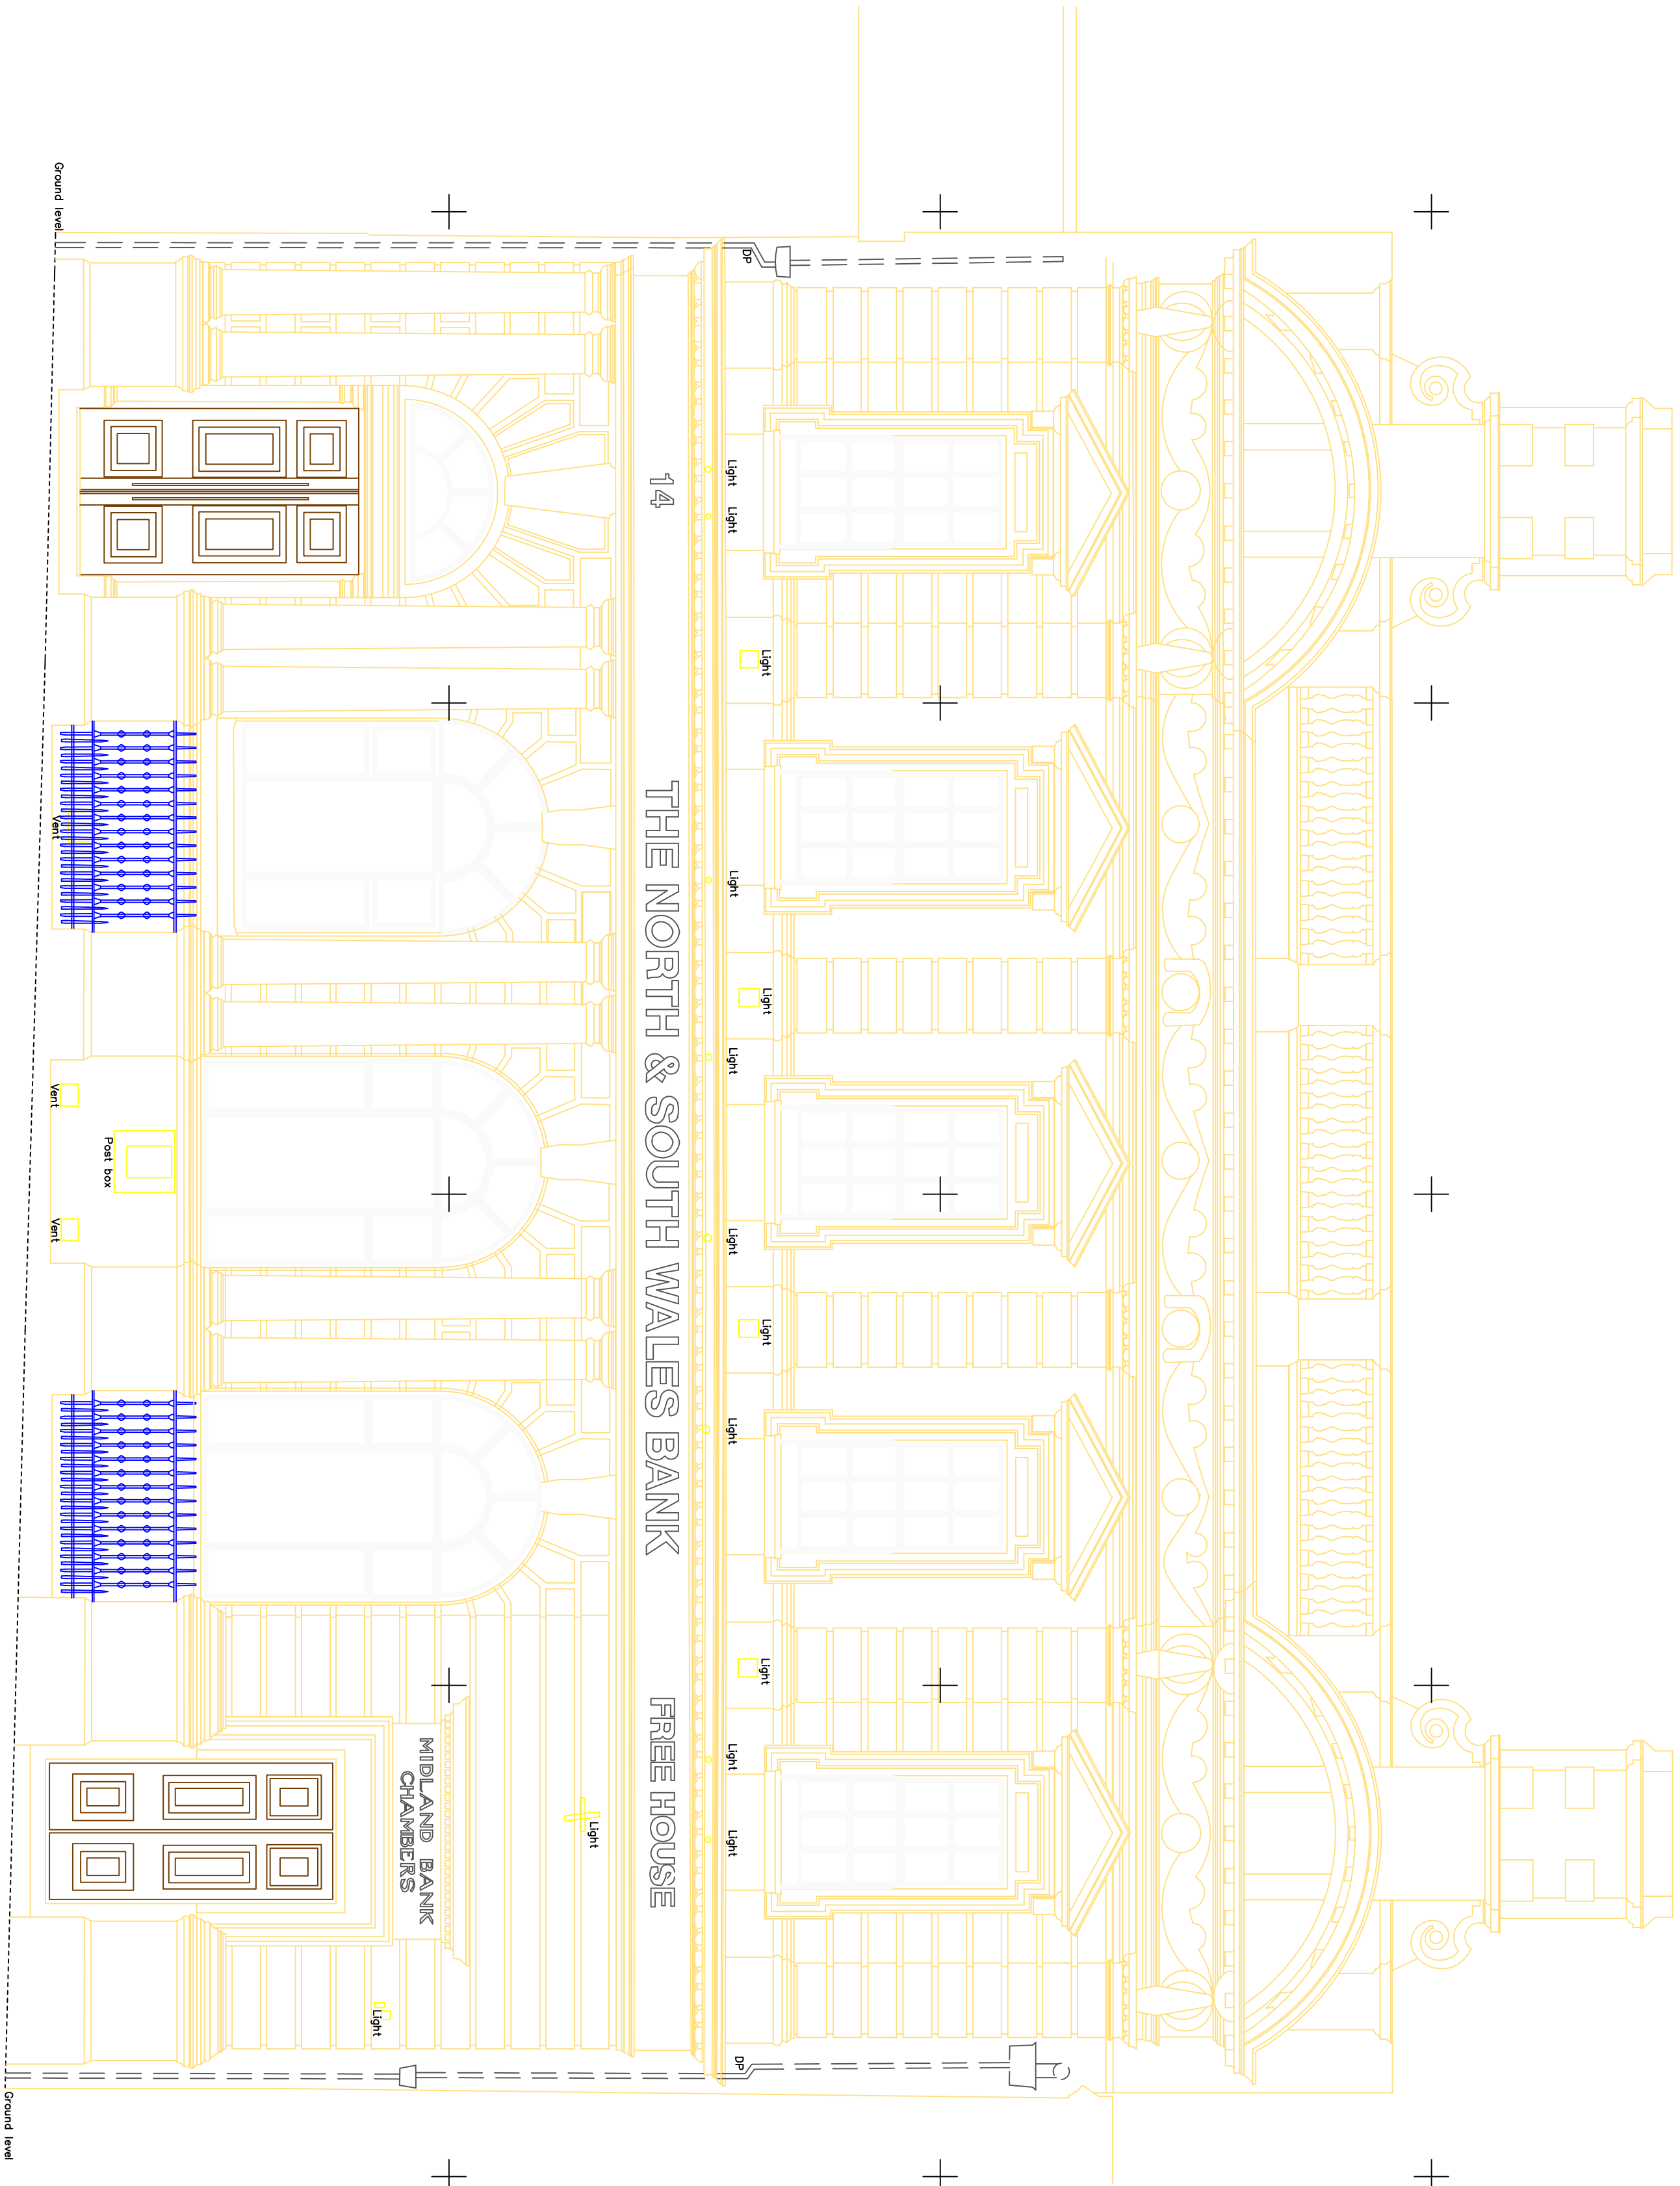

DATUM 75.00m

ELEVATION 1

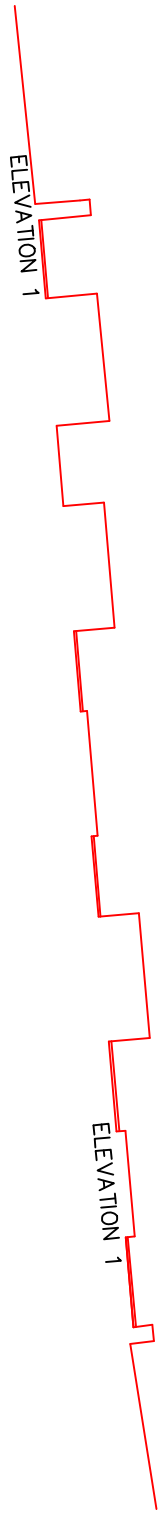

ELEVATION LOCATION

Legend

- DP DRAIN PIPE
- VP VENT PIPE
- WP WASTE PIPE

Notes

COPYRIGHT FOR DRAWING REMAINS WITH BATTLEFIELD LAND SURVEYS, AND MAY NOT BE COPIED WITHOUT THEIR WRITTEN CONSENT.

BATTLEFIELD LAND SURVEYS LTD

3 YEOMANRY ROAD

BATTLEFIELD ENTERPRISE PARK

SHREWSBURY

SHROPSHIRE SY1 3EH

TEL/FAX 01743 443398

EMAIL: MALBOX@BLSURVEYS.CO.UK

Client: ANSLDO MOTORS

Title: 14 HIGH STREET WREXHAM, EXISTING ELEVATION

Scale	Date	Job No	Dwg No	Rev.
1 : 50	28/09/23	13692	01	-

Surveyed by	Checked	Scanned	Levels are related to . . .
JS	JS	N/A	OS DATUM (GPS)