

TOTEM SCALE DRAWING REMAINS
ALL DIMENSIONS TO BE CHECKED ON SITE.
COPYRIGHT PROTECTED.

FOR INFORMATION


This store was constructed Post 2000. The
importation, supply and use of asbestos was
prohibited on the 24th November 1999. Therefore,
asbestos should not have been used on M&S
premises and an asbestos survey is not required.

PLEASE NOTE:
LUMINANCE LEVEL FOR A STANDARD M&S
EXTERNAL TOTEM IS
300 CD/SQM

KEY


PROPOSED TOTEM LOCATION

PLEASE NOTE:
1No. EXTERNAL TOTEM
INSTALLED.

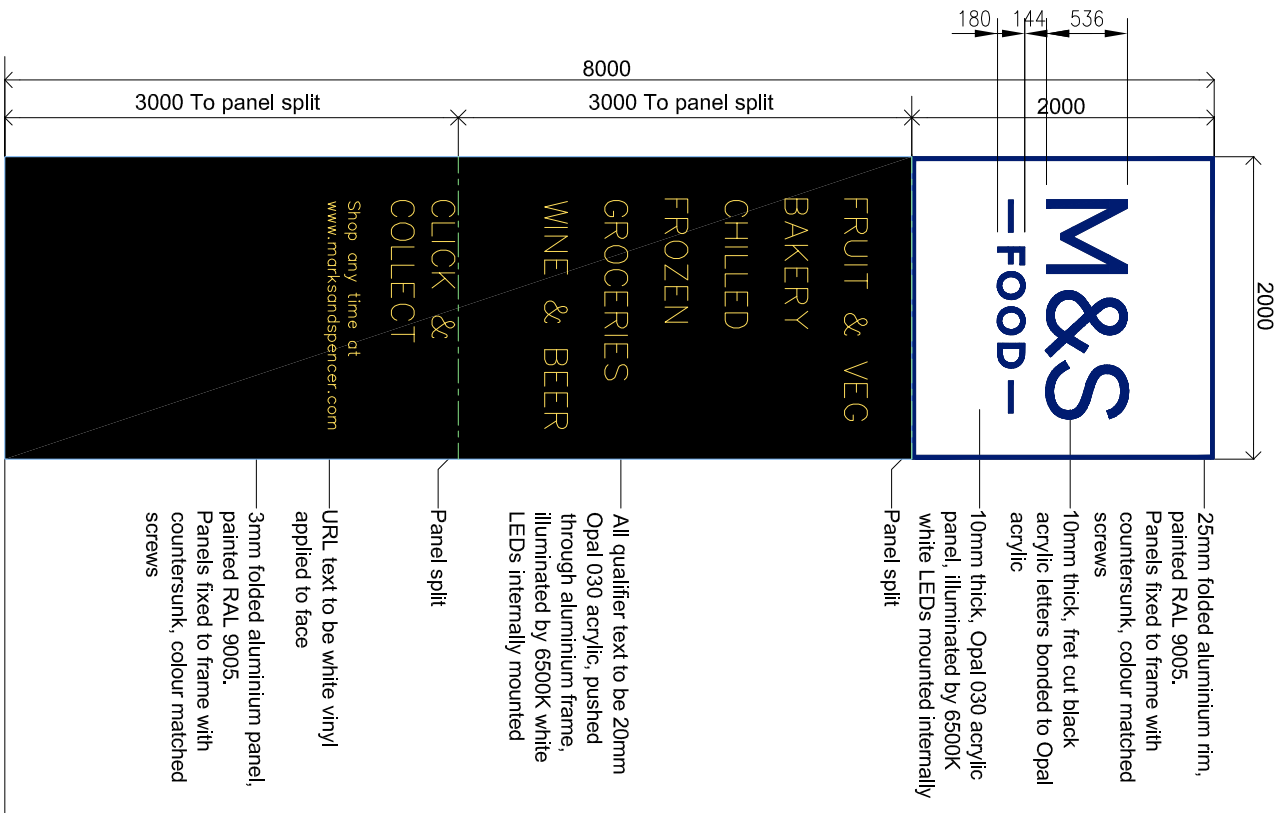


Totem Elevation (Food)
Scale 1:50

Totem Frame Section
Scale 1:50

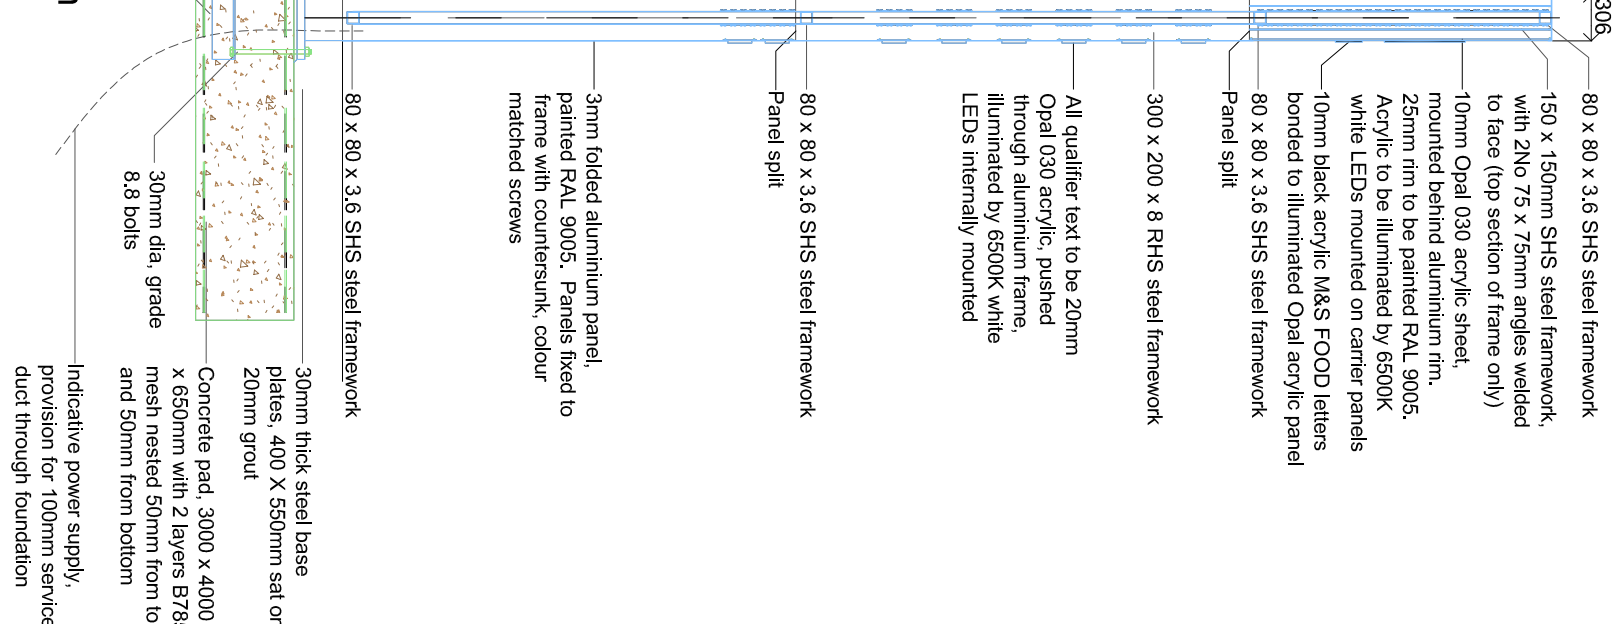


Totem Frame
Scale 1:50

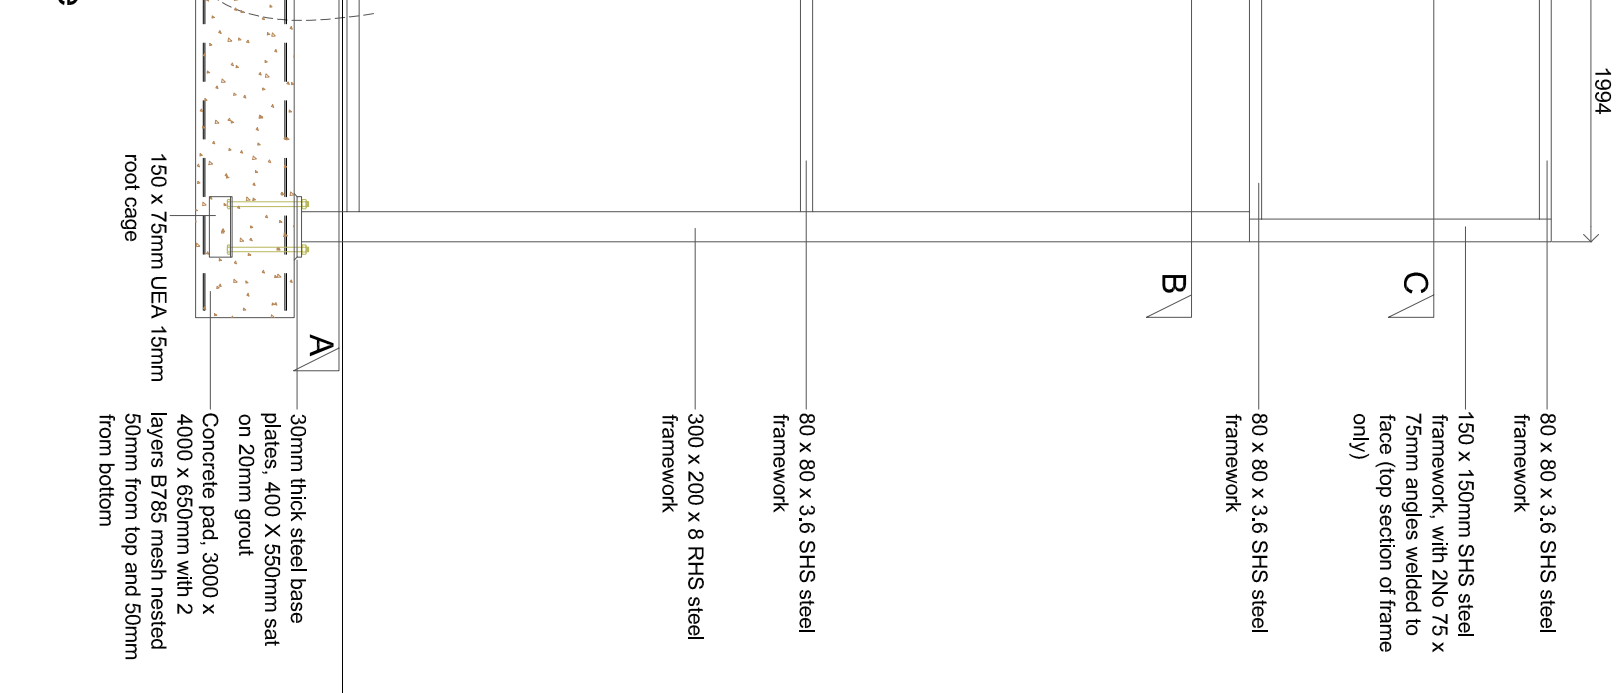


DEVELOPER TO PROVIDE FLAT CONCRETE
BASE AND POWER DUCT FOR TOTEM SIGN.
ALL INTERNAL SUPPORT STRUCTURE
DETAILS TO BE CONFIRMED BY
STRUCTURAL ENGINEER.


REF	DATE	DESCRIPTION	DRAWN	CHECKED
01	11/07/23	LOCATED FOLLOWING COMMENTS FROM BUILDING SURVEYOR	JB	SV
LOCATION REQUIRE				

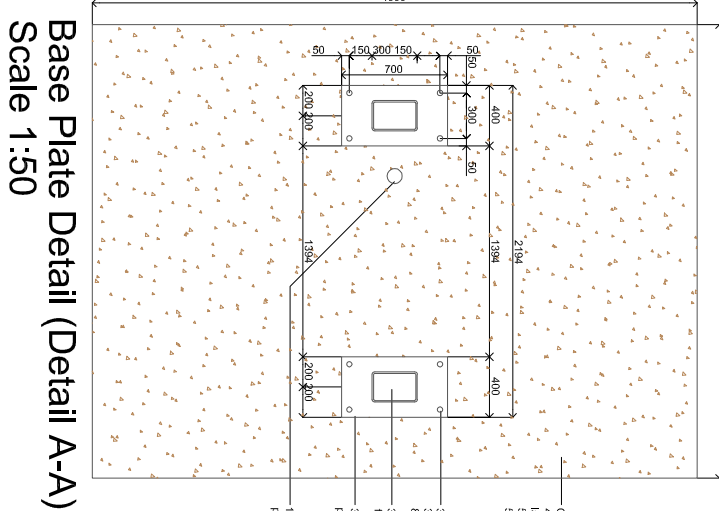


Base Plate Detail (Detail A-A)
Scale 1:50

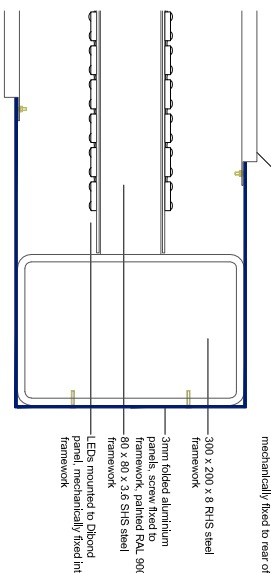


Push Through Detail (Detail B-B)
Scale 1:10

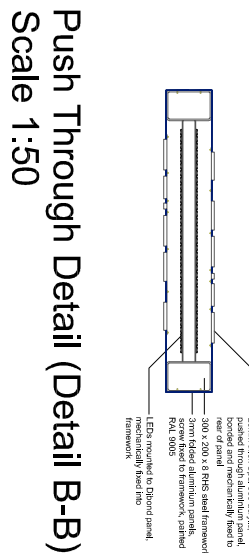


Push Through Detail (Detail B-B)
Scale 1:50

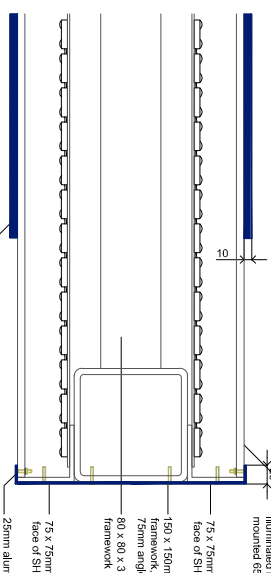

Acrylic Letter Detail (Detail C-C)
Scale 1:10

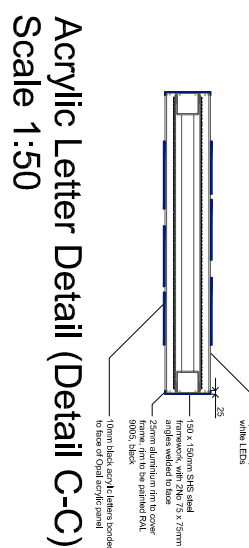

Acrylic Letter Detail (Detail C-C)
Scale 1:50

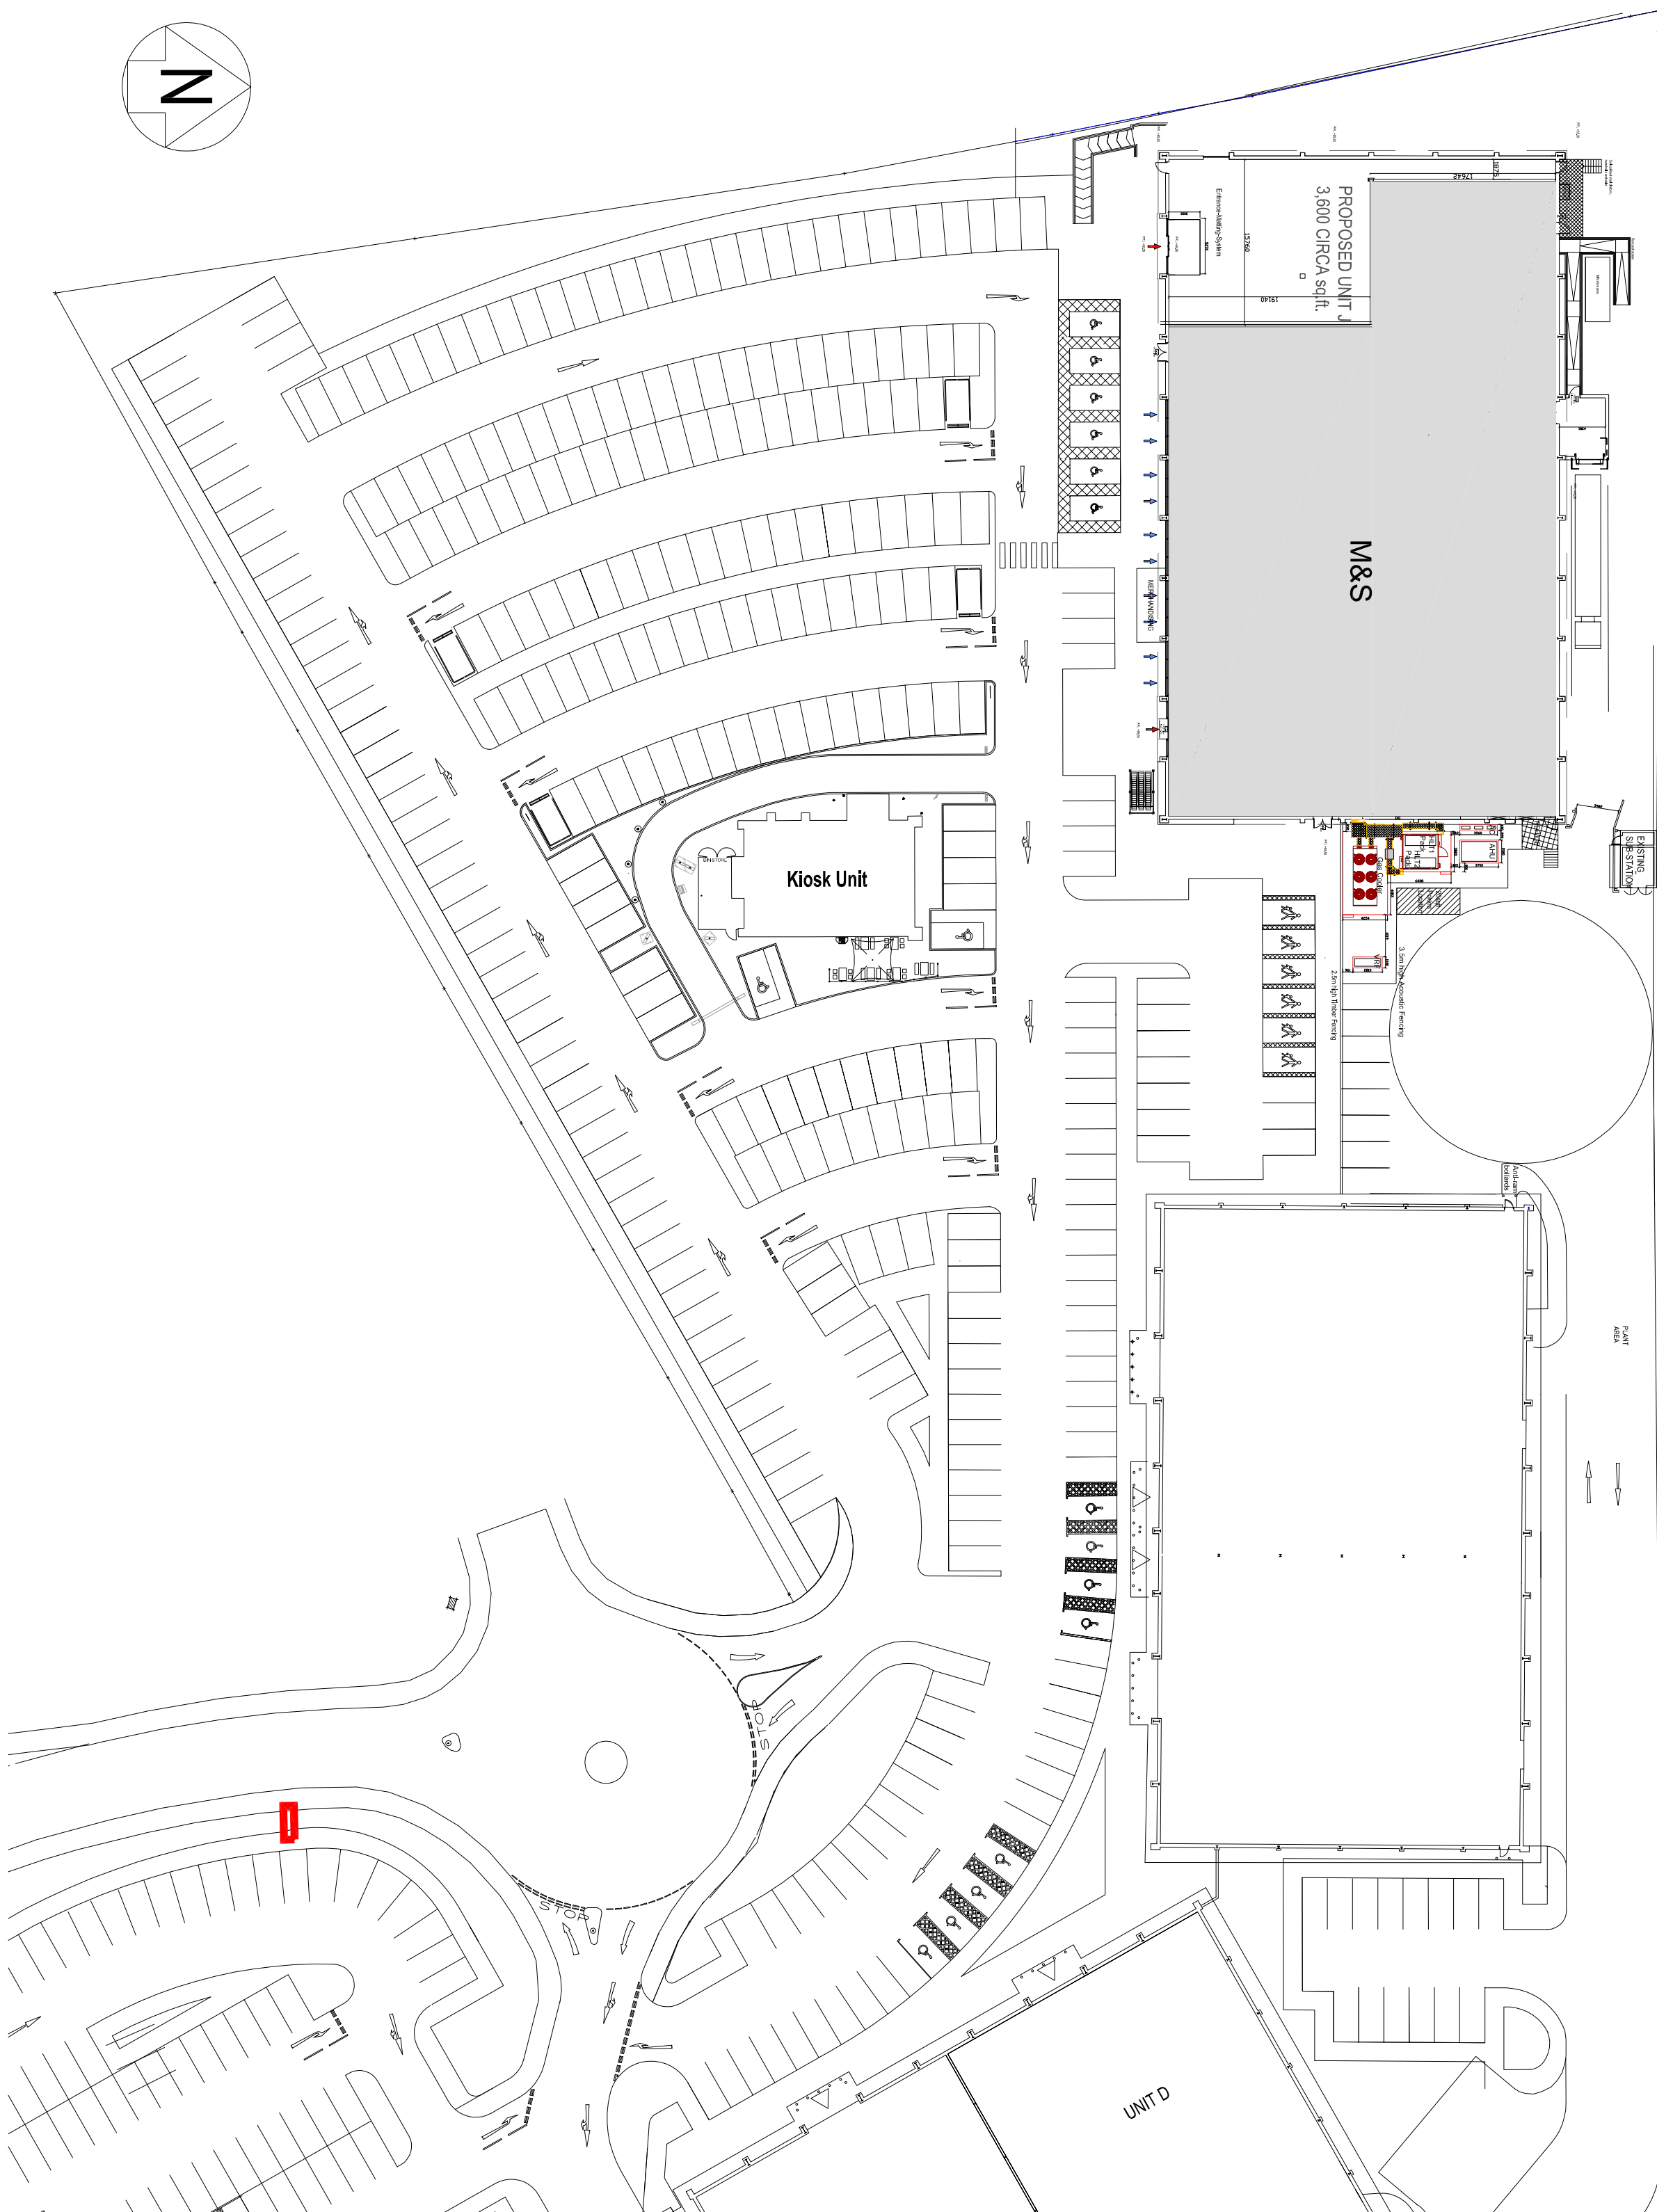

TOTEM SCALE DRAWING REMAINS
ALL DIMENSIONS TO BE CHECKED ON SITE.
COPYRIGHT PROTECTED.

FOR INFORMATION

This store was constructed Post 2000. The
importation, supply and use of asbestos was
prohibited on the 24th November 1999. Therefore,
asbestos should not have been used on M&S
premises and an asbestos survey is not required.

PLEASE NOTE:
LUMINANCE LEVEL FOR A STANDARD M&S
EXTERNAL TOTEM IS
300 CD/SQM

M&S
EST. 1884

STORE NAME
M&S Wrexham

COUNTRY
United Kingdom

PROJECT
Marks and Spencer
New Store

DRAWINGS
Proposed
Illuminated Totem
Details

CONSULTANT	DB3 Ltd
DRAWING DESCRIPTION	Architect
CONSULTANT LOGO	



4th Floor, 10 South Parade, Leeds LS1 5QS.
T: 0113 2446931 www.db3.co.uk

SCALE	PAPER SIZE	DATE	DRAWN	CHECKED
Various	A1	14.06.23	DH	SW
STORE NUMBER	PROJECT No	DSCP/PLN CODE	DRAWING No	
0191	WRE001	A	9001	
CONSULTANT PROJECT No	STATUS	REVISION		
15287	DD	01		