


Sun House

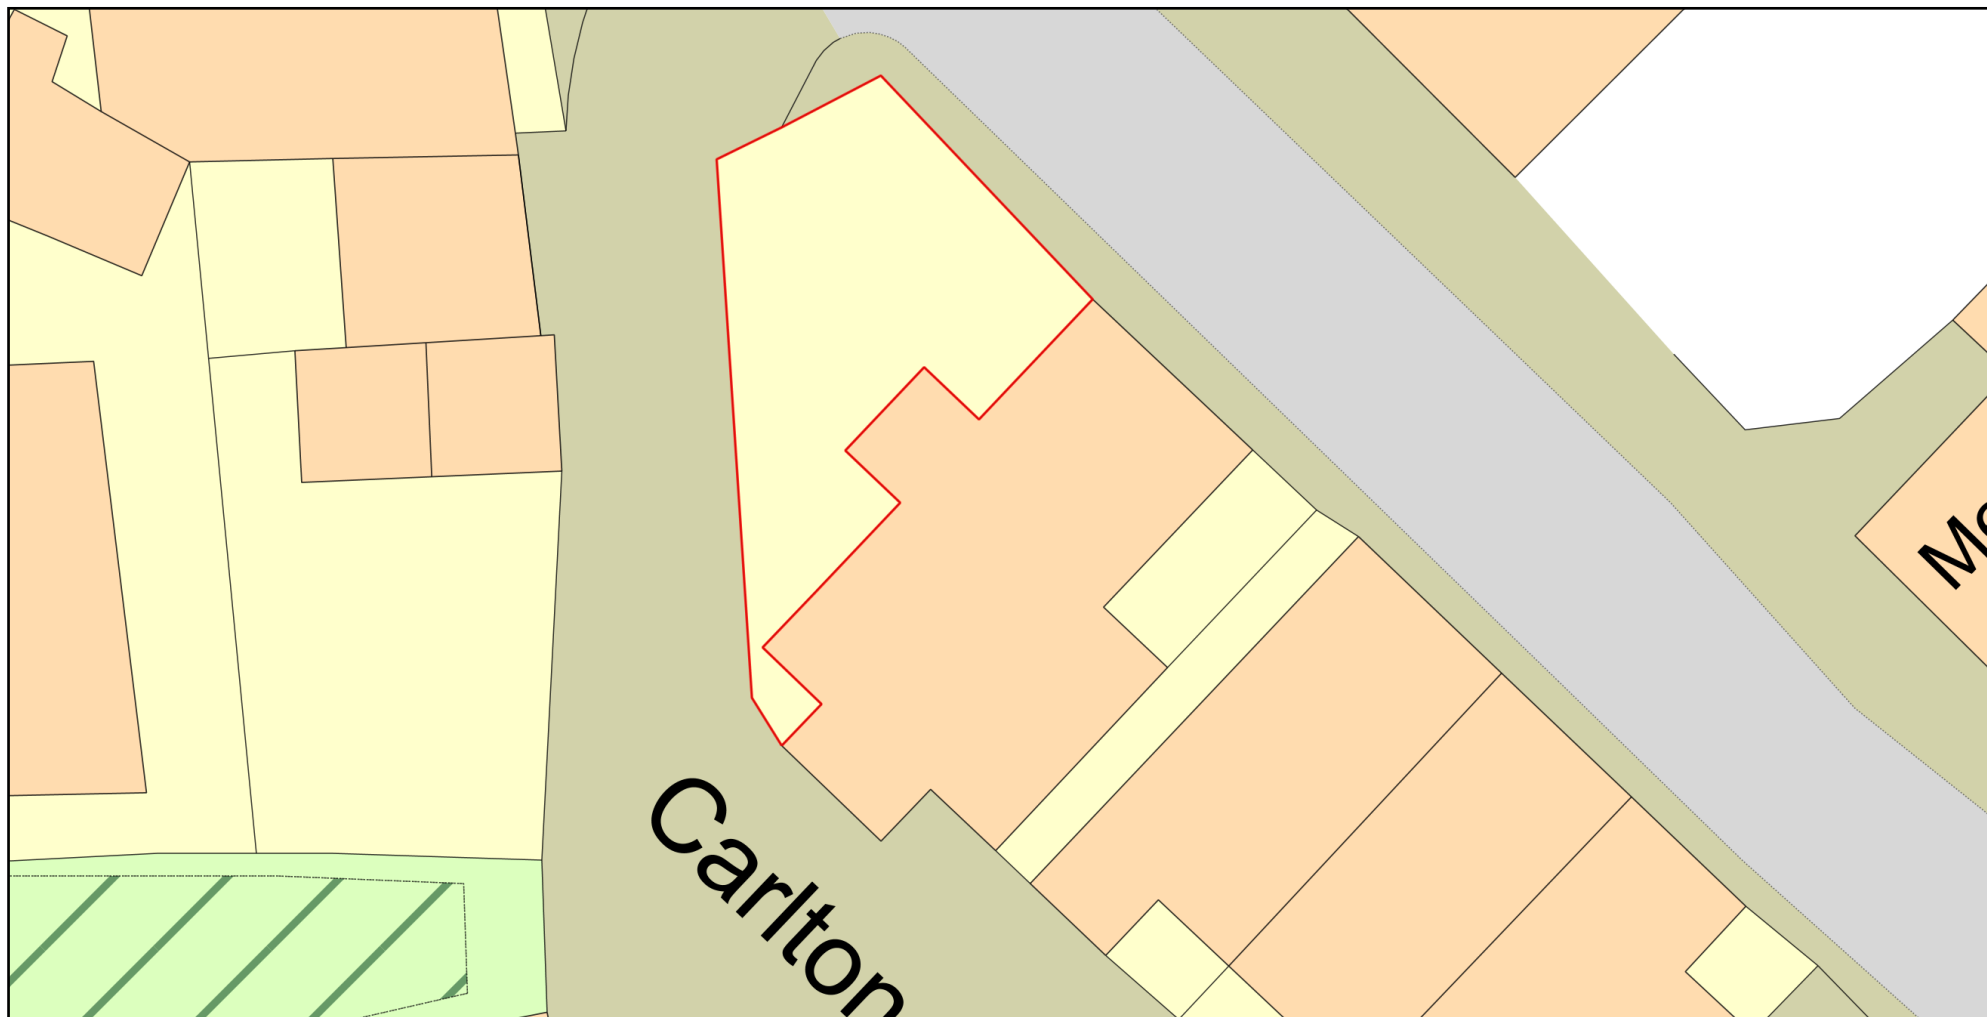

0 10
Metres



Plan Produced for: Wrexham Planning Dept

Date Produced: 16 Sep 2023

Plan Reference Number: TQRQM23259045006899

Scale: 1:200 @ A4

© Crown copyright and database rights 2023 OS 100042766