




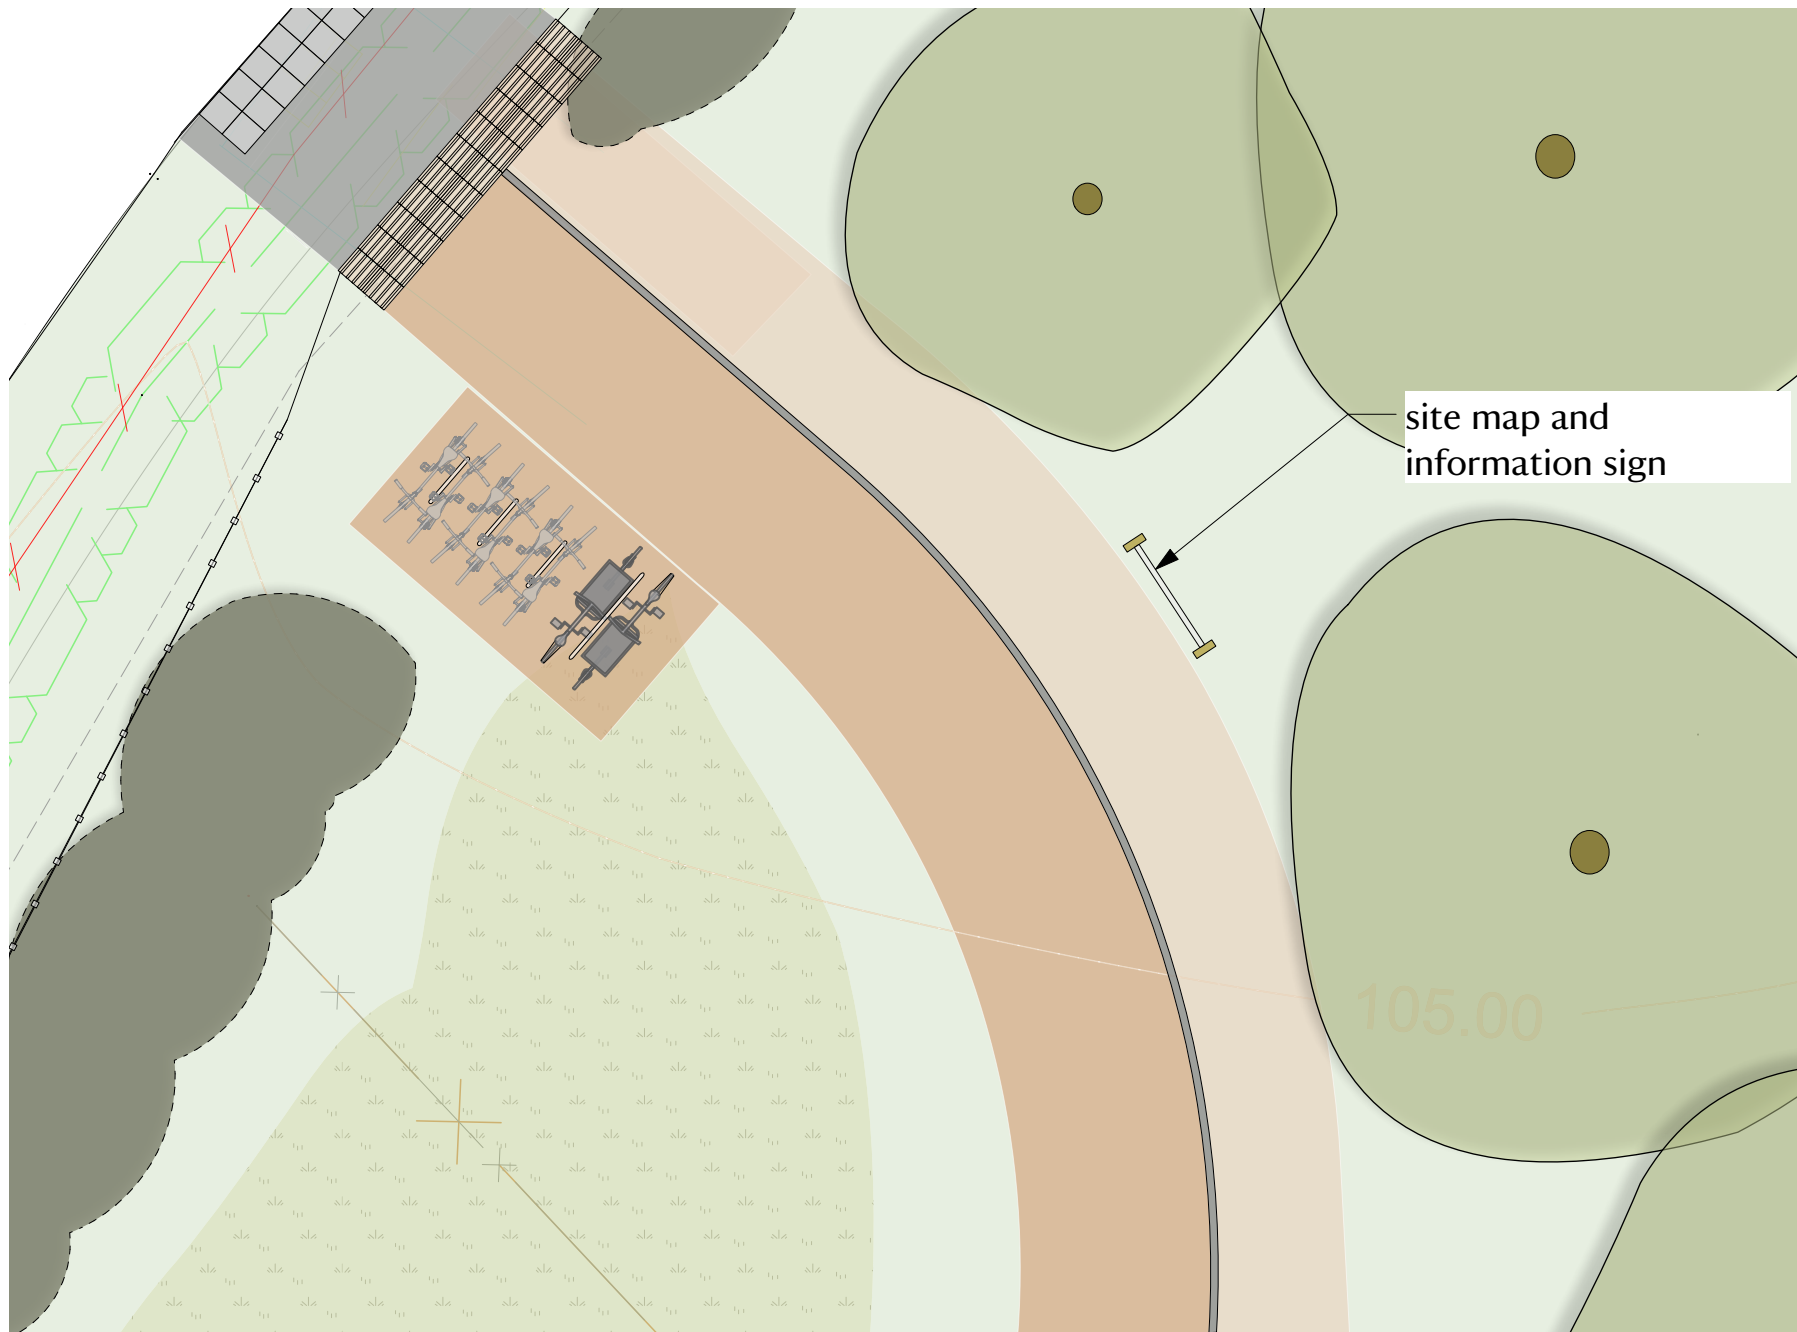


Sign 3 - welcome signage

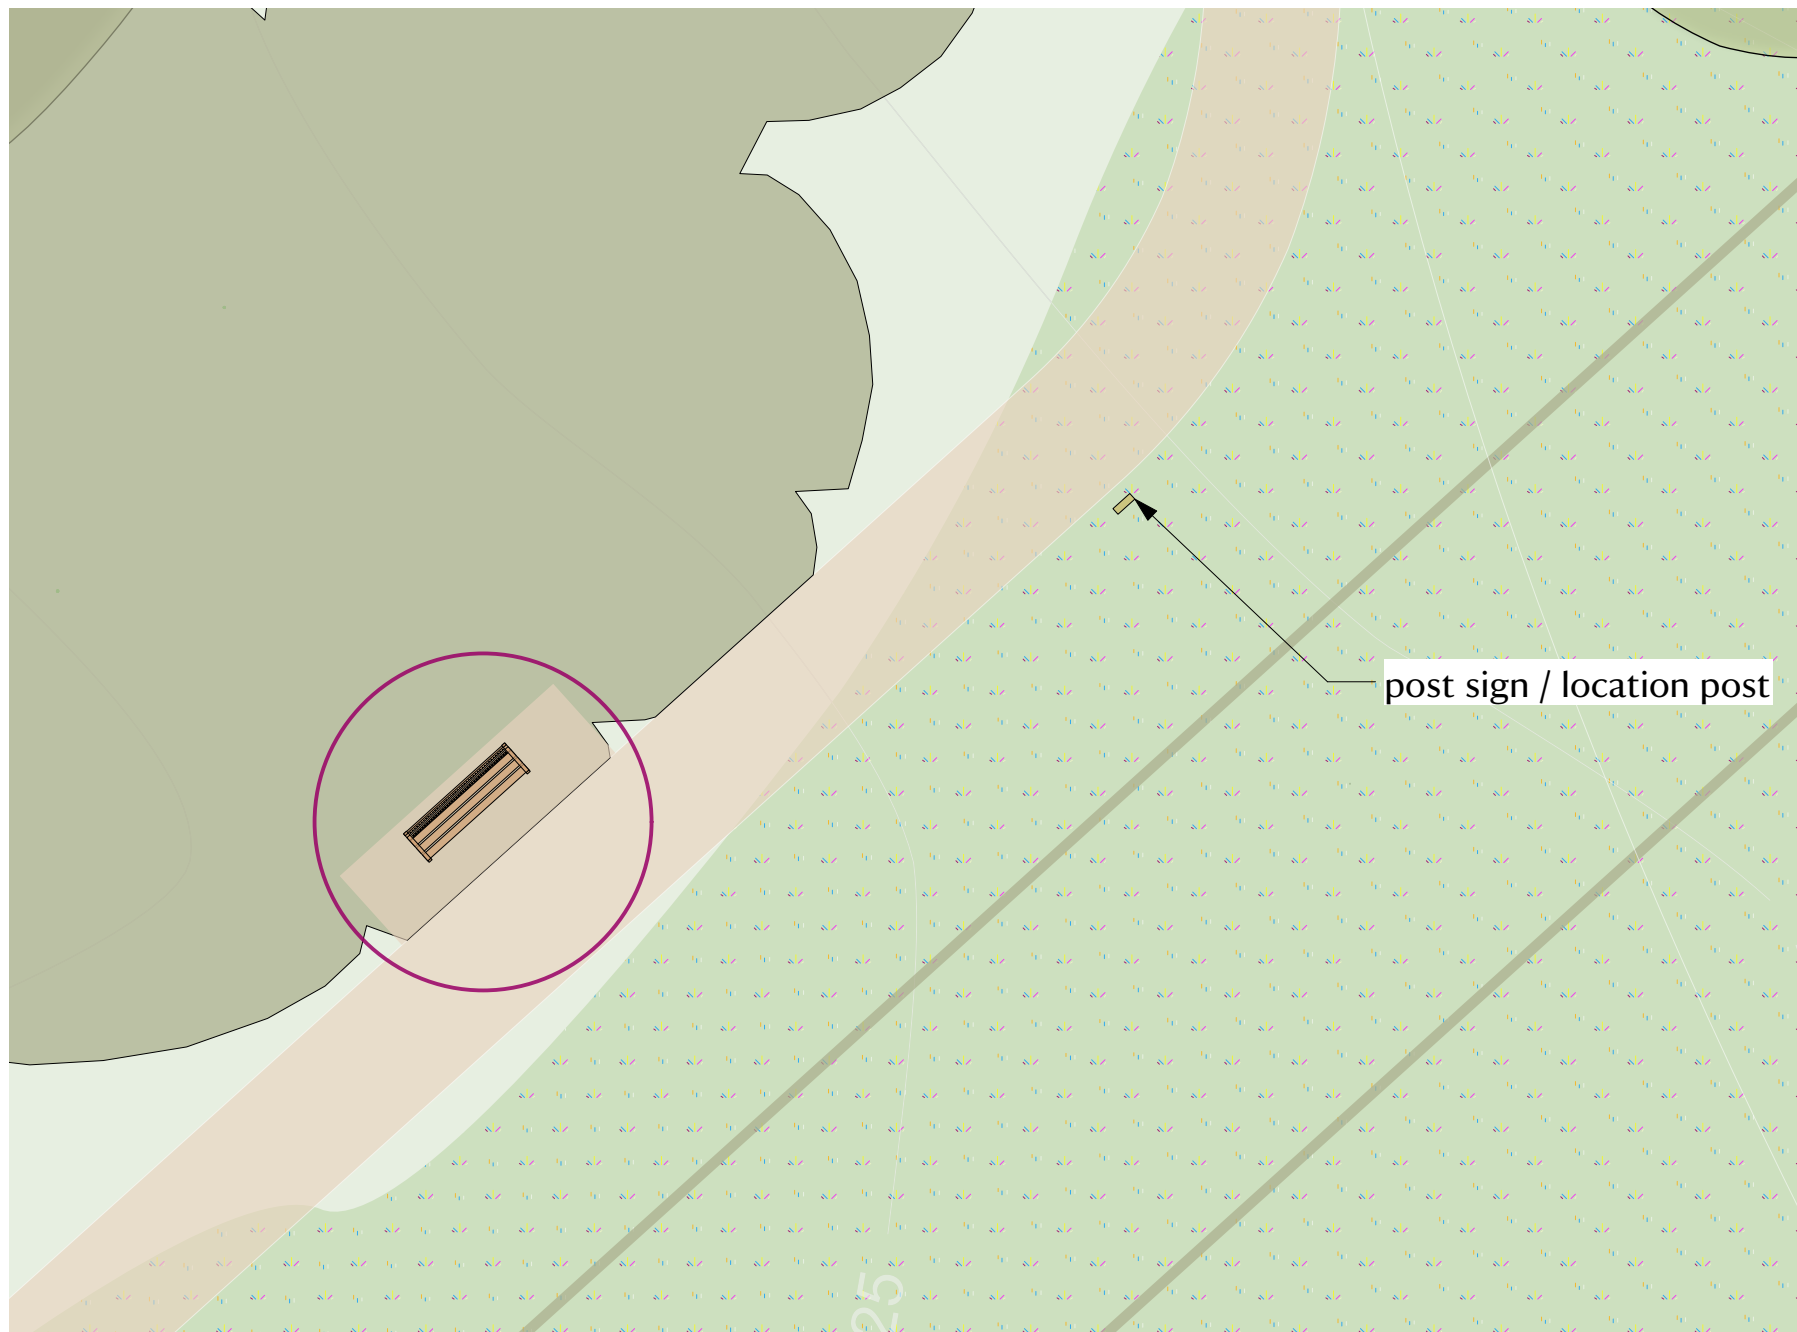


Sign 7 - ridge and furrow

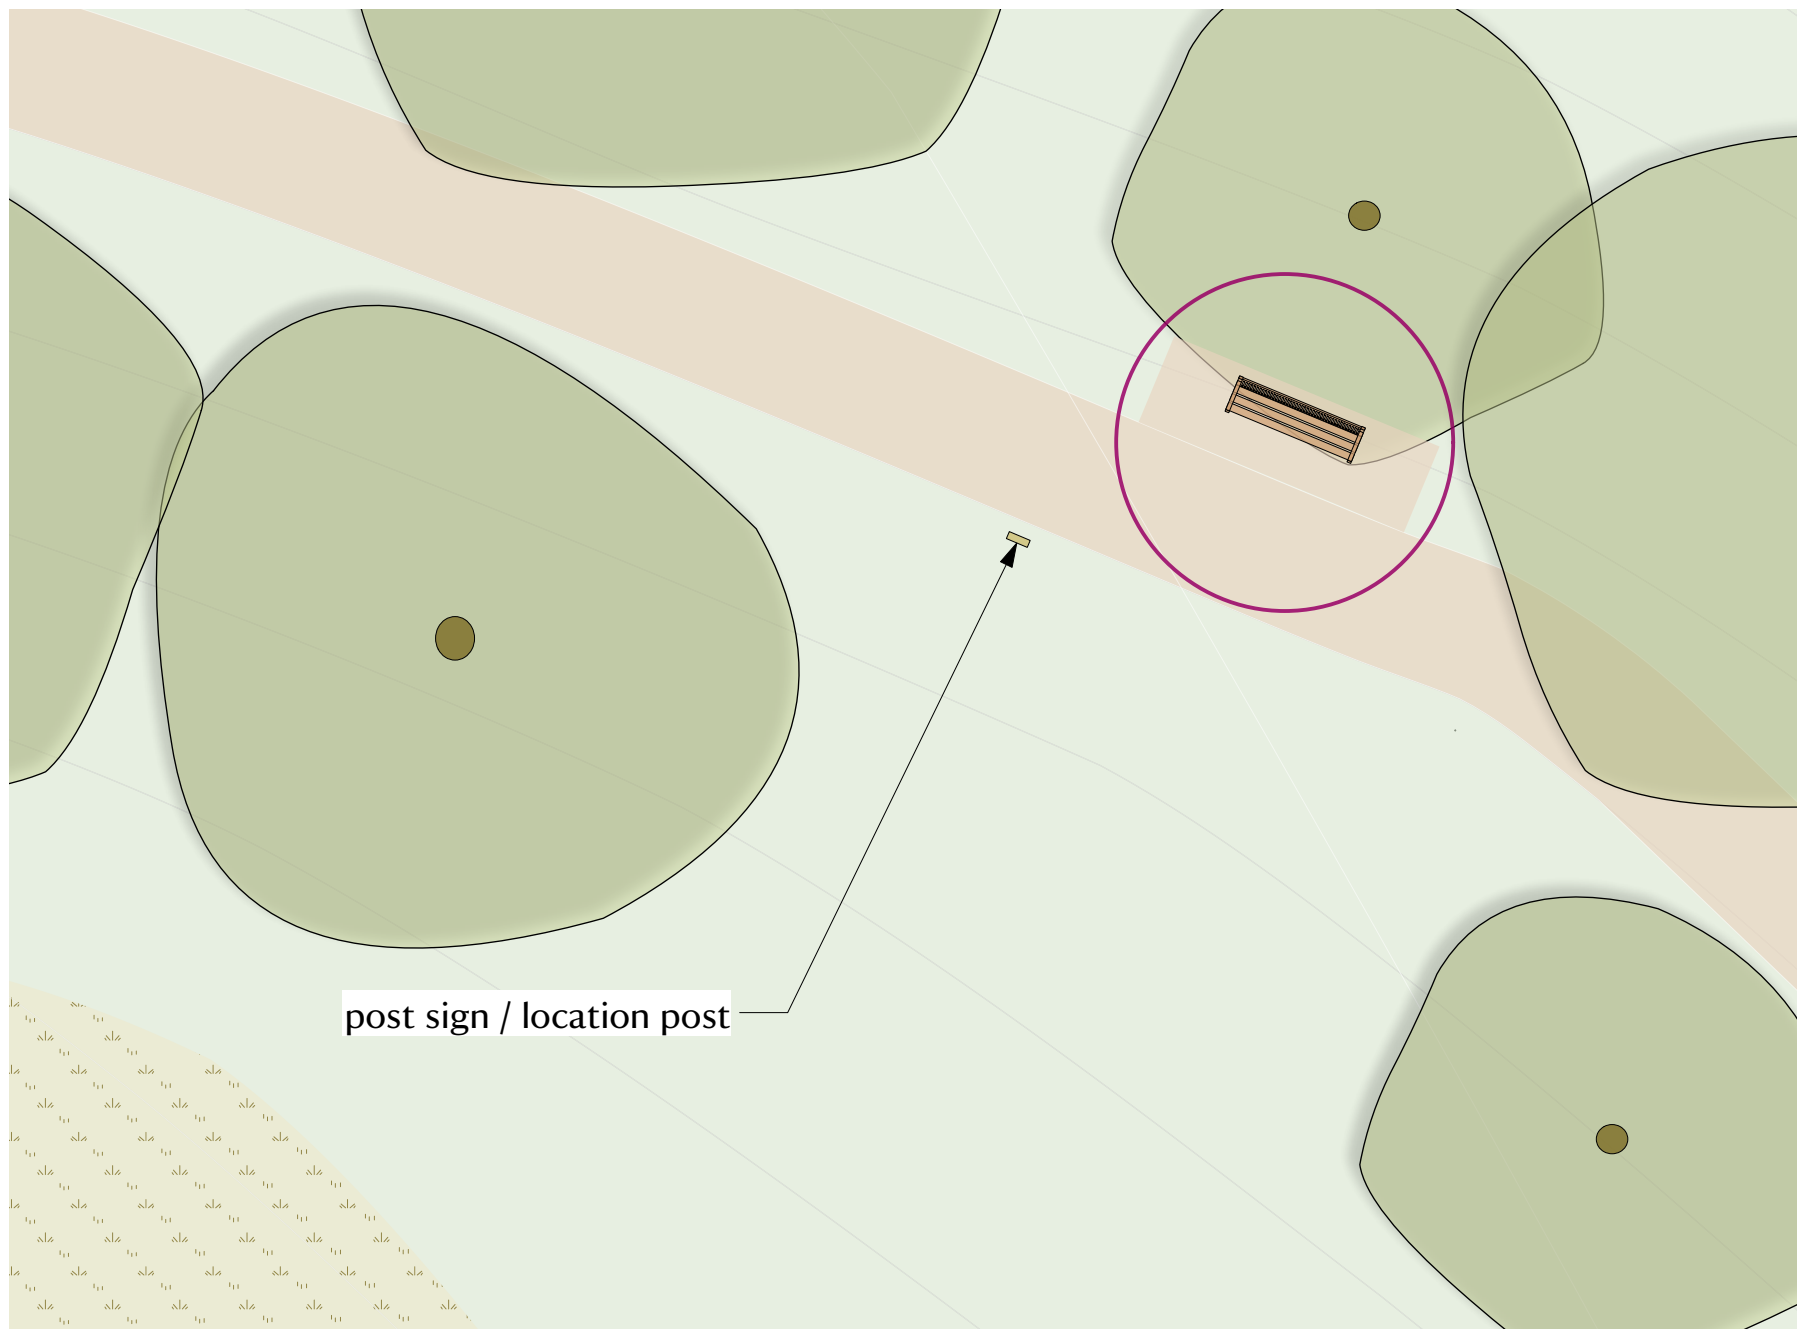

Sign 8 - ephemeral pool

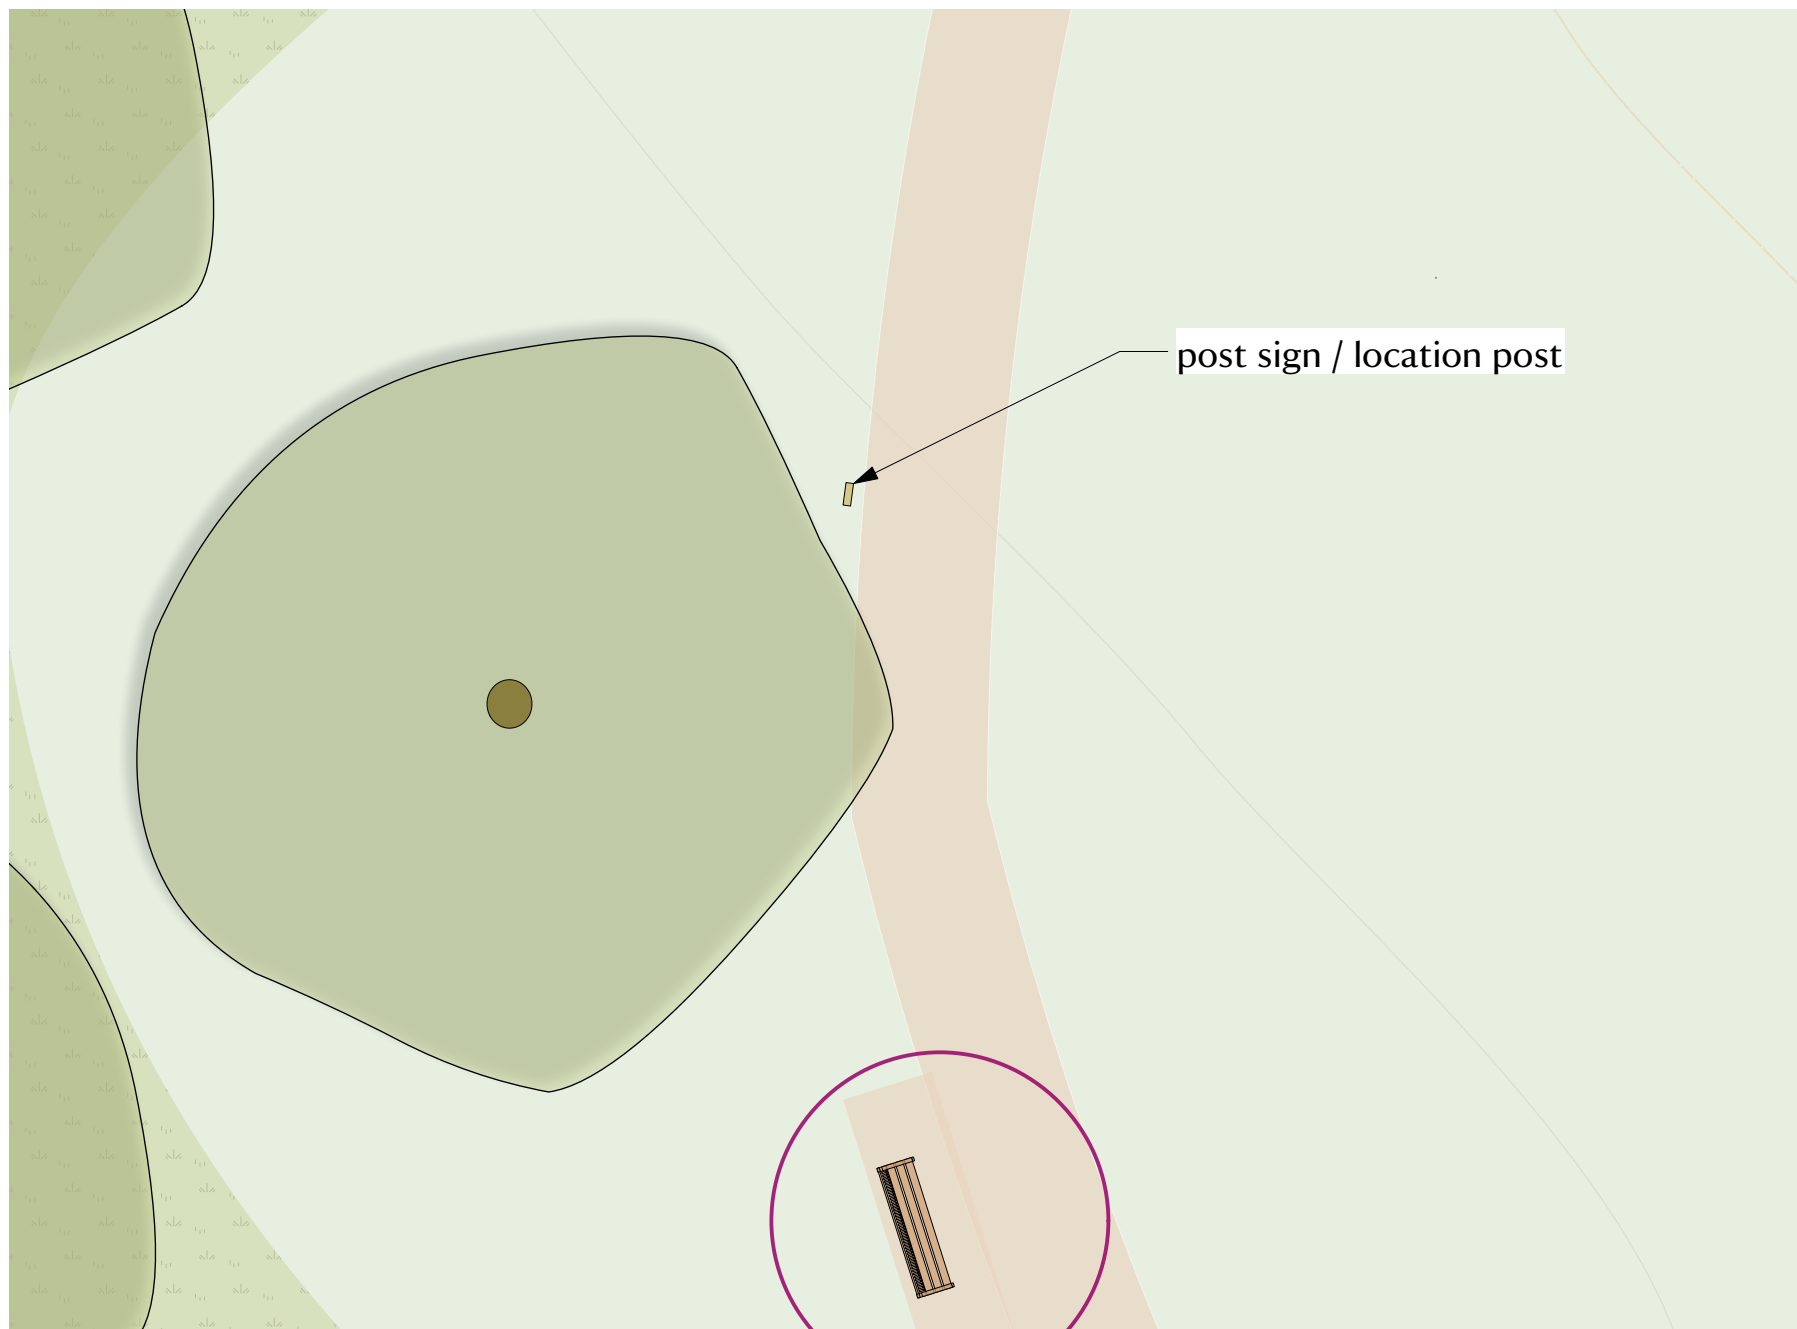

Sign 9 - Pontfadog Oak

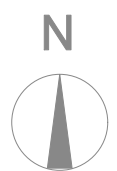

0 1 2 3 4 5 M



National Trust

Placemaking & Design
Heelis, Kemble Drive, Swindon, Wiltshire, SN2 2NA
www.nationaltrust.org.uk

Commemorative Woodland
Erddig, Hafod Road, Wrexham, LL14 6ET

STATUS
PLANNING

DRAWING TITLE
PROPOSED Signage Details

DRAWN BY
EPH

SCALE
1:100@A2

DRAWING No.
P14

DATE
15/06/2023

CHECKED BY
-

REV.
-